

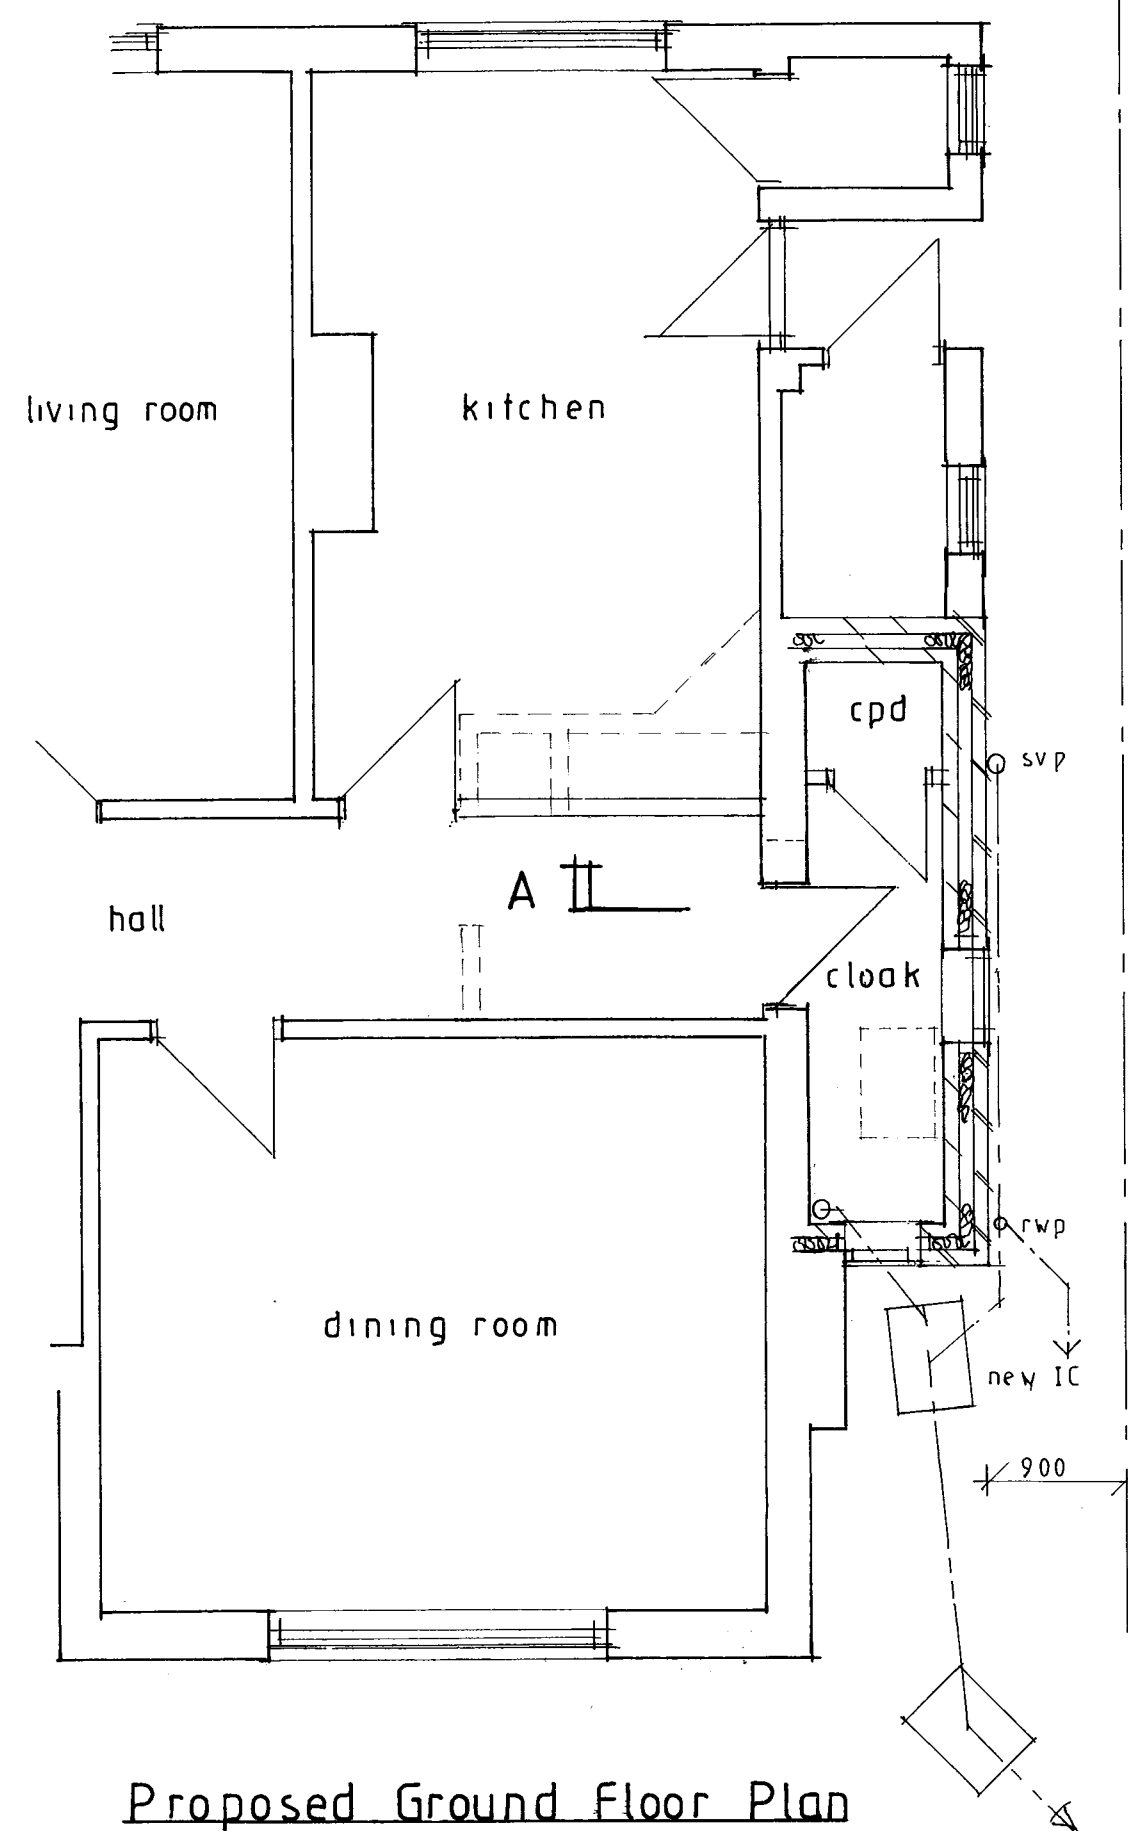


 

Proposed Ground Floor Plan

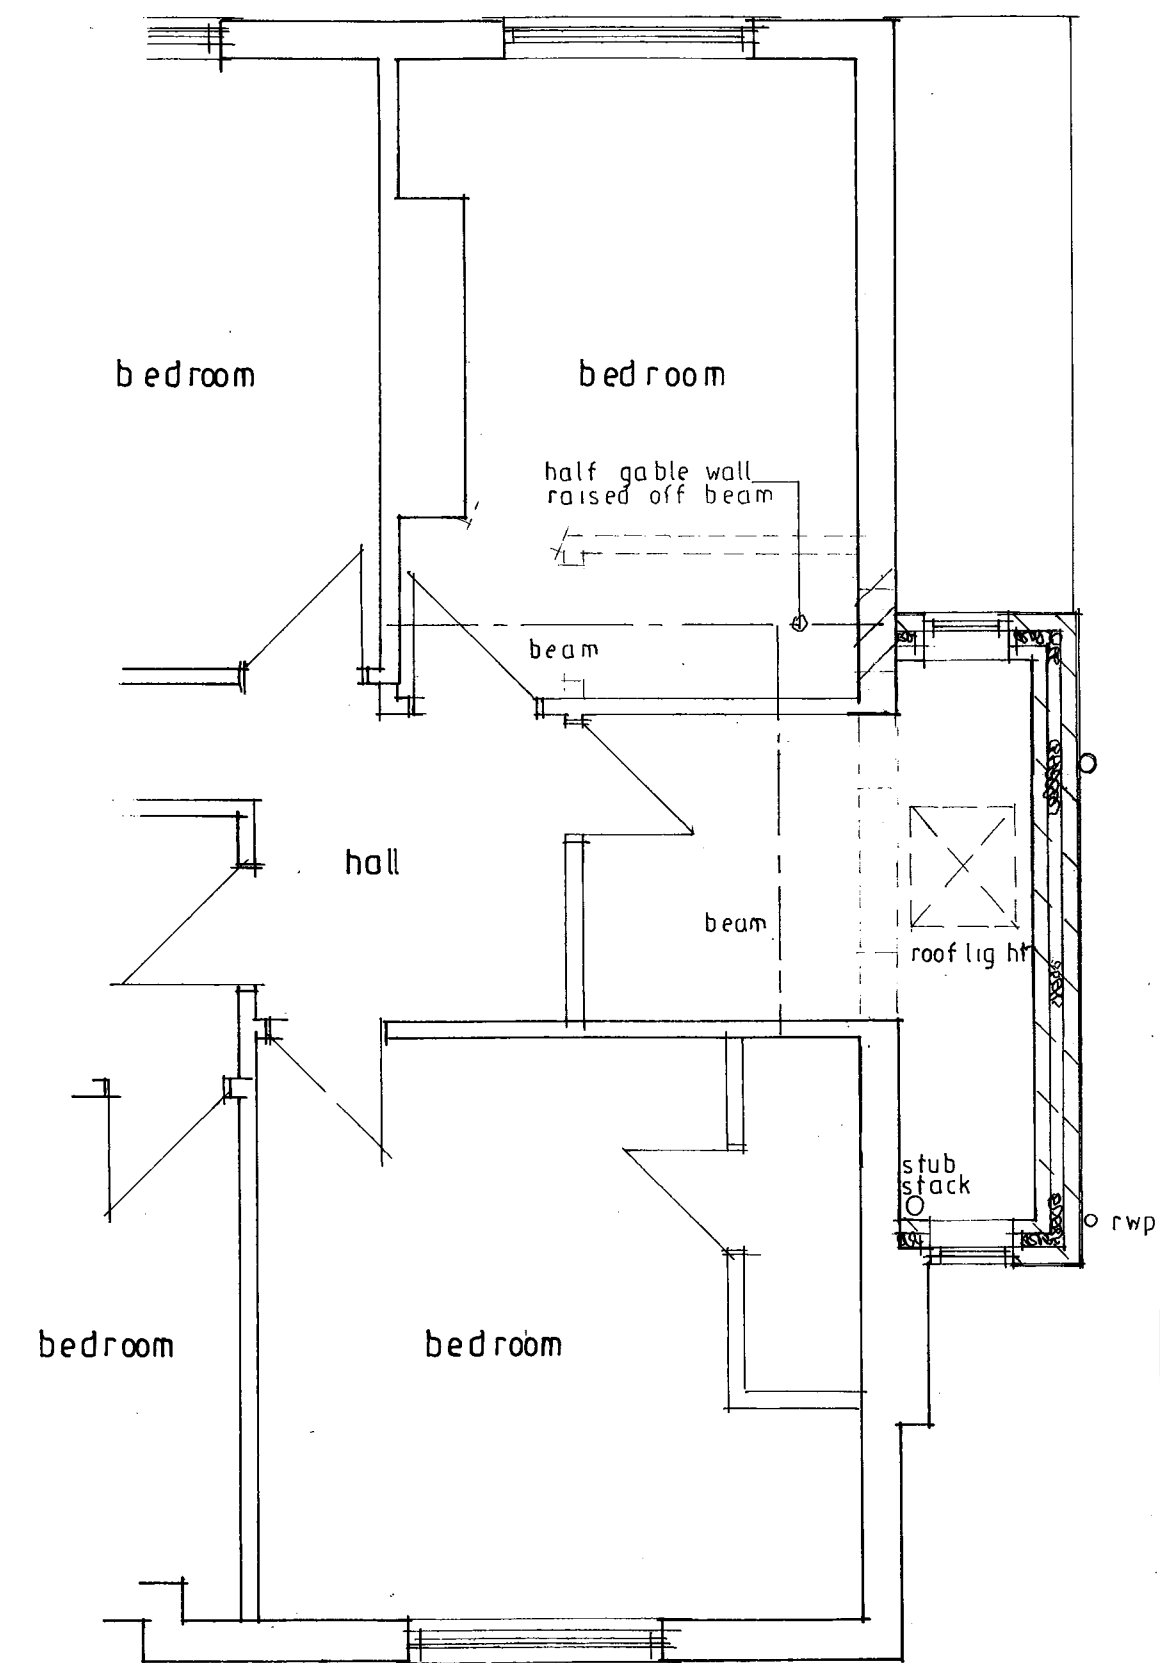

Proposed First Floor Plan

Sussex Building Surveyors Ltd
01903 529583
adk@sussexbuildingsurveyors.com

10 Annandale Avenue,
Bognor Regis,
West Sussex.
PO21 2EU

Two Storey Extension
Proposed Ground & First Floor Plans

Scale: 1:50 Paper: A3

Date: June 2018

Drg No.: SBS/394/03 C

All dimensions to be checked on site.
Do not scale except for planning purposes.