


Ordnance Survey[®] OS Sitemap[®]

WITH THE EXCEPTION OF THE LOCAL
AUTHORITY FOR PLANNING PURPOSES DO NOT
SCALE THIS DRAWING. Use written
dimensions or ask for confirmation. All
dimensions to be checked on site. Any
discrepancies between the drawings and
site conditions must be reported to the
designer before work is commenced.

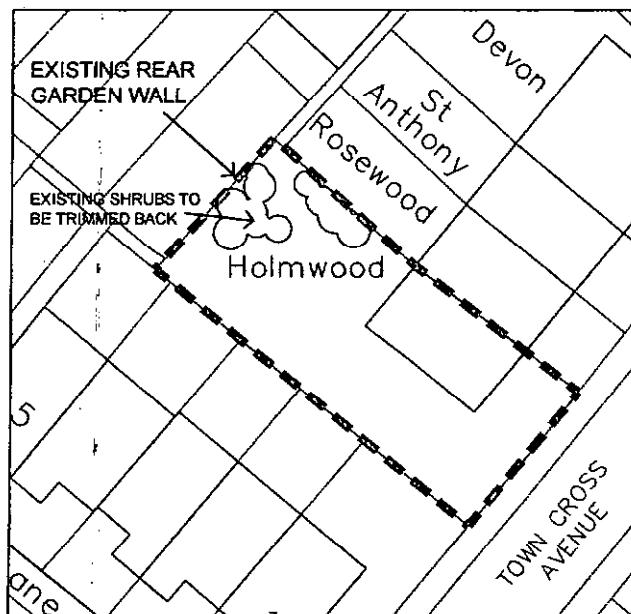

OS Sitemap product information

Serial Number: 00912800
Supplied by: Gormans
Centre coordinates of this map: 493261 99999
Produced 10 Jul 2009 from the Ordnance Survey National
Geographic Database and incorporating surveyed
revision available at this date. © Crown Copyright 2009.
Reproduction in whole or part is prohibited without the prior
permission of Ordnance Survey.

Ordnance Survey and the OS symbol are registered trademarks and
OS Sitemap is a trademark of Ordnance Survey.

The representation of a road, track or path is no evidence of a right of
way.

The representation of features as lines is no evidence of a property
boundary.

Heights are given in metres above Datum.

client Mr. G. Edwards	title Location Plan & Site Plan	date June 09	drawing no. 9044
address Holmwood, Town Cross Avenue, Bognor Regis		drawn PN	/ 02
		scale as noted	

Fine Art & Design - Computer Graphics - Building Design - Animation

**paul
nicholson
design-ltd**

8 DOLPHIN CRESCENT OOSPORT HAMPSHIRE PO12 2HE tel 02392 594774