
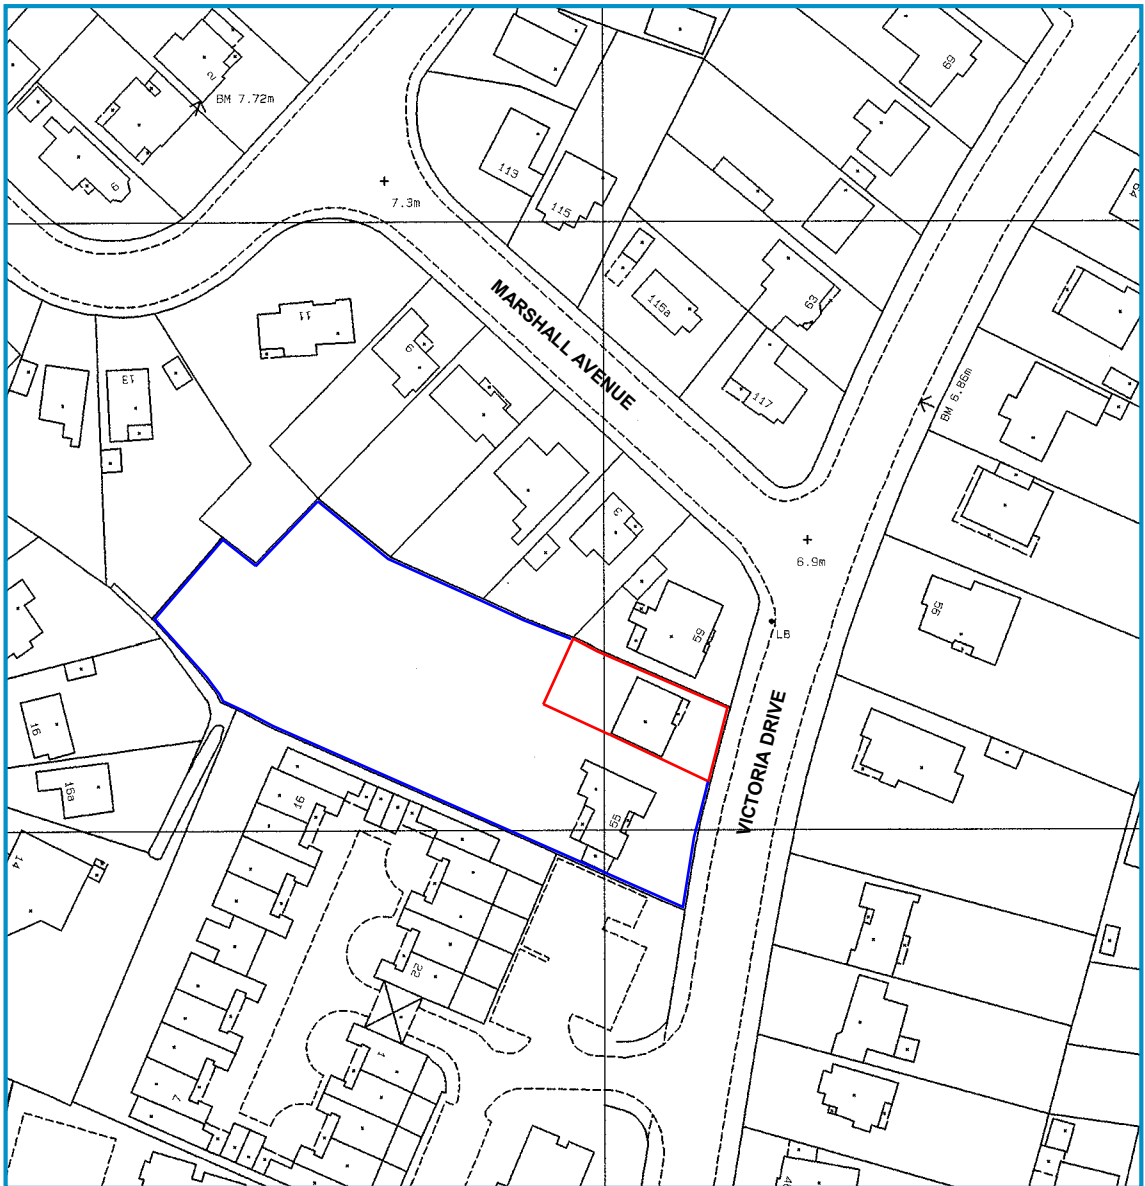


NOTES

1. Do not scale from this drawing except for planning purposes. Use figured dimensions only.
2. All dimensions are in metres (m)
3. All dimensions must be checked on site prior to the commencement of work.
4. Where applicable this drawing is to be read in conjunction with other consultants' drawings.
5. All work should be carried out in accordance with the current Building Regulations.
6. Shadow and trees on elevation are for illustrative purposes only.
7. This drawing is the copyright of Counterpoint Properties Ltd.
8. Any discrepancies should be reported to Counterpoint Properties Ltd.

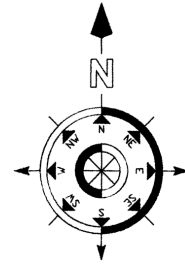

Ordnance Survey (c) Crown Copyright 2014. All rights reserved.
Licence number 100022432

LOCATION PLAN
SCALE 1:1250



PROPOSED NEW SINGLE GARAGE
TO REPLACE DOUBLE GARAGE
APPROVED UNDER BR/313/14

No. 59

No 57
EXISTING HOUSE
TO BE RETAINED UNDER
PROPOSED VARIATION

No 55
RETAINED EXISTING HOUSE
APPROVED UNDER
BR/313/14

HAMBLETON
PLACE
(FLATS)

VICTORIA DRIVE

SITE PLAN
SCALE 1:200



F	Aug 15	New Full Application BR/176/15 Retention of No.57
E	Aug 15	Material Amendment to application BR/313/14
D	Aug 15	Variation of Condition from application BR/389/07
C	June 15	New Full Application 7 New Units, 2 Existing Houses
B	Nov 14	BR/313/14
A	Nov 07	BR/389/07
Rev.	Date	Amendment



34 The Drive | Craigwell | West Sussex | PO21 4DU |
01243 262281 | info@cpoinproperty.co.uk | www.cpointproperty.co.uk

Project
Development at
55 & 57 VICTORIA DRIVE
Bognor Regis
West Sussex
PO21 2TQ

Drawing	Scale	
LOCATION PLAN	1:1250	
SITE PLAN	1:200 at A1	
Date	Drawn	Checked
August 2015	ARD	
Job Number	Drawing Number	Rev.
VicDr.15	01	F