
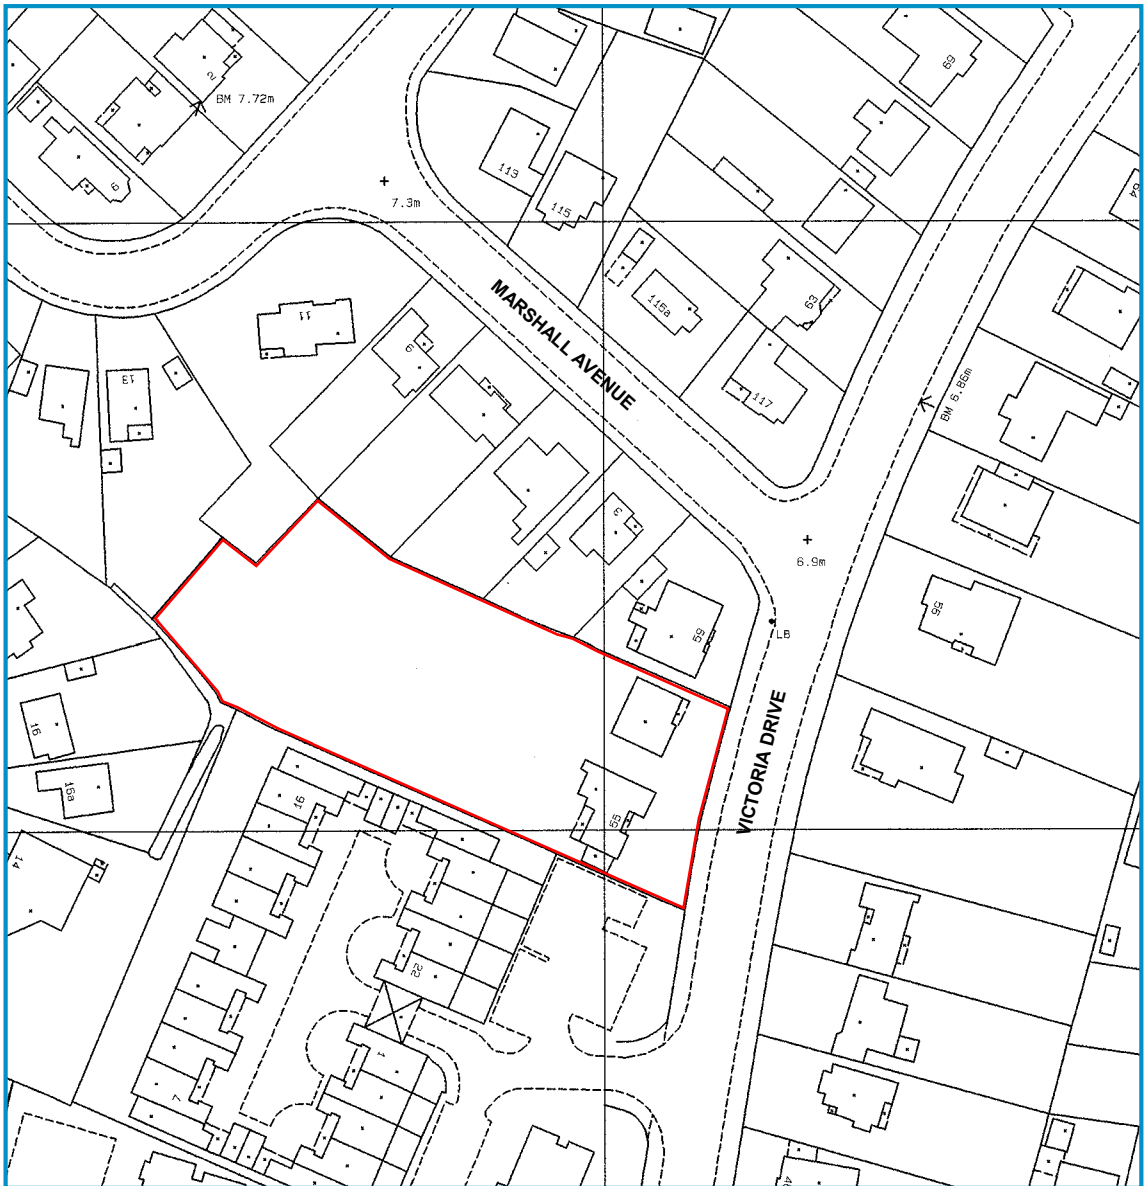


NOTES

1. Do not scale from this drawing except for planning purposes. Use figured dimensions only.
2. All dimensions are in metres (m)
3. All dimensions must be checked on site prior to the commencement of work.
4. Where applicable this drawing is to be read in conjunction with other consultants' drawings.
5. All work should be carried out in accordance with the current Building Regulations.
6. Shadow and trees on elevation are for illustrative purposes only.
7. This drawing is the copyright of Counterpoint Properties Ltd.
8. Any discrepancies should be reported to Counterpoint Properties Ltd.

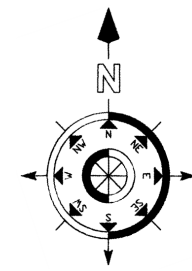

Ordnance Survey (c) Crown Copyright 2014. All rights reserved.
Licence number 100022432

LOCATION PLAN
SCALE 1:1250



SITE PLAN
SCALE 1:200



Car Parking Schedule

Unit	No. of Bedrooms	Parking Spaces Provided	Parking Space Numbers
No. 55 (Existing House)	4	3	CP1 & CP2 & CP3
No. 57 (Existing House)	4	3	CP4 CP5 & CP6
Unit 1	3	2	CP7 & CP8
Unit 2	3	2	CP12 & CP9
Unit 3	3	2	CP14 & CP15
Unit 4	3	2	CP13 & CP16
Unit 5	3	2	CP17 & CP20
Unit 6	3	2	CP18 & CP19
New Carport Cottage	3	2	CP10 & CP11

NOTE: CAR PARKING SPACES PROVIDED MEASURE 2.4M WIDE BY 4.8M LONG

C	June 15	New Full Application
B	Nov 14	7 New Units, 2 Existing Houses
A	Nov 07	BR/313/14
Rev.	Date	Amendment
		BR/389/07



34 The Drive | Craigwell | West Sussex | PO21 4DU |
01243 262281 | info@cpointhome.co.uk | www.cpointhome.co.uk

Project
Development at
55 & 57 VICTORIA DRIVE
Bognor Regis
West Sussex
PO21 2TQ

Drawing
LOCATION PLAN
Scale
1:1250

Date
June 2015
Drawn
ARD
Checked

Job Number
VicDr.15
Drawing Number
08
Rev.
C