



FRONT No.144
EXISTING ELEVATIONS
Scale 1:100



SIDE



REAR No.144

No dimensions to be scaled from drawing except for planning purposes.
The contractor should check all dimensions on site.
It is the contractors responsibility to ensure compliance with Building Regulations.
C.D.M. Regs. 2015. The Client is advised of his responsibilities to appoint a Planning Supervisor under these Regs. All works to comply with the C.D.M. Regs. 2015.
The Party Wall Act. 1996 The property owner is advised of the requirements of the Act, & the requirement to serve a Party Wall Notice on any adjoining owners as required under the act.

REVISIONS:
A. 06.06.19 Existing front elevation added.




SIDE
PROPOSED ELEVATIONS
Scale 1:100

SCHEDULE OF MATERIALS (SIDE EXTENSION ONLY)
WALLS ABOVE DPC - NEW FACING BRICKWORK TO MATCH EXISTING
ROOF - NEW PLAIN TILES TO MATCH EXISTING
ROOFLIGHTS - VELUX TYPE
WINDOWS - NEW PVCu WINDOW COLOUR WHITE
RAINWATER GOODS - NEW UPVC COLOUR BLACK




REAR No.144


SCHEDULE OF MATERIALS (REAR EXTENSION ONLY)
WALLS ABOVE DPC - NEW FACING BRICKWORK TO MATCH EXISTING
ROOF - NEW PVCu COLOUR WHITE WITH DOUBLE GLAZING
WINDOWS - NEW PVCu WINDOW COLOUR WHITE
EXTERNAL DOORS - NEW PVCu DOUBLE DOORS COLOUR WHITE
RAINWATER GOODS - NEW UPVC COLOUR BLACK

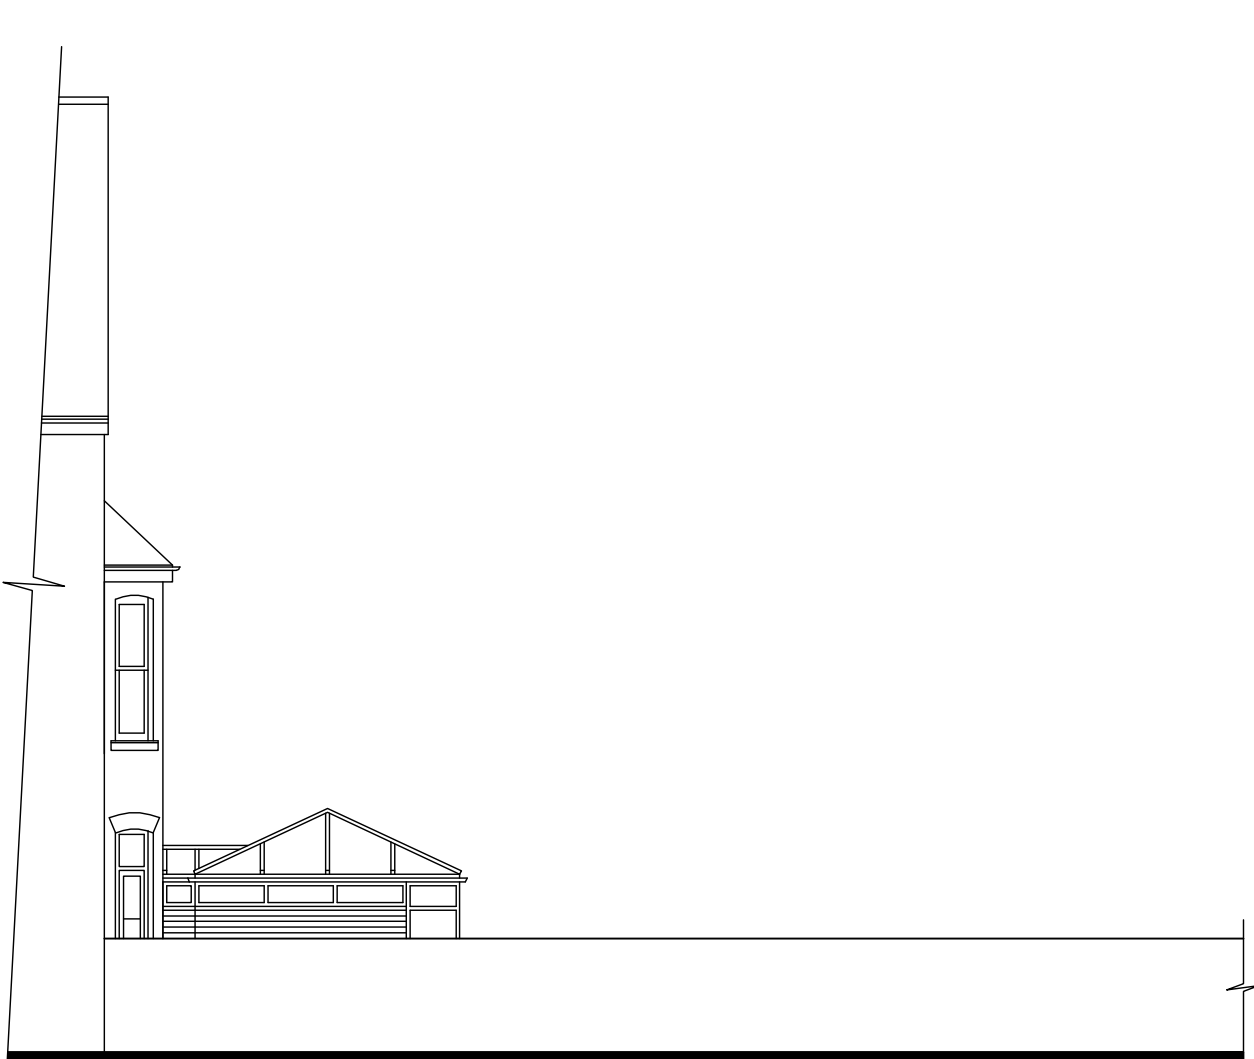

SIDE ELEVATION FROM No.142

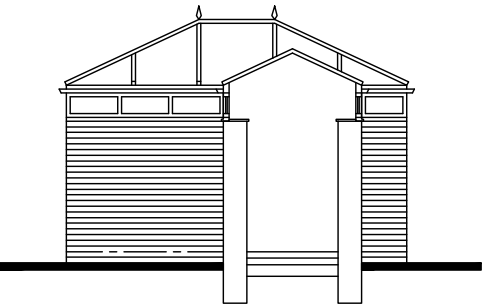


REAR VIEW OF REAR EXTENSION

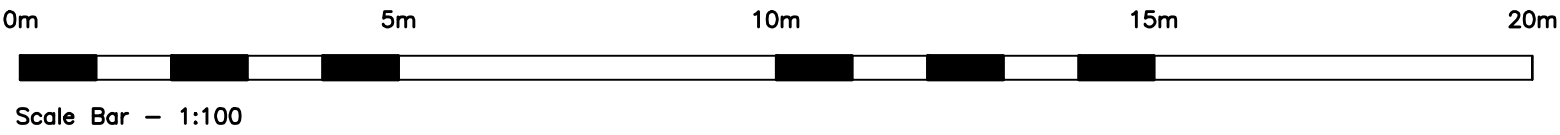

Scale Bar - 1:100




LOCATION PLAN
Scale 1:1250

 

Scale Bar - 1:1250


Information supplied based on Promap.
All dimensions and distances subject to an accurate site survey being undertaken.

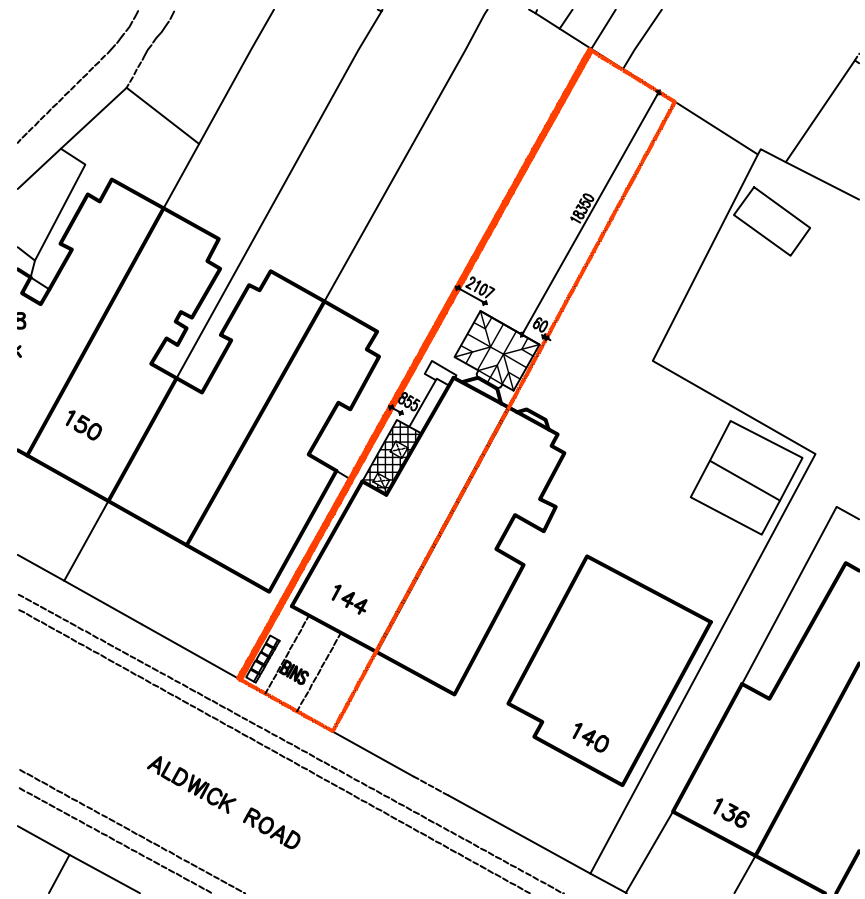

BLOCK PLAN
Scale 1:500



Scale Bar - 1:500

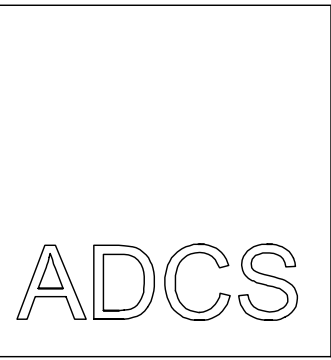

Architectural Design

Computer Services

30 Foxley Lane
Worthing
West Sussex
BN13 3AD
Tel: 01903 280701
E-mail:
adcs@sky.com

Client
MS SANDY FOTHERGILL-ROBINSON

Project **PROPOSED FLAT CONVERSION & EXTENSIONS**
144 ALDWICK ROAD
BOGNOR REGIS
WEST SUSSEX PO21 2PA

Drawing
EXISTING & PROPOSED ELEVATIONS

Scale Date Drawn
1:100@A1 03.06.19 TP

Drawing No. Revision

1412/P02 A