




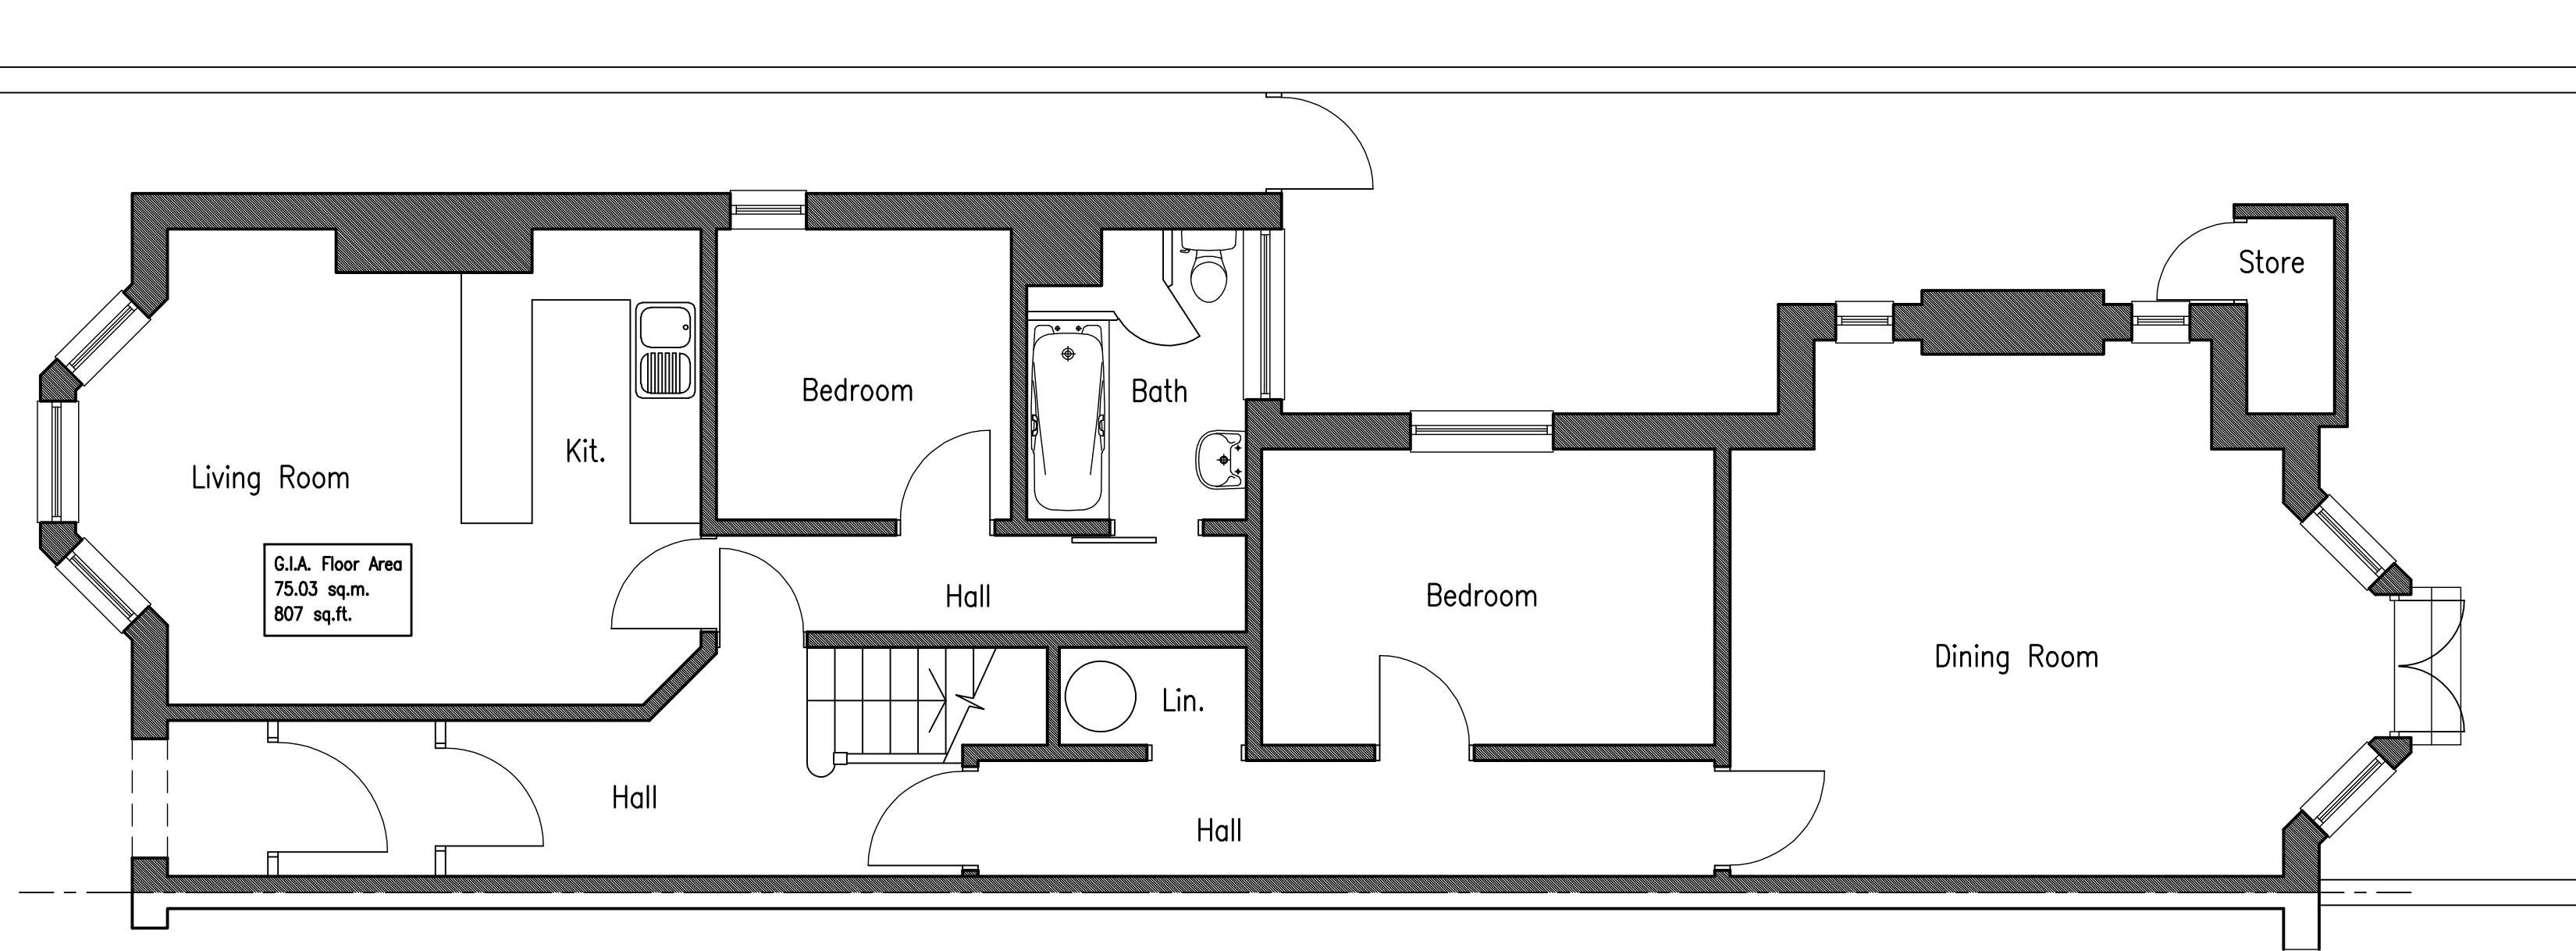


EXISTING GROUND FLOOR PLAN
Scale 1:50

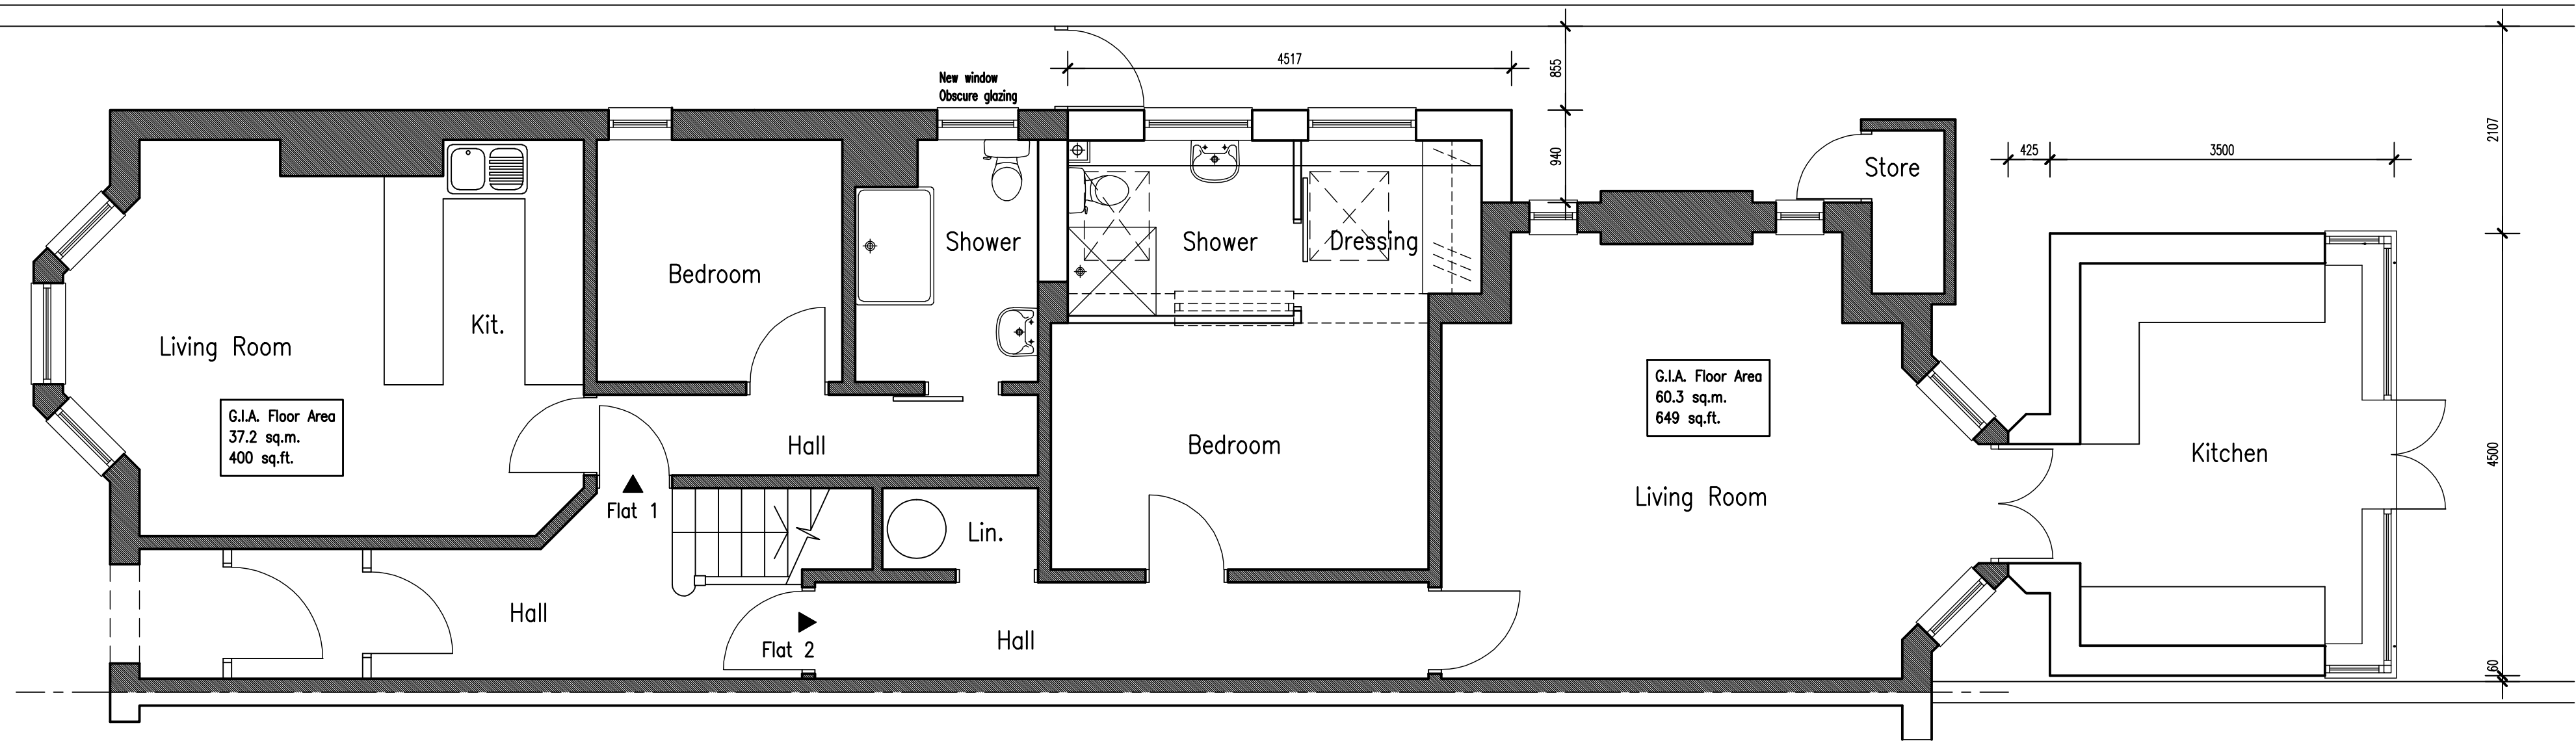

PROPOSED GROUND FLOOR PLAN
Scale 1:50

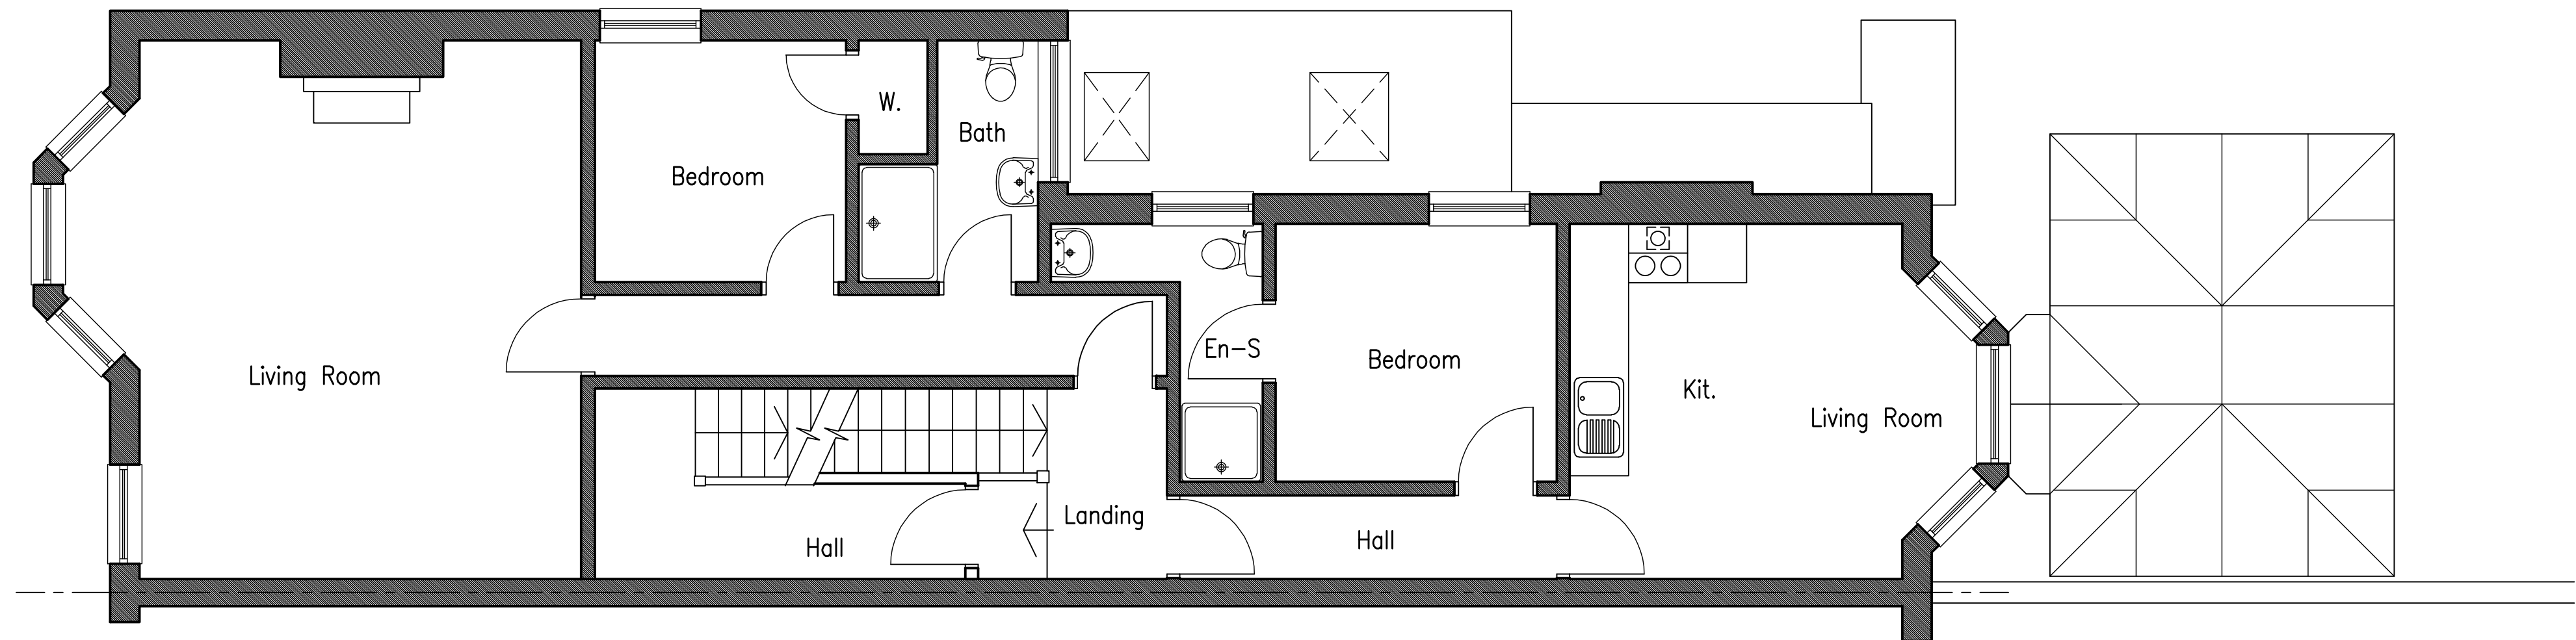

PROPOSED FIRST FLOOR PLAN/ROOF PLAN
Scale 1:50

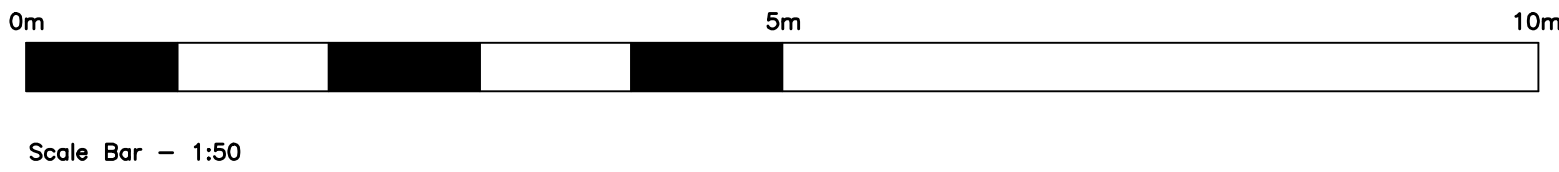

No dimensions to be scaled from drawing except for planning purposes.
The contractor should check all dimensions on site.
It is the contractors responsibility to ensure compliance with Building Regulations.
C.D.M. Regs. 2015. The Client is advised of his responsibilities to appoint a Planning Supervisor under these Regs. All works to comply with the C.D.M. Regs. 2015.
The Party Wall Act. 1996 The property owner is advised of the requirements of the Act, & the requirement to serve a Party Wall Notice on any adjoining owners as required under the act.

REVISIONS:
A. 08.08.19 Dims and areas added.
B. 04.09.19 Window added to side extension.

ADCS

Architectural Design

Computer Services

30 Foxley Lane
Worthing
West Sussex
BN13 3AD
Tel: 01903 280701
E-mail:
adcs@sky.com

Client	MS SANDY FOTHERGILL-ROBINSON		
Project	PROPOSED FLAT CONVERSION & EXTENSIONS 144 ALDWICK ROAD BOGNOR REGIS WEST SUSSEX PO21 2PA		
Drawing	EXISTING & PROPOSED FLOOR PLANS		
Scale	Date	Drawn	
1:50@A1	29.05.19	TP	
Drawing No.	Revision		