




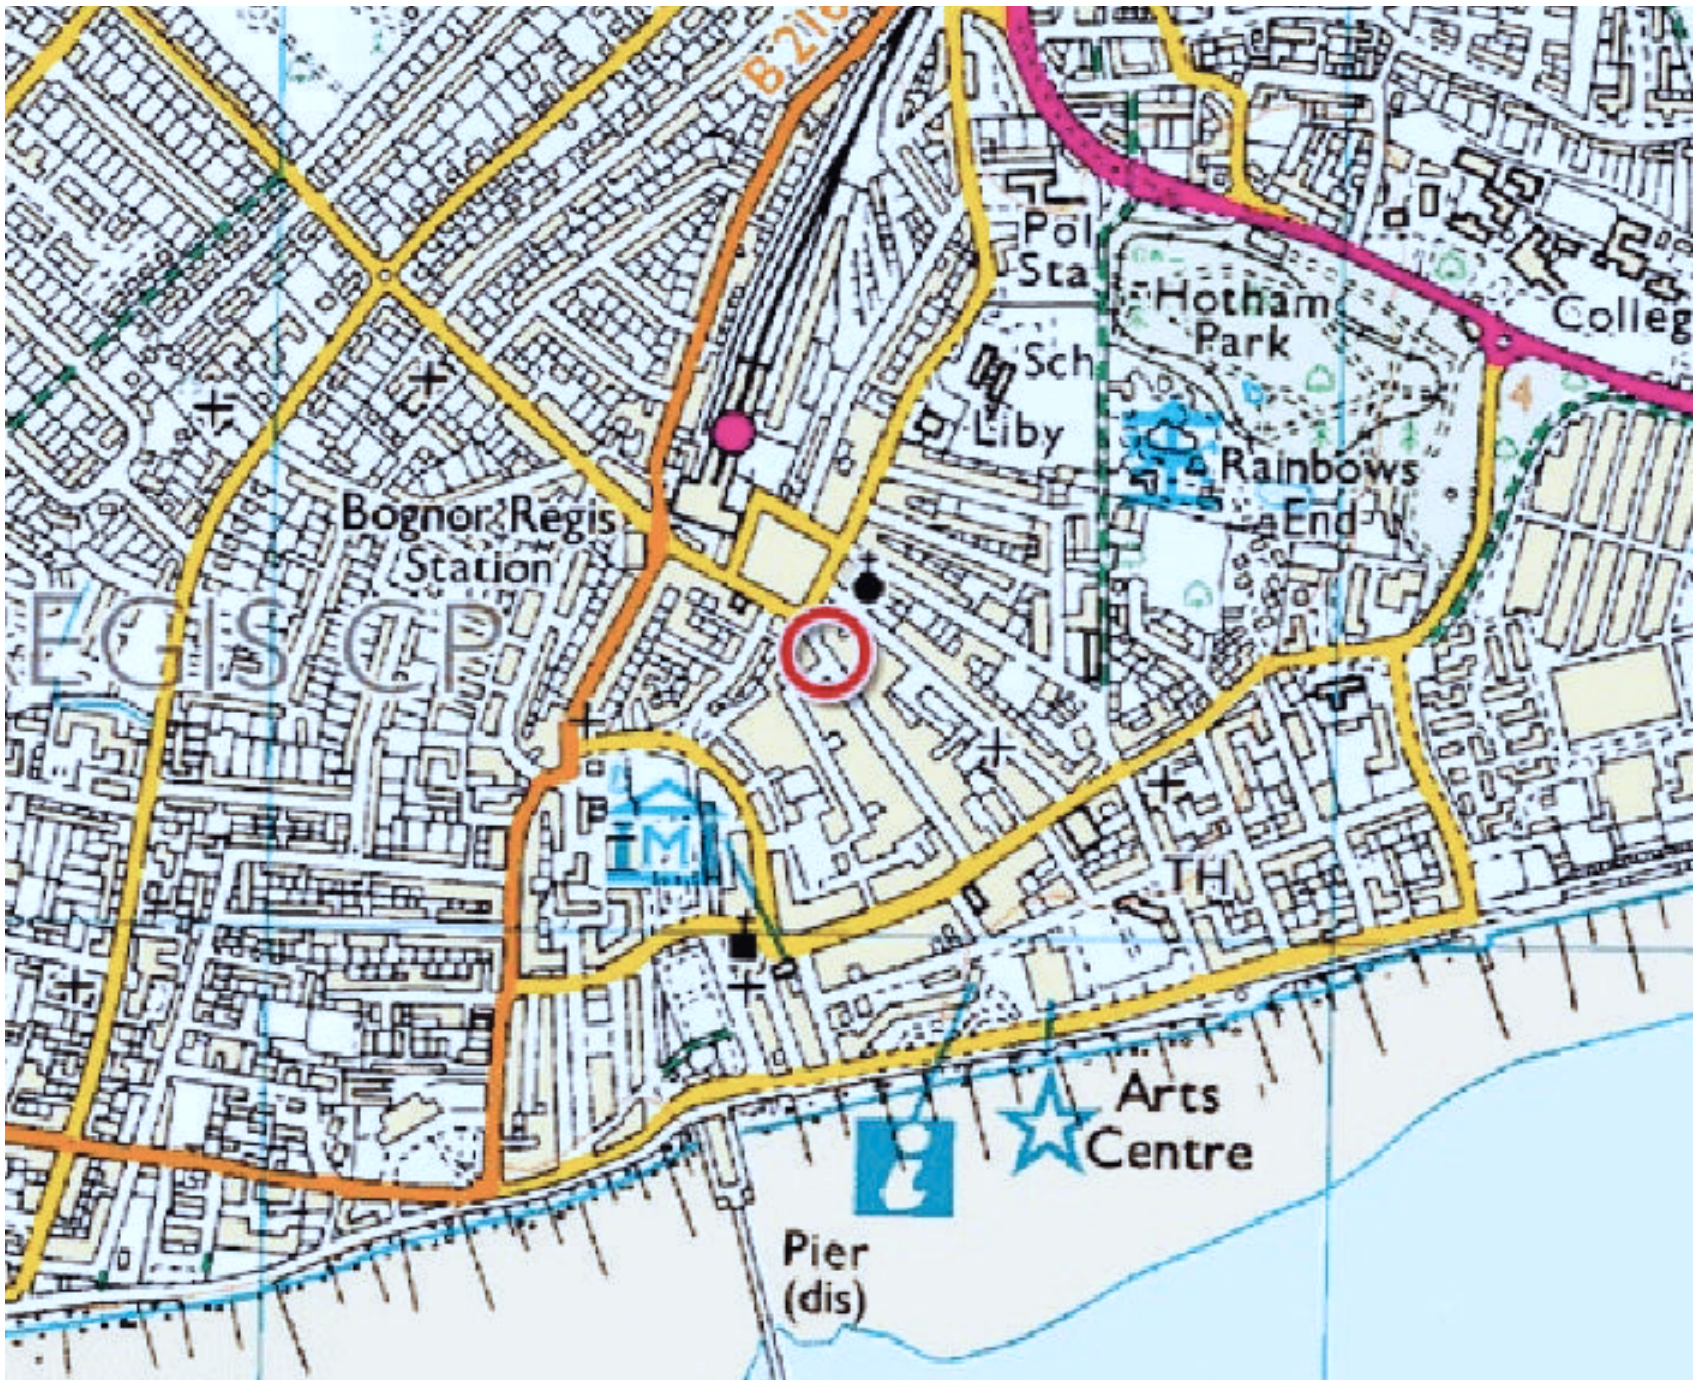


Site Location Plan
1:10000

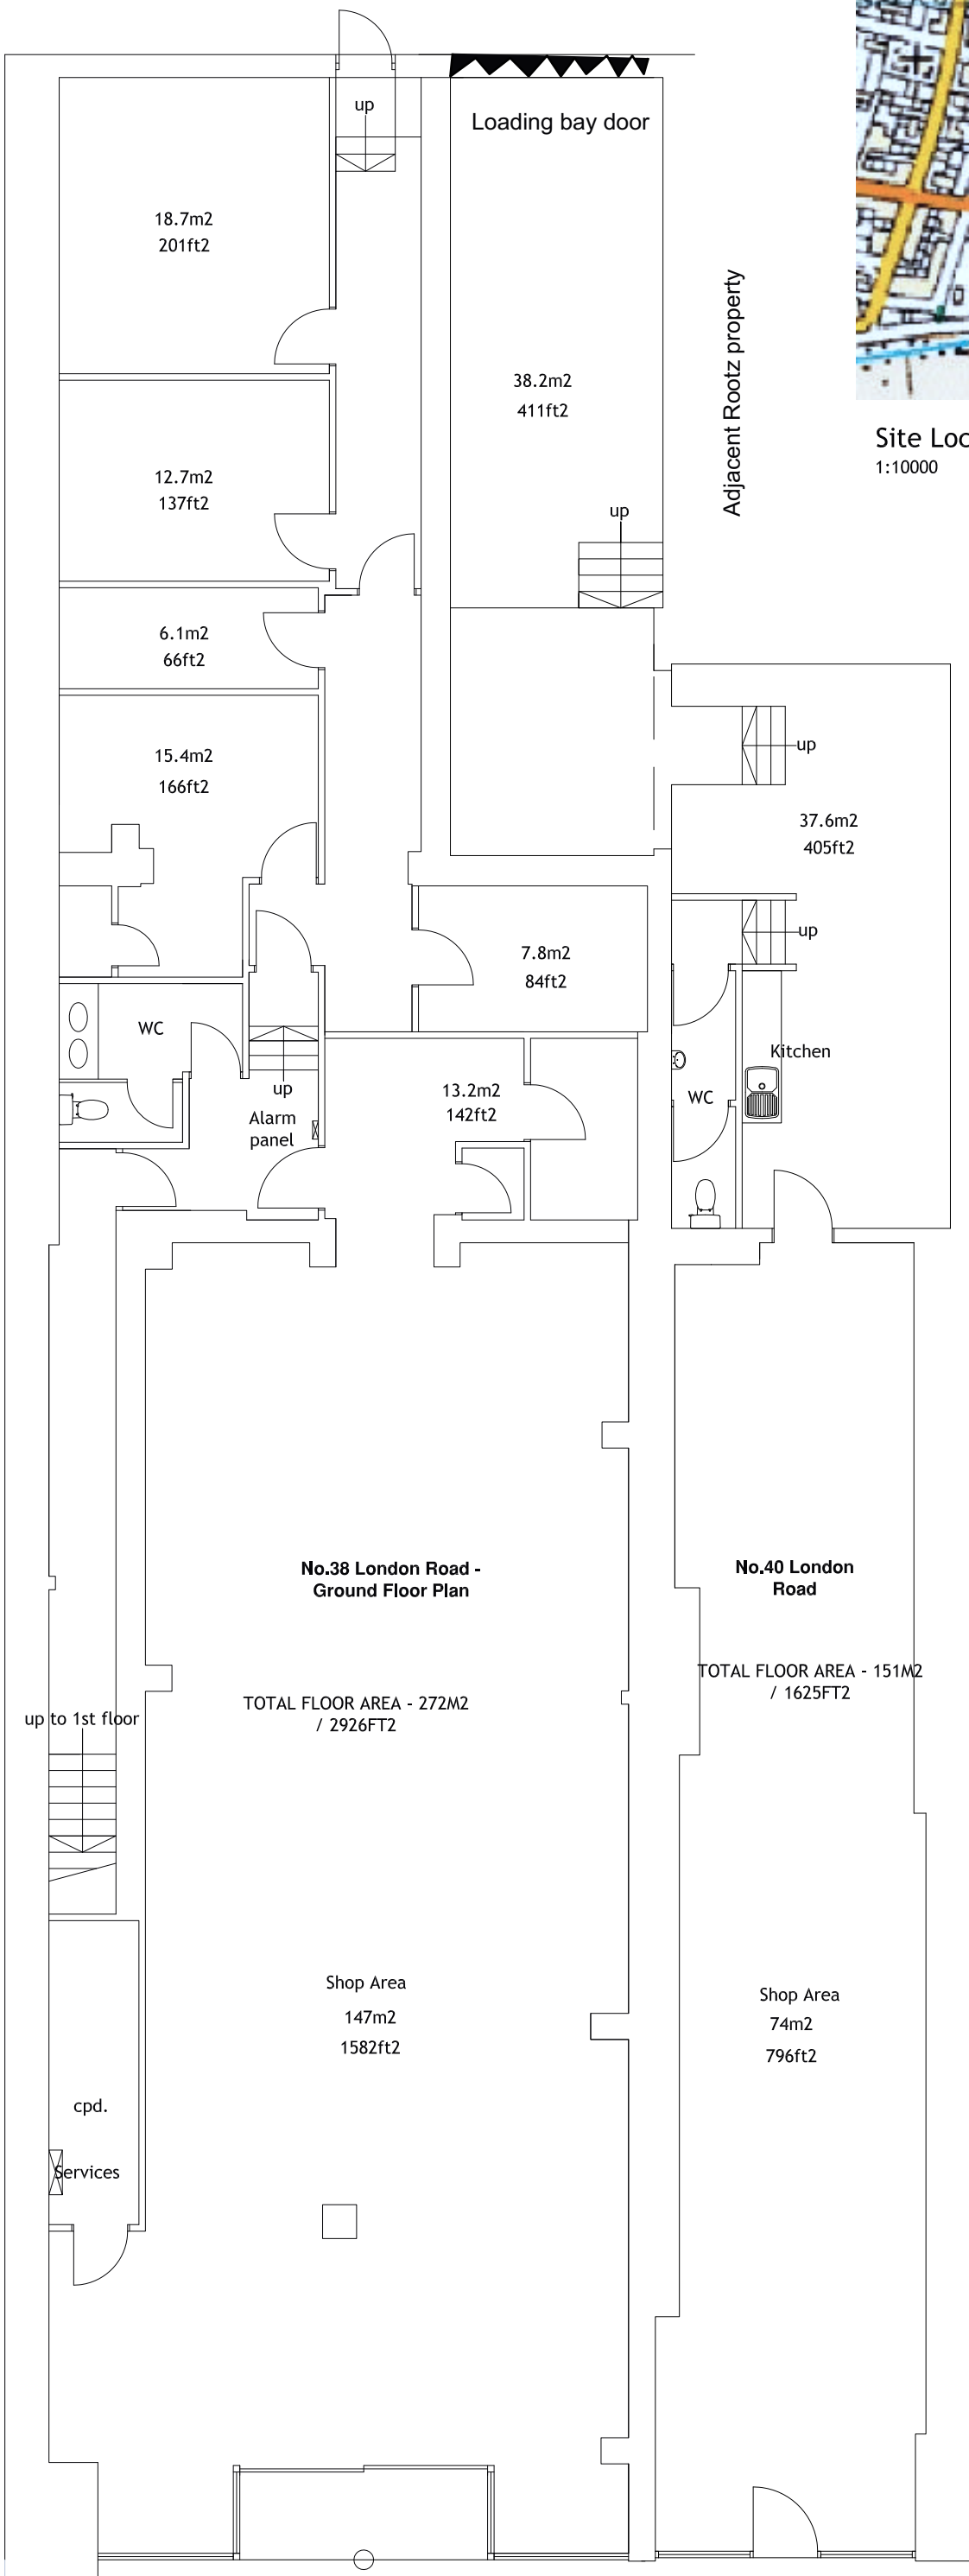


Existing Ground Floor

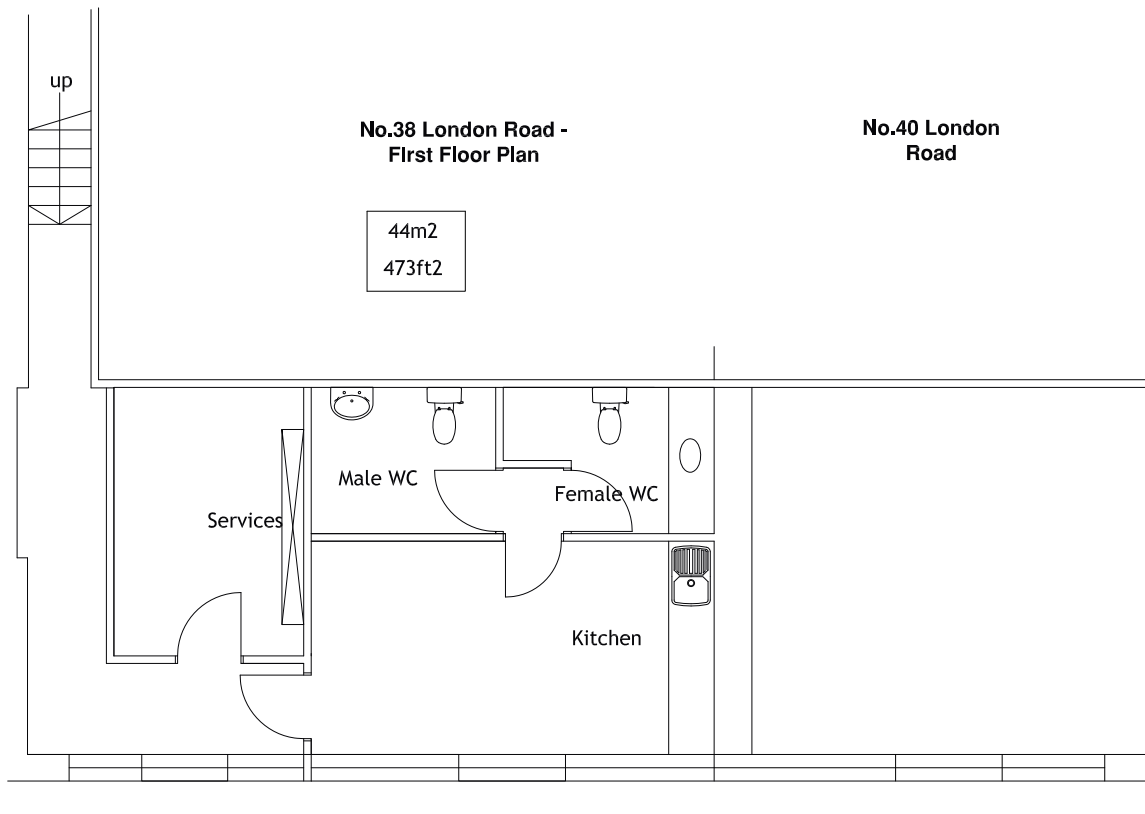

Existing First Floor

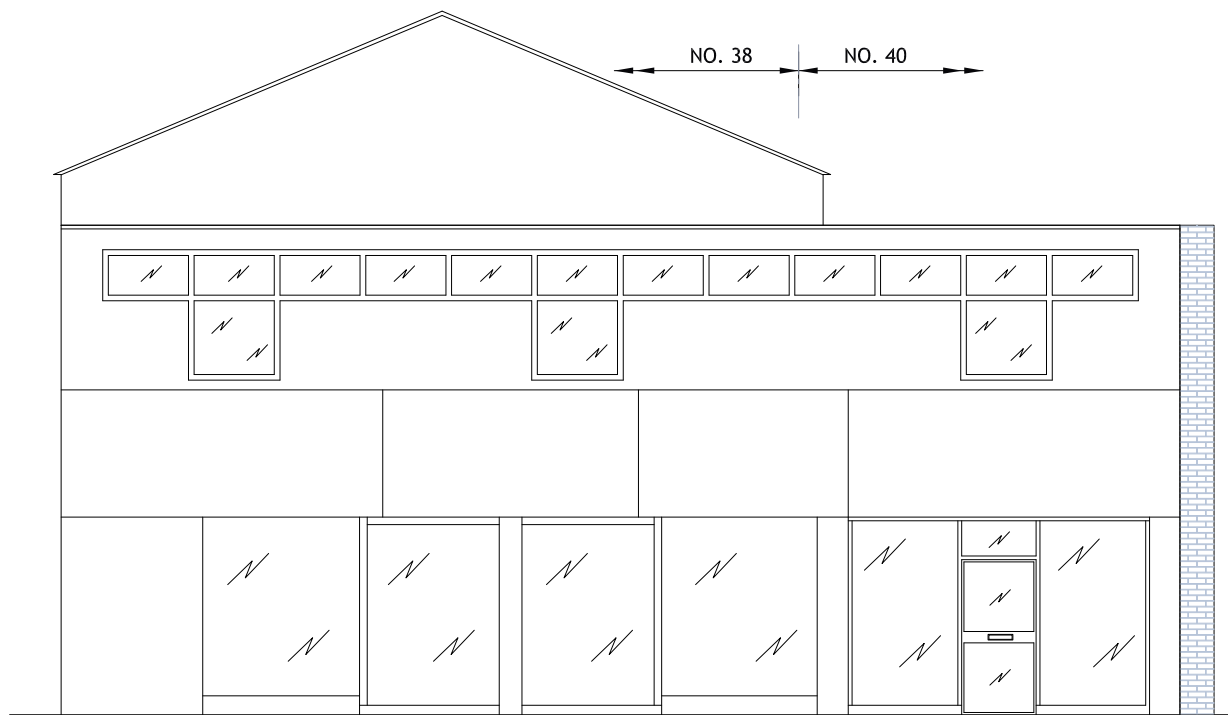

Existing Front Elevation

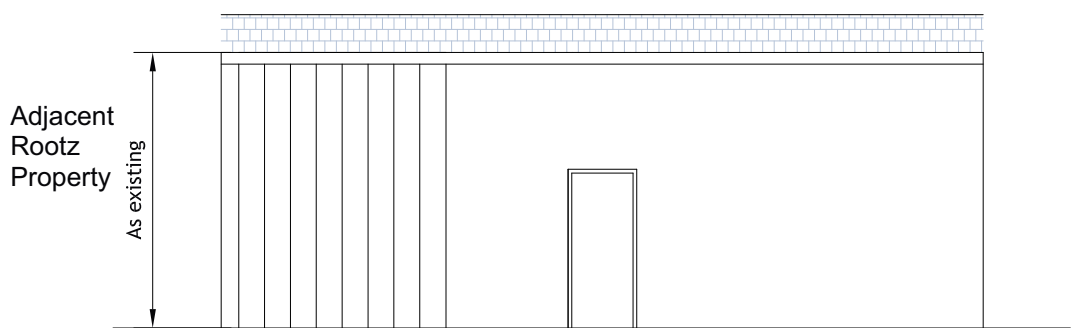

Existing Rear Elevation

ALL DIMENSIONS/SETTING OUT TO BE CHECKED ON SITE BY THE CONTRACTOR BEFORE CONSTRUCTION PROCEEDS.
USE WRITTEN DIMENSIONS ONLY, DO NOT SCALE.
ANY APPARENT DISCREPANCY TO BE BROUGHT TO THE ATTENTION OF MICHAEL EVANS & CO.

THIS DRAWING AND ALL OF ITS ATTACHMENTS IS PROTECTED BY THE COPYRIGHT DESIGNS AND PATENTS ACT 1988 AND MUST NOT BE REPRODUCED IN ANY FORM, IN PART OR IN WHOLE WITHOUT THE WRITTEN CONSENT OF MICHAEL EVANS & CO.

A	Minor Updates	RPH	07/10
REV	AMENDMENTS	SIGNED	DATE

MICHAEL EVANS & Co.
CHARTERED BUILDING SURVEYORS

Aston House, Queensway Court, Queensway,
Hemel Hempstead, Herts, HP1 1LR
Tel: 01442 261163 • Fax: 01442 251900



CLIENT
CCJ PROPERTIES
C/O CAPITAL RETAIL
30 St. GEORGE STREET
LONDON
W15 2FH

PROJECT
38 & 40 LONDON ROAD
BOGNOR REGIS

TITLE
SITE LOCATION &
EXISTING LAYOUT

DRAWN	RPH	DESIGNED	-	SCALE	1:100 U.N.O
CAD REF	10005-001	DATE	MAY'10		
DRG STATUS	PRELIMINARY				

DRG No	10005/001	REV	A
--------	-----------	-----	---