




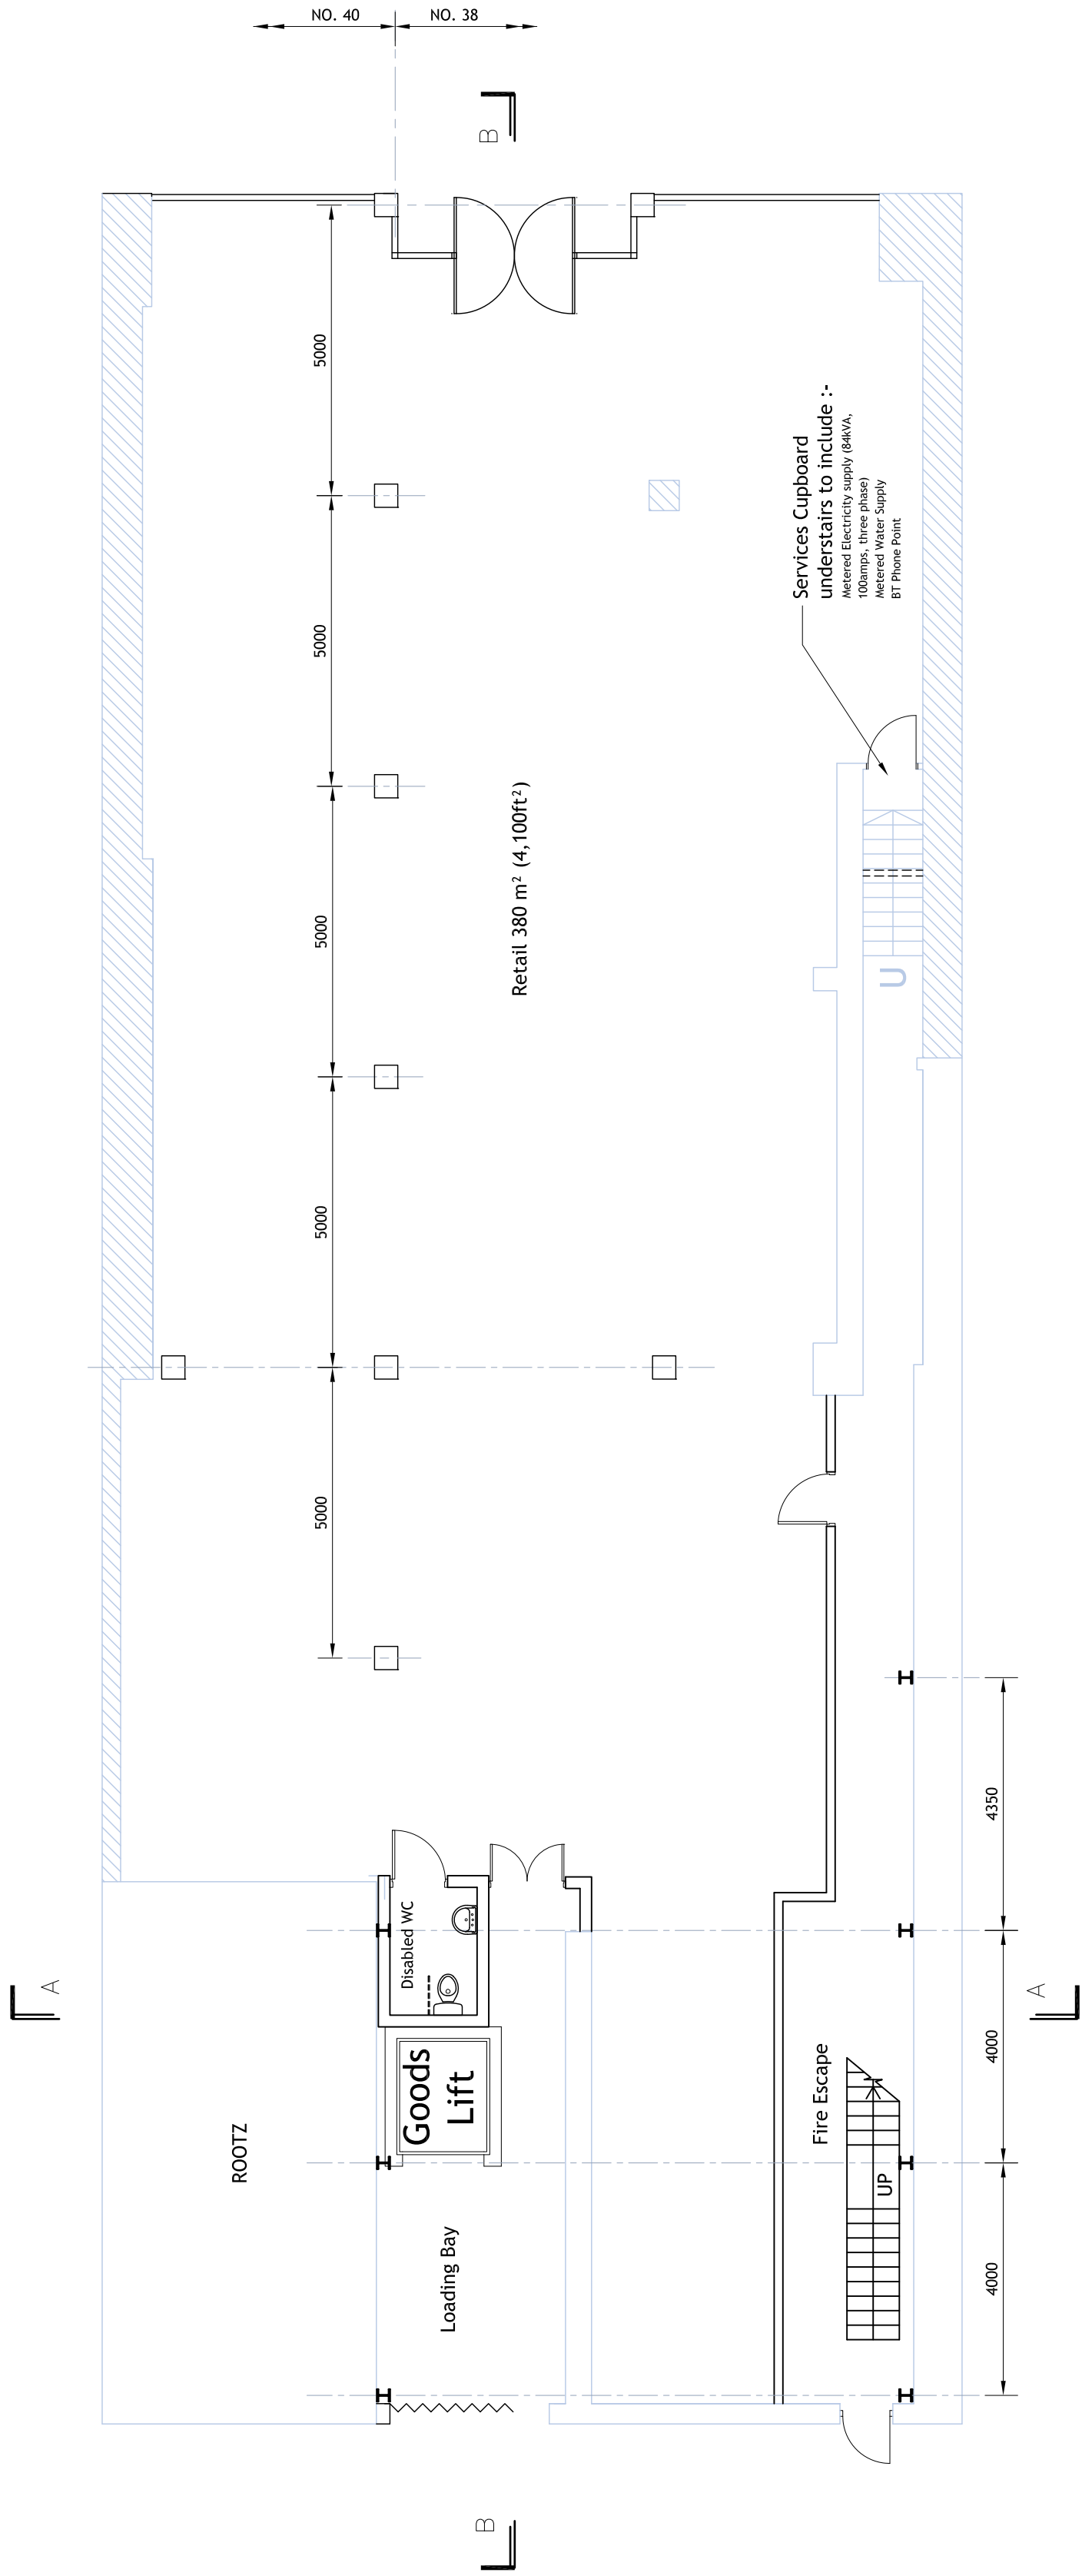



Proposed Ground Floor Plan

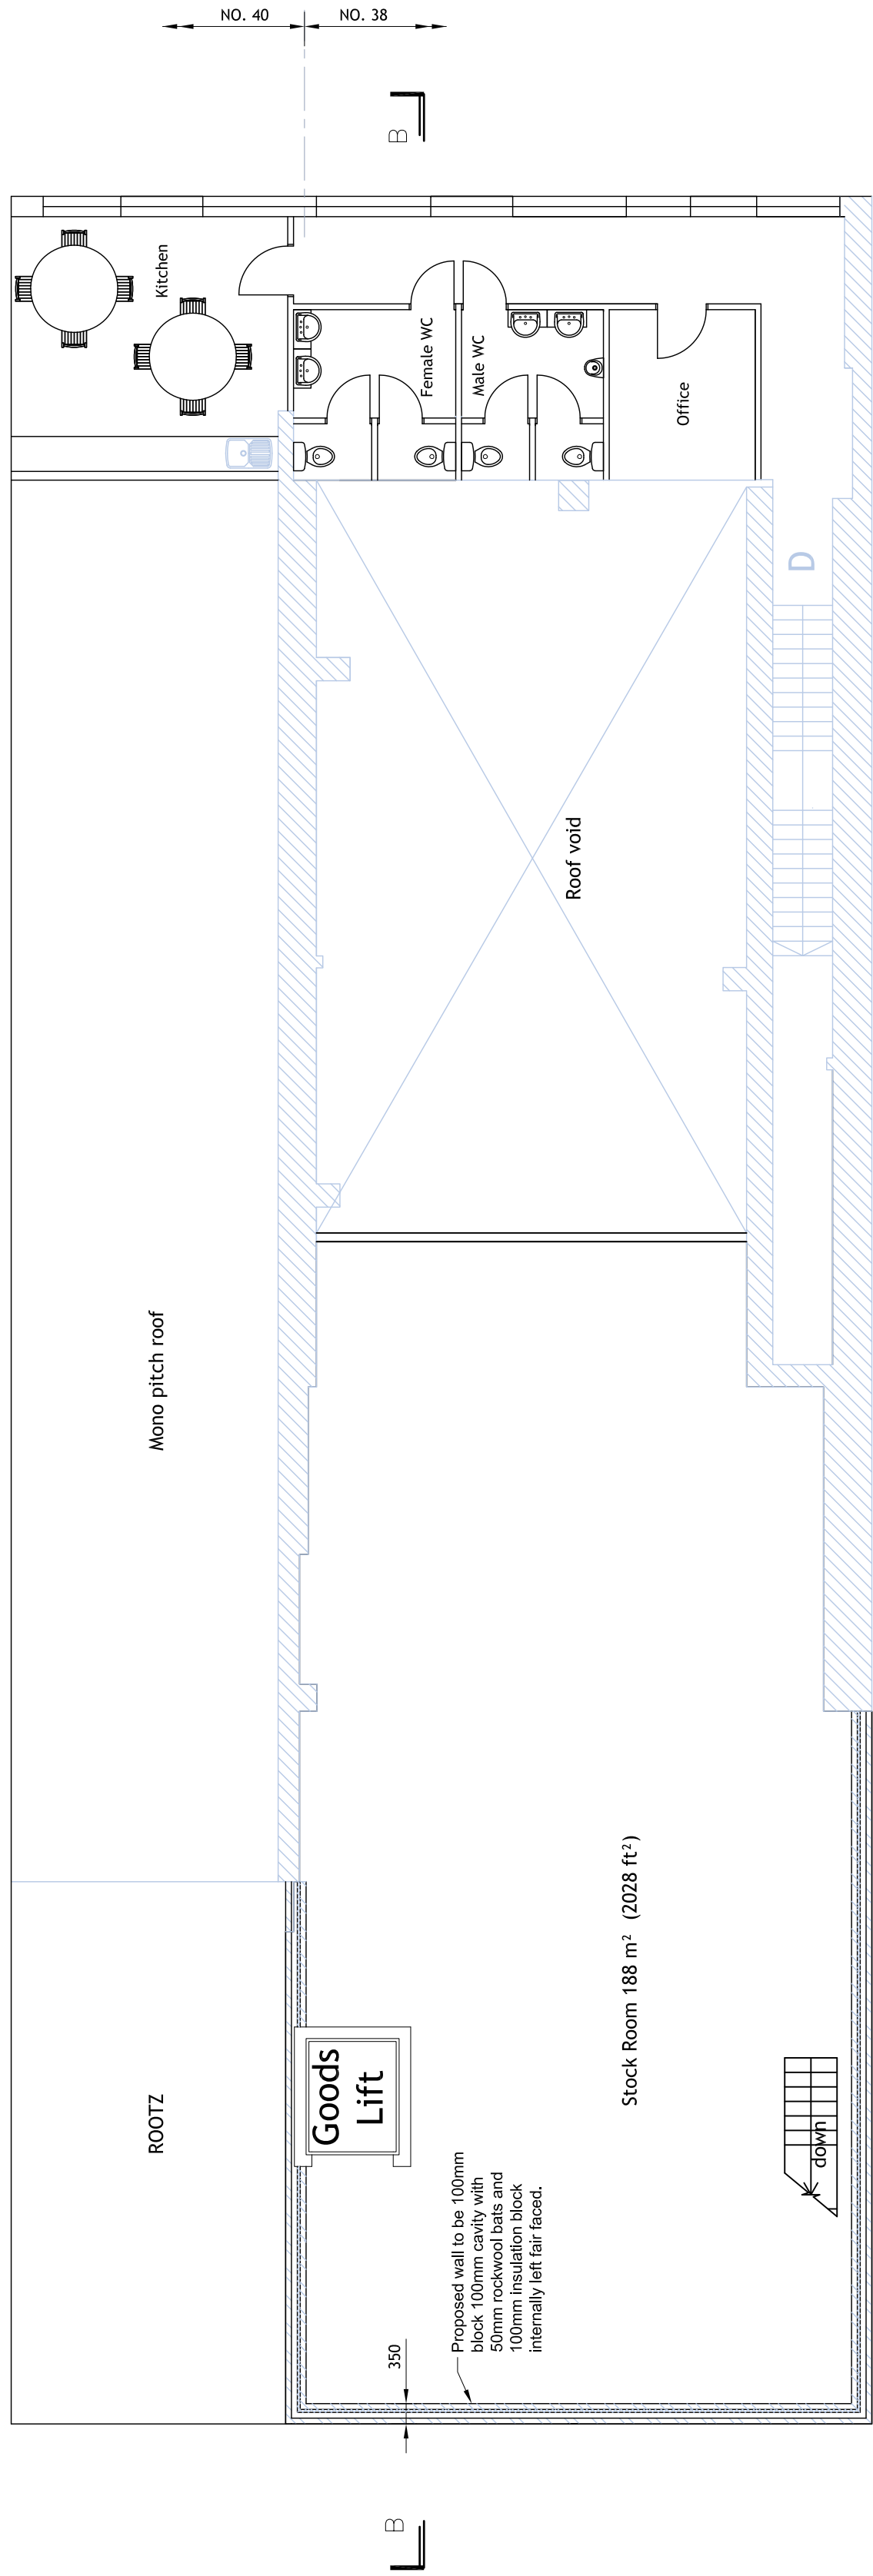


Proposed First Floor Plan

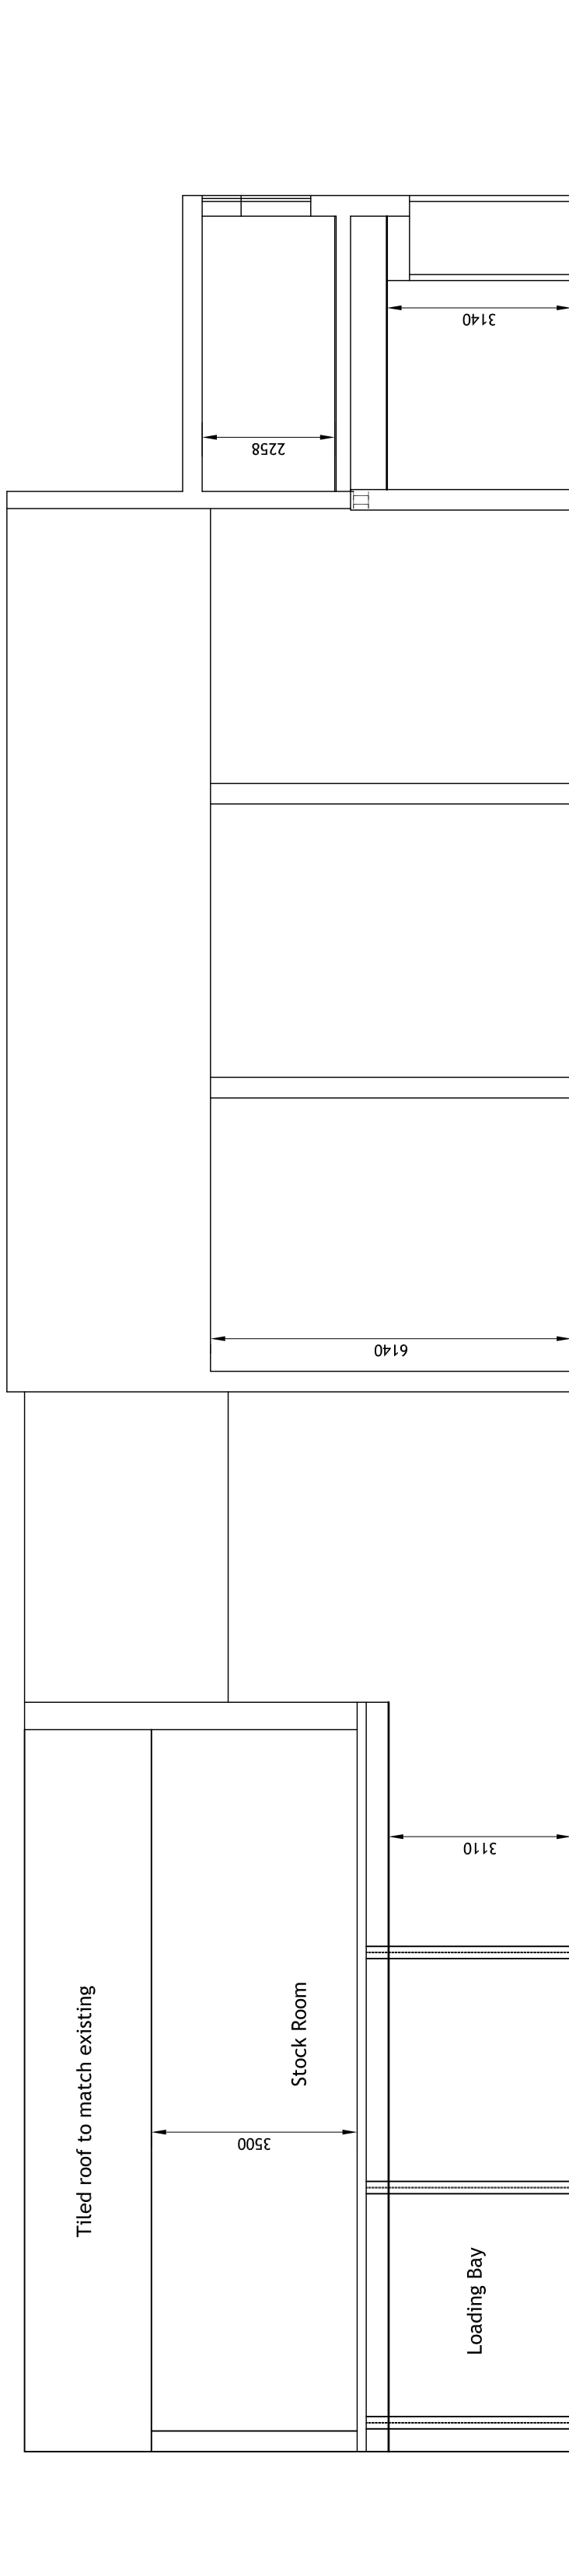

Proposed Section A-A

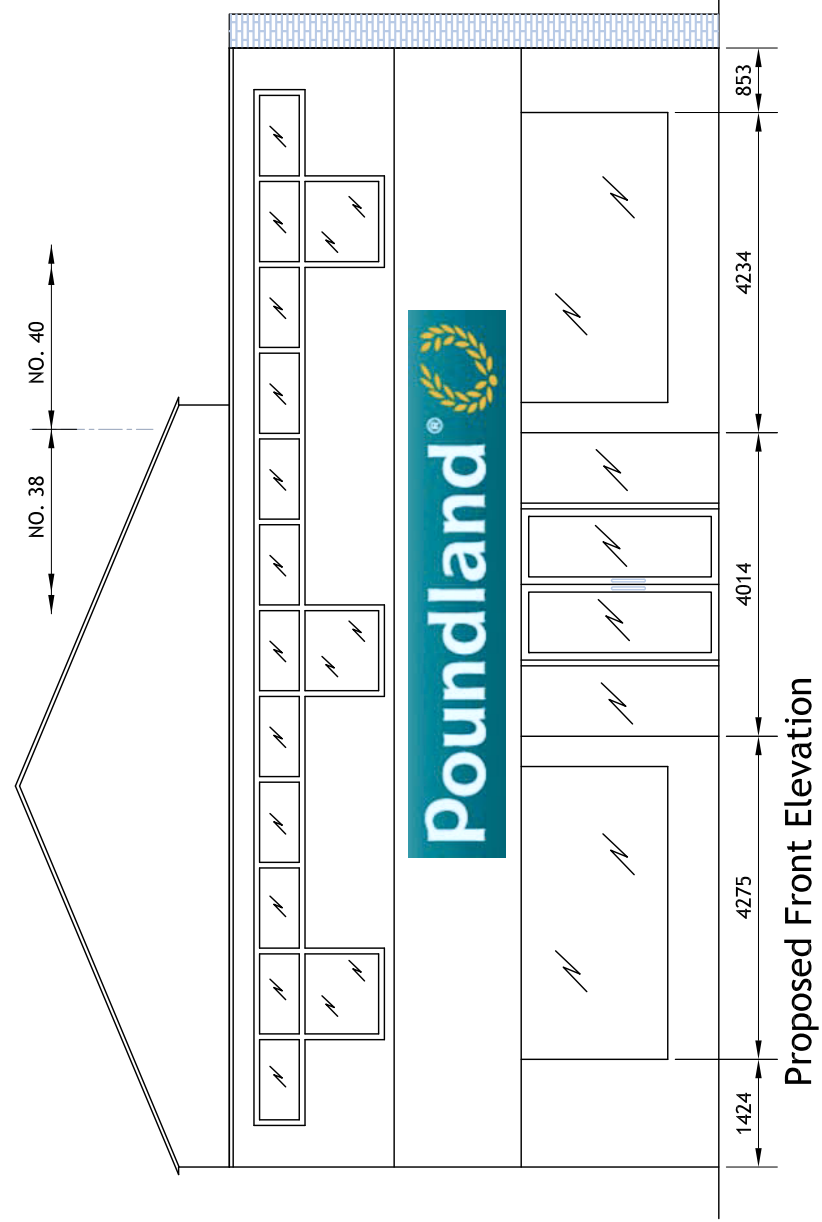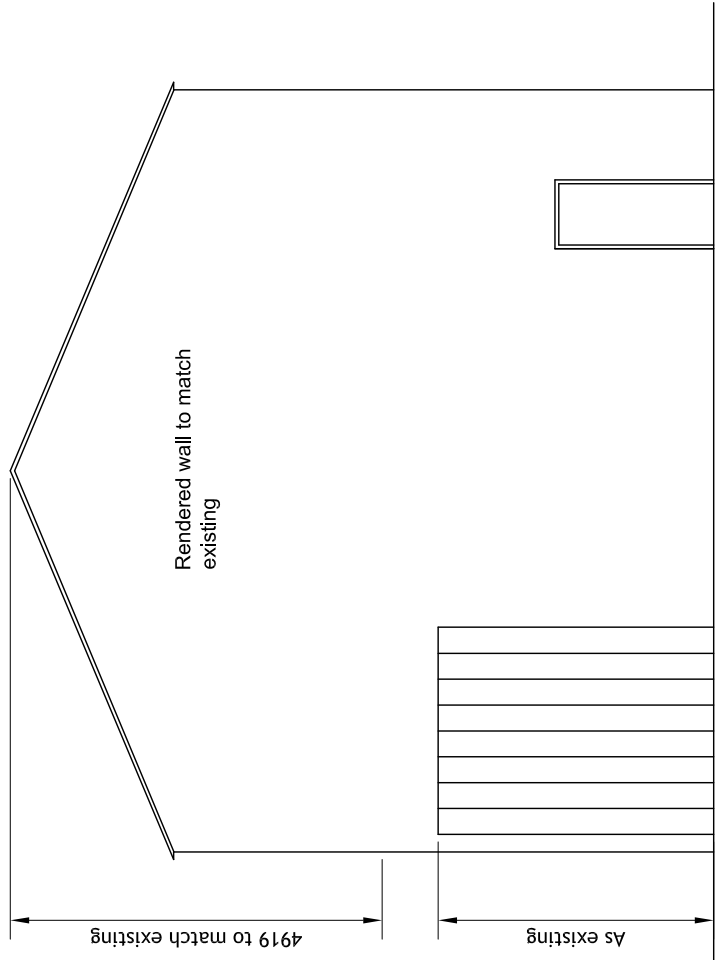

Proposed Rear Elevation

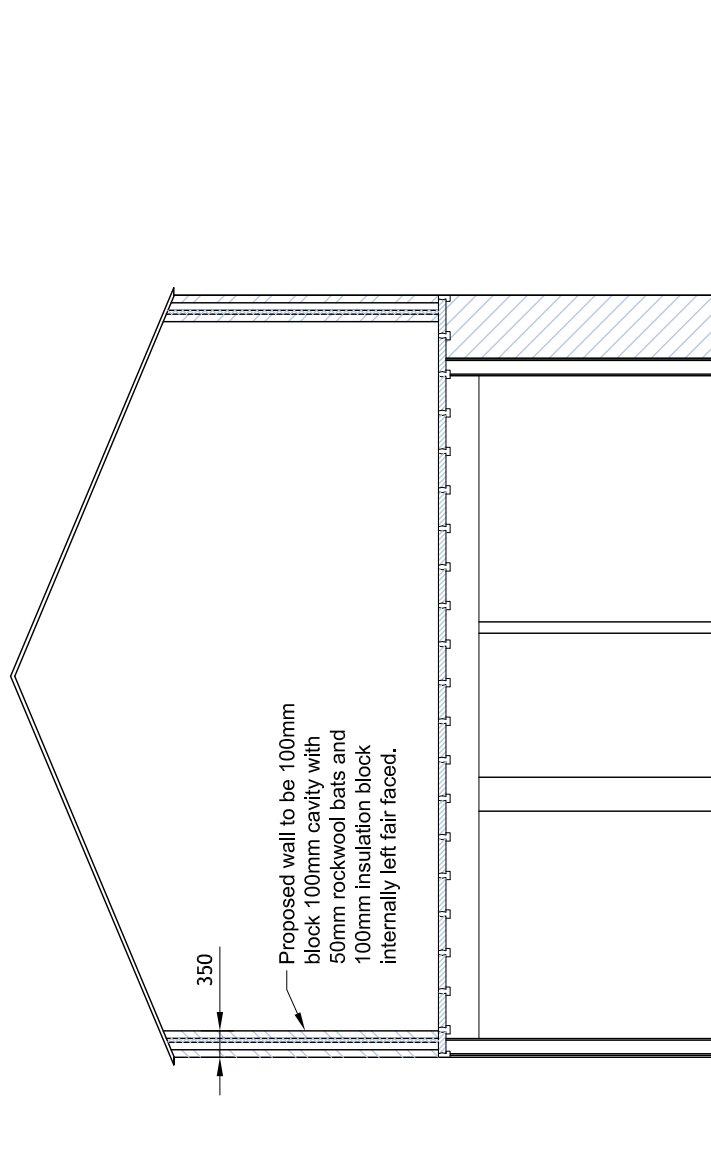

Proposed Section B-B

ALL DIMENSIONS/SETTING OUT TO BE CHECKED ON SITE BY THE SURVEYOR. DIMENSIONS GIVEN IN WRITING ONLY. ANY APPARENT DISCREPANCY TO BE BROUGHT TO THE ATTENTION OF MICHAEL EVANS & CO.

THIS DRAWING AND ALL OF ITS ATTACHMENTS IS PROTECTED BY THE COPYRIGHT DESIGNS AND PATENTS ACT 1988 AND MUST NOT BE REPRODUCED IN ANY FORM, IN PART OR IN WHOLE WITHOUT THE WRITTEN CONSENT OF MICHAEL EVANS & CO.

|     |               |        |       |
|-----|---------------|--------|-------|
| B   | Minor Updates | RPH    | 07/10 |
| A   | Minor Updates | RPH    | 06/10 |
| REV | AMENDMENTS    | SIGNED | DATE  |

**MICHAEL EVANS & CO.**  
CHARTERED BUILDING SURVEYORS

Aston House, Queensway Court, Queensway,  
Henel Hempstead, Herts. HP1 1LR  
Tel: 01442 261163 • Fax: 01442 251900

**RICS**

**ISO 9001 : 2000**  
REGISTERED FIRM

**CONSULTANT**

CLIENT

CCJ PROPERTIES  
C/O CAPITAL RETAIL  
30 ST. GEORGE STREET  
LONDON  
W15 2FH

PROJECT

38 & 40 LONDON ROAD  
BOGNOR REGIS

TITLE

PROPOSED  
REDEVELOPMENT  
OF SHOP UNITS

|            |             |          |        |       |       |
|------------|-------------|----------|--------|-------|-------|
| DRAWN      | RPH         | DESIGNED | —      | SCALE | 1:100 |
| CAD REF    | 10005—002   | DATE     | MAY'10 |       |       |
| DRG STATUS | PRELIMINARY |          |        |       |       |

|        |           |     |   |
|--------|-----------|-----|---|
| DRG No | 10005/002 | REV | B |
|--------|-----------|-----|---|