




Figured dimensions to take preference over scaled.
 Contractor is to check and report all discrepancies.
 Do not use scaled dimensions for setting out.
 The drawing and the building works shown are
 the copyright of the Architect.

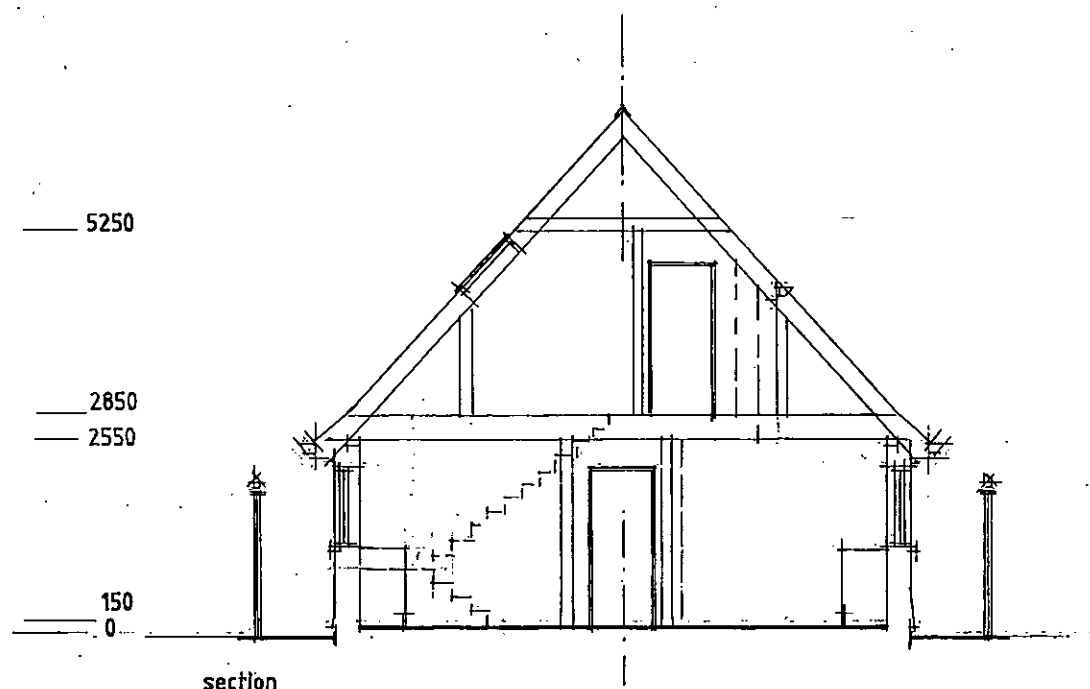


section

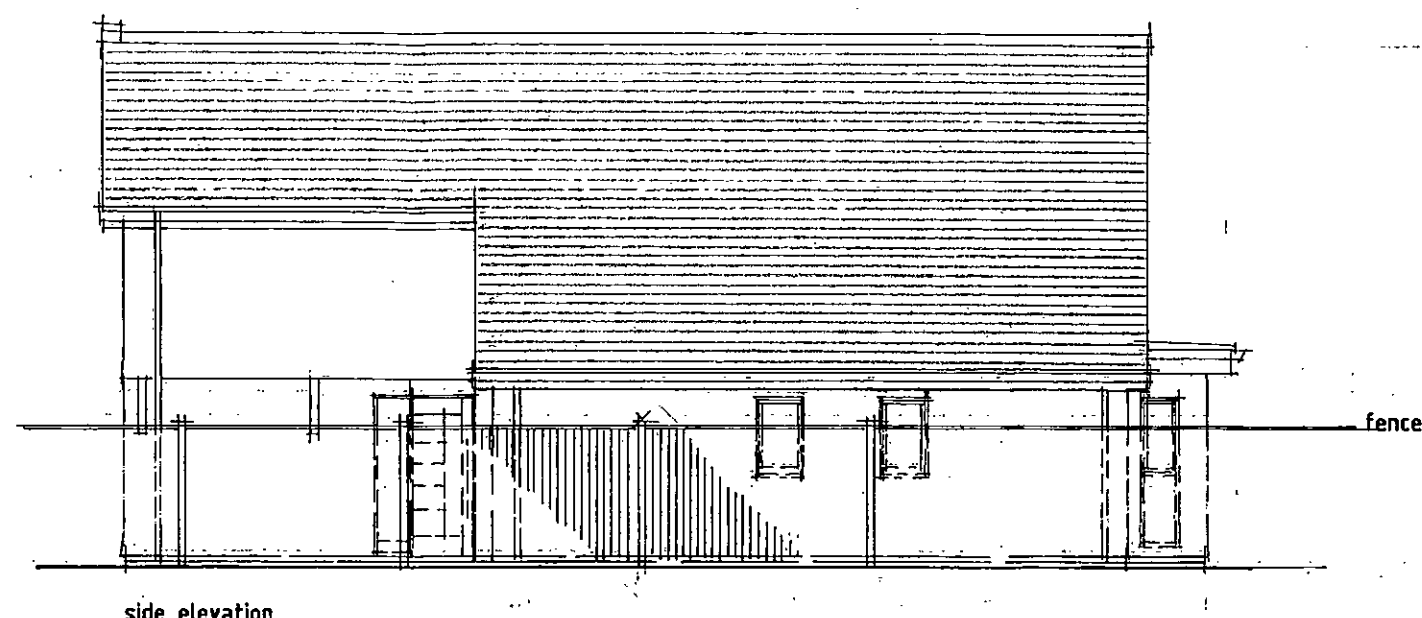


side elevation

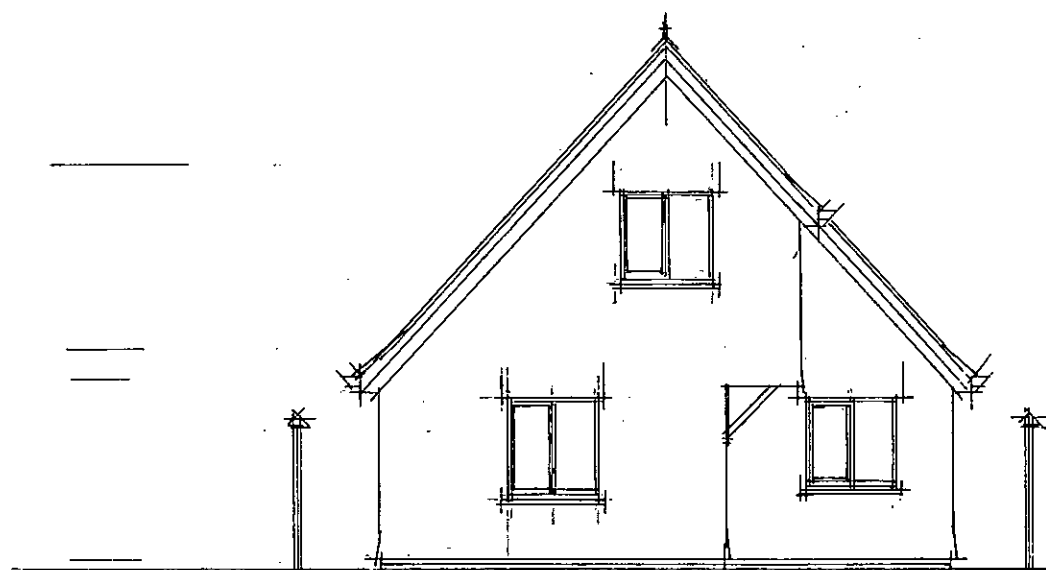

front elevation

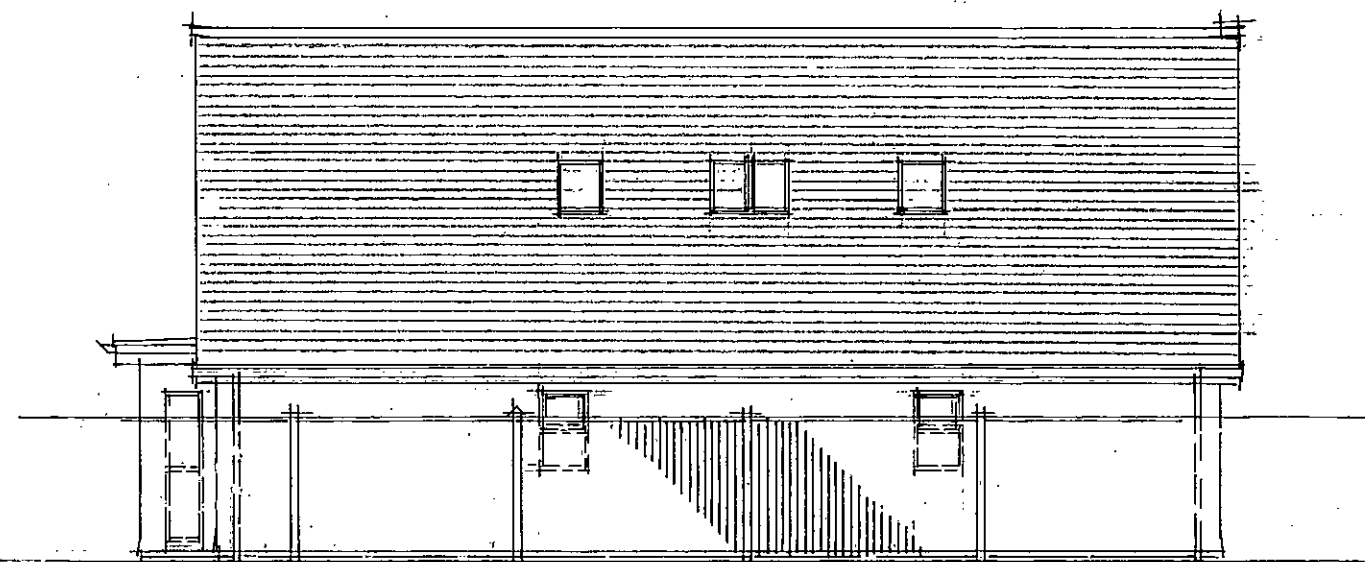

side

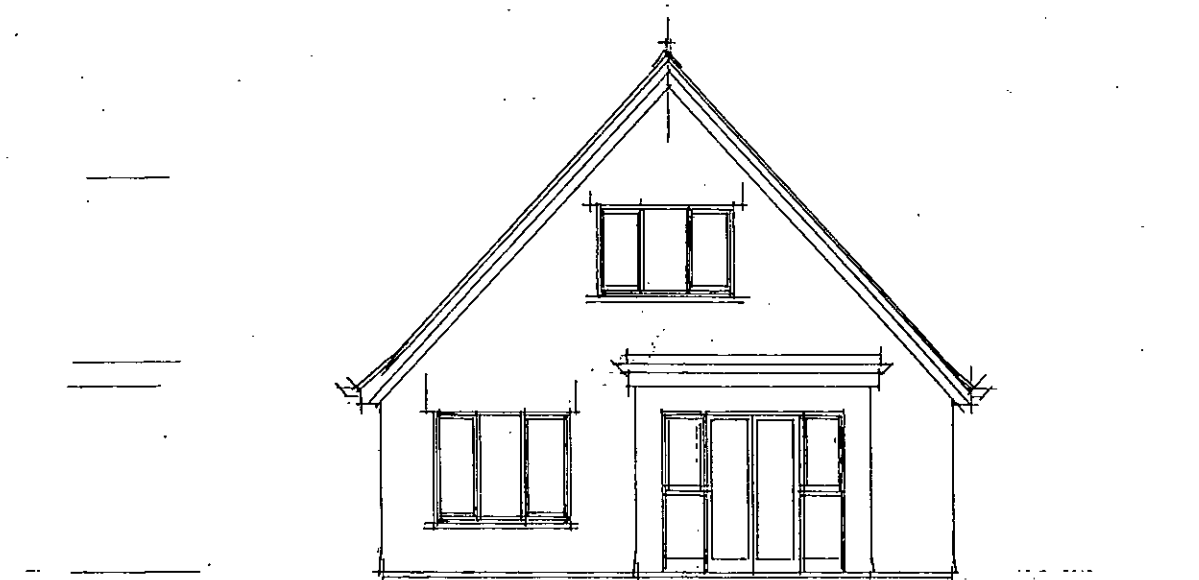

rear

roof-clay plain tiles
 walls-white render
 eaves gables and windows-white upvc
 doors-white composite or similar
 rooflights-black anodised aluminium
 flat roof-lead or equivalent
 rainwater goods-black upvc
 red brick up to dpc
 fence-1.83m high close boarded

0 1 2 3 4 5 6 7m

Building Design
 Chartered Architects

tel: 01323 410095

fax: 01323 417234

job title
 33 shelley road bognor regis

scale 1:100	date 06.2014	drawn
drawing ref section and elevations	number 2858A/3/6	