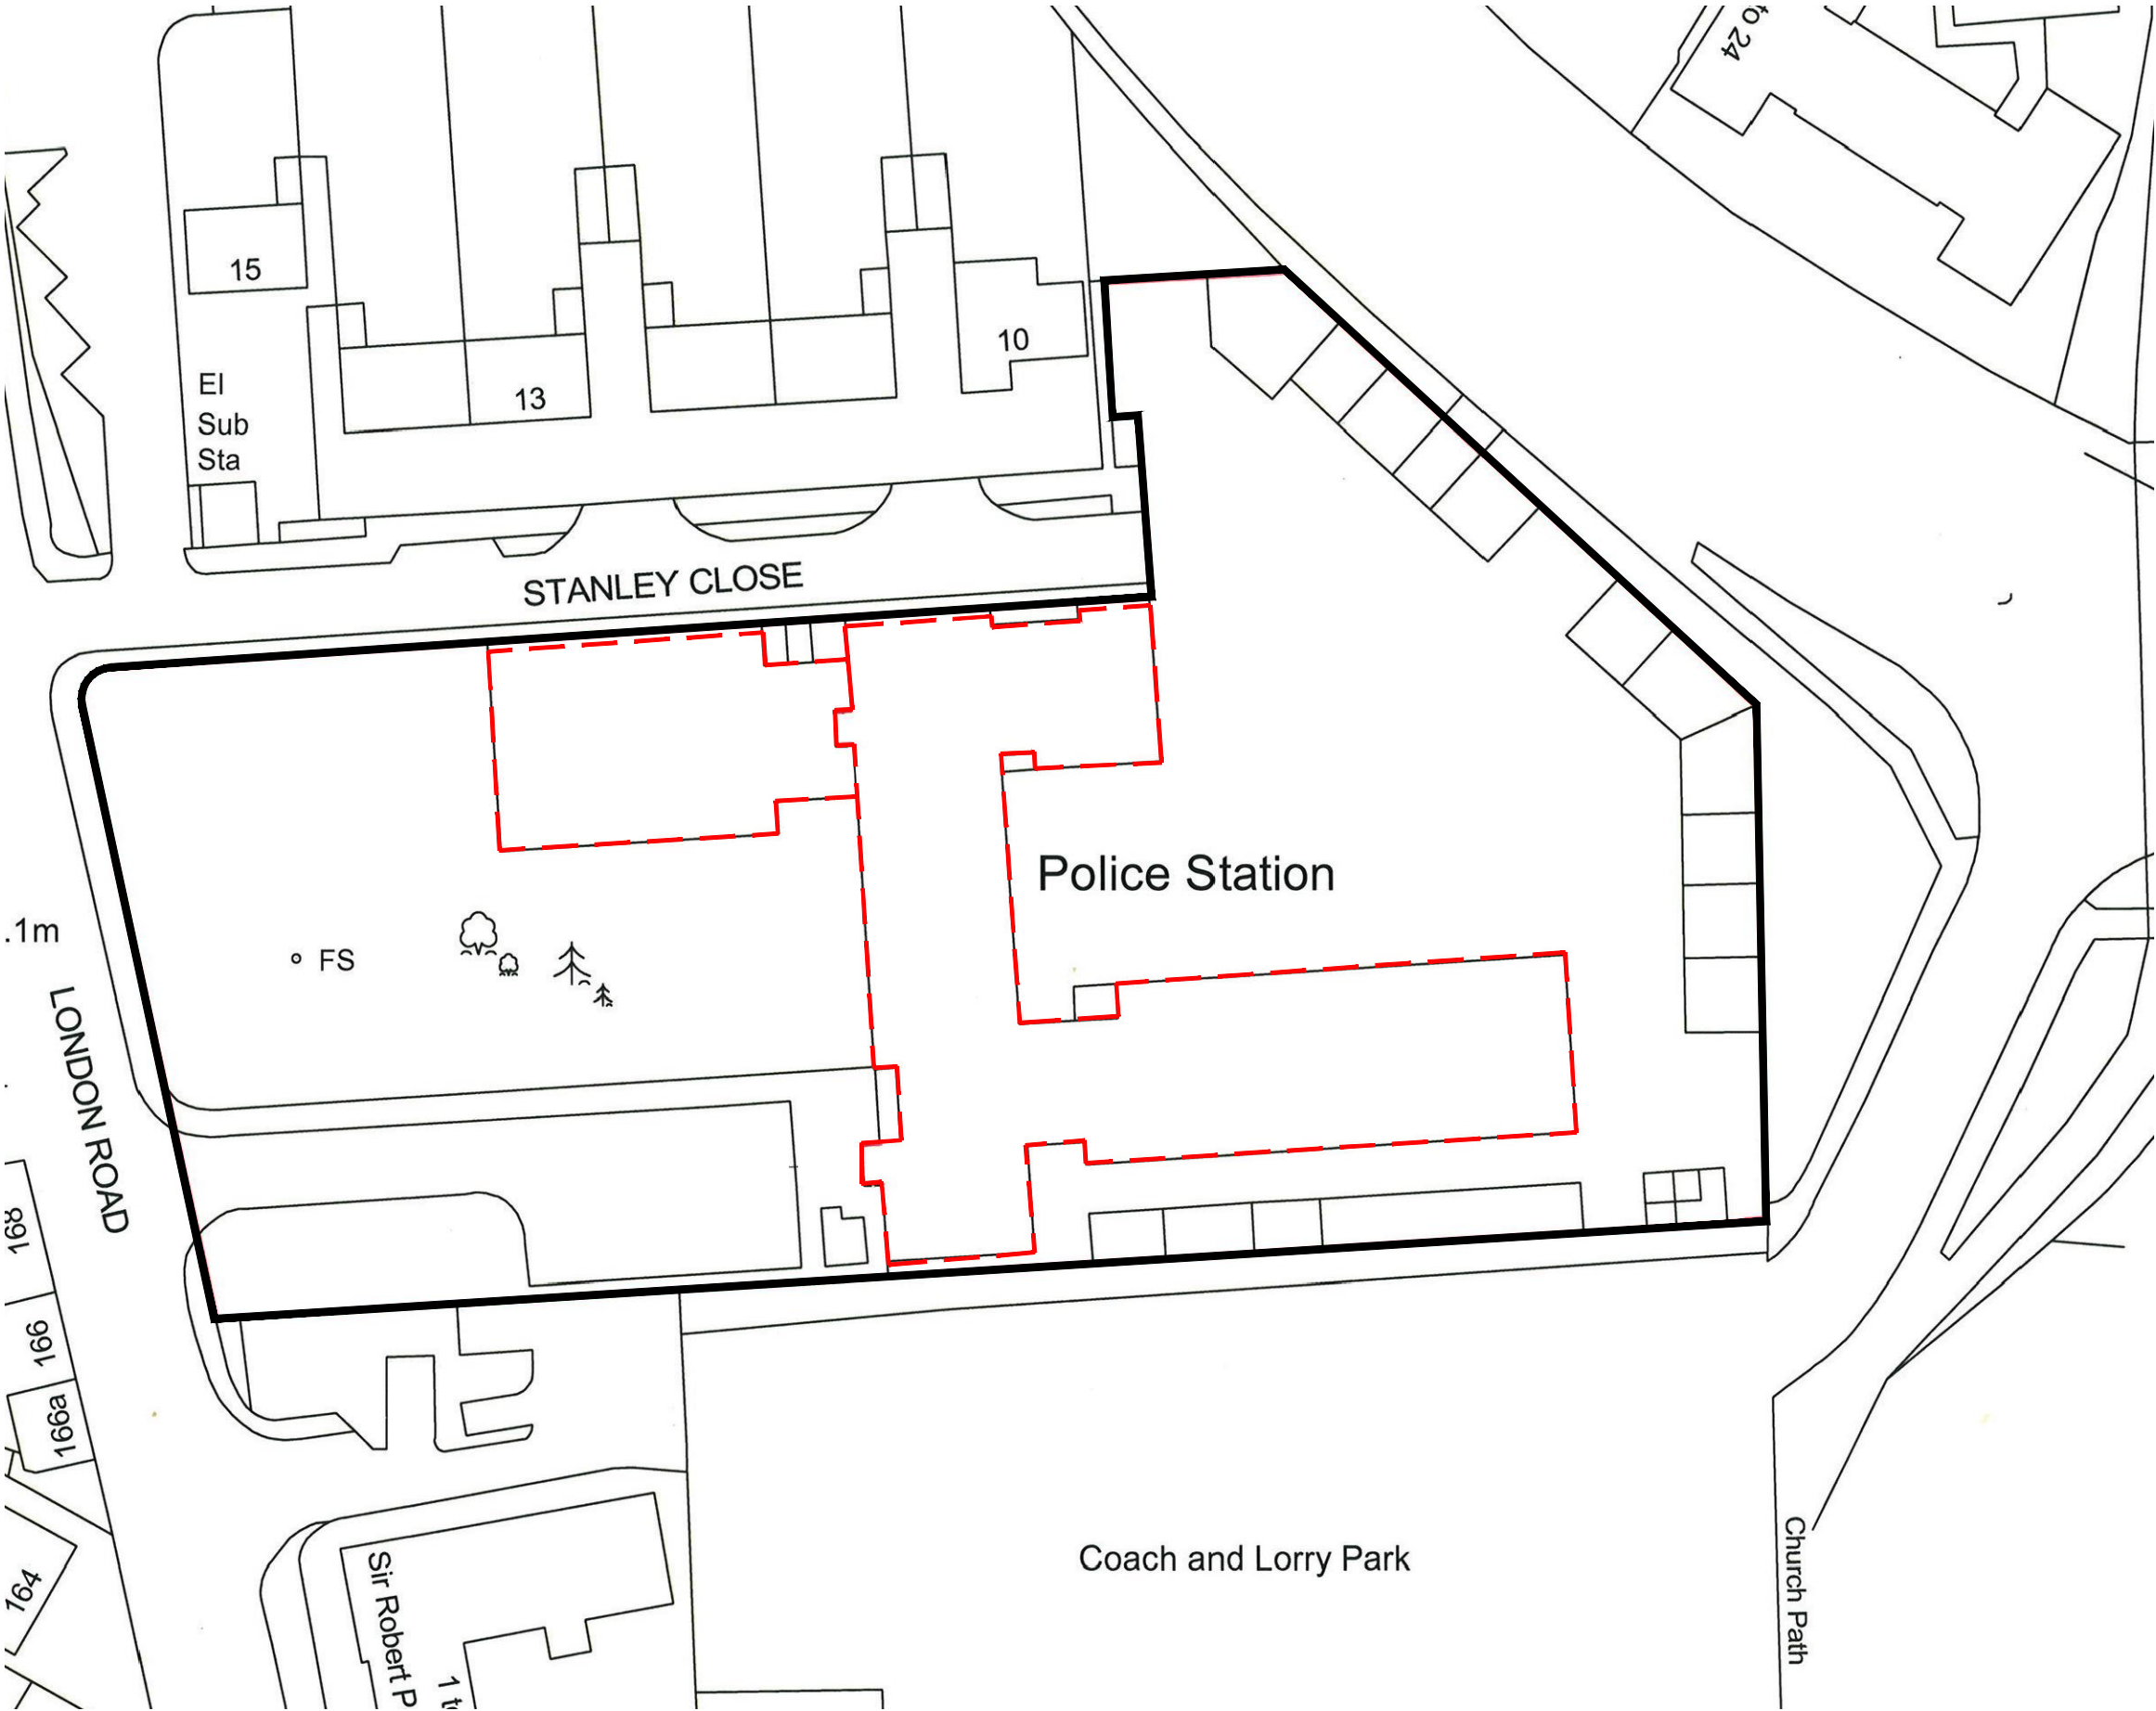


KEY  
----- Proposed works areas

| rev. | description | date | chkd. |
|------|-------------|------|-------|
|------|-------------|------|-------|

client :  
Sussex Police

project :  
Bognor Police Station  
London road  
Bognor Regis PO21 1BA

drawing title :  
Site Plan  
As Existing

**FulkersBaileyRussell**  
london | gravesend | brighton | bristol | leeds | reading | manchester  
info@fulkers.co.uk // www.fulkers.co.uk // 01474 369175

|           |           |                 |
|-----------|-----------|-----------------|
| drawn: AS | chkd : AW | date: June 2020 |
|-----------|-----------|-----------------|

|                         |                   |
|-------------------------|-------------------|
| status: <b>PLANNING</b> | scale: 1:500 @ A3 |
|-------------------------|-------------------|

proj no : 20-2632

|                |         |
|----------------|---------|
| drg no : 00-02 | rev no: |
|----------------|---------|

Site Plan  
As Existing

1:500