



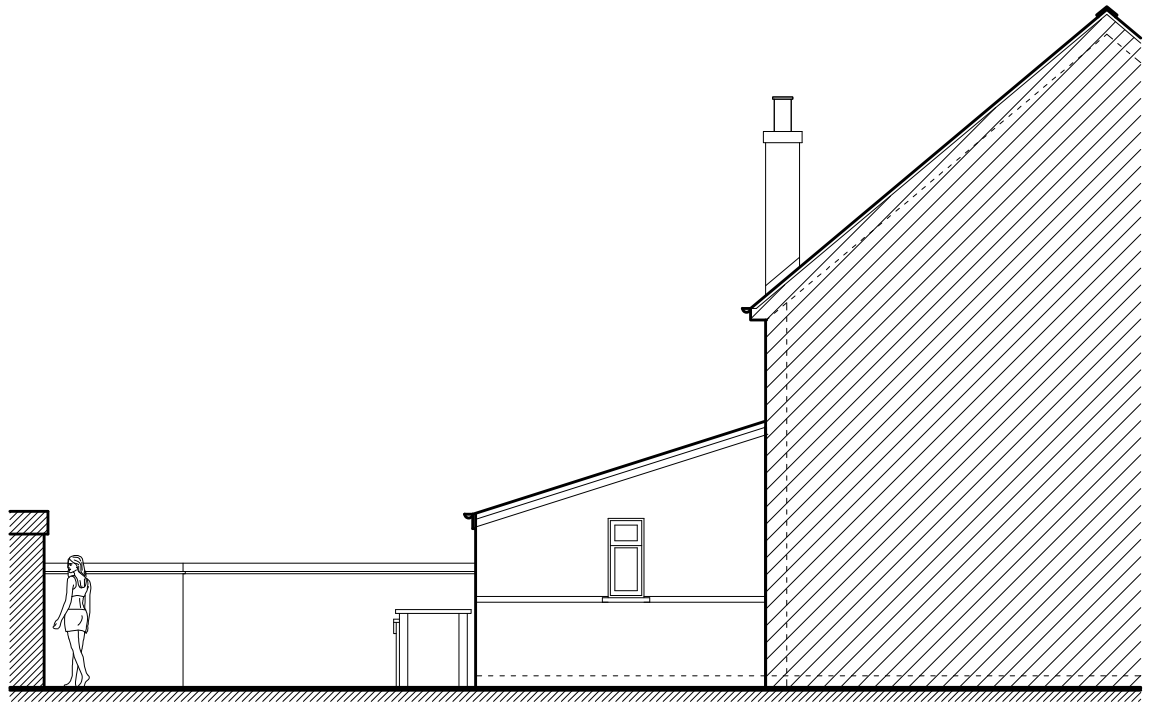


EXISTING WEST ELEVATION
REF. NO.: BD519 EE01-1

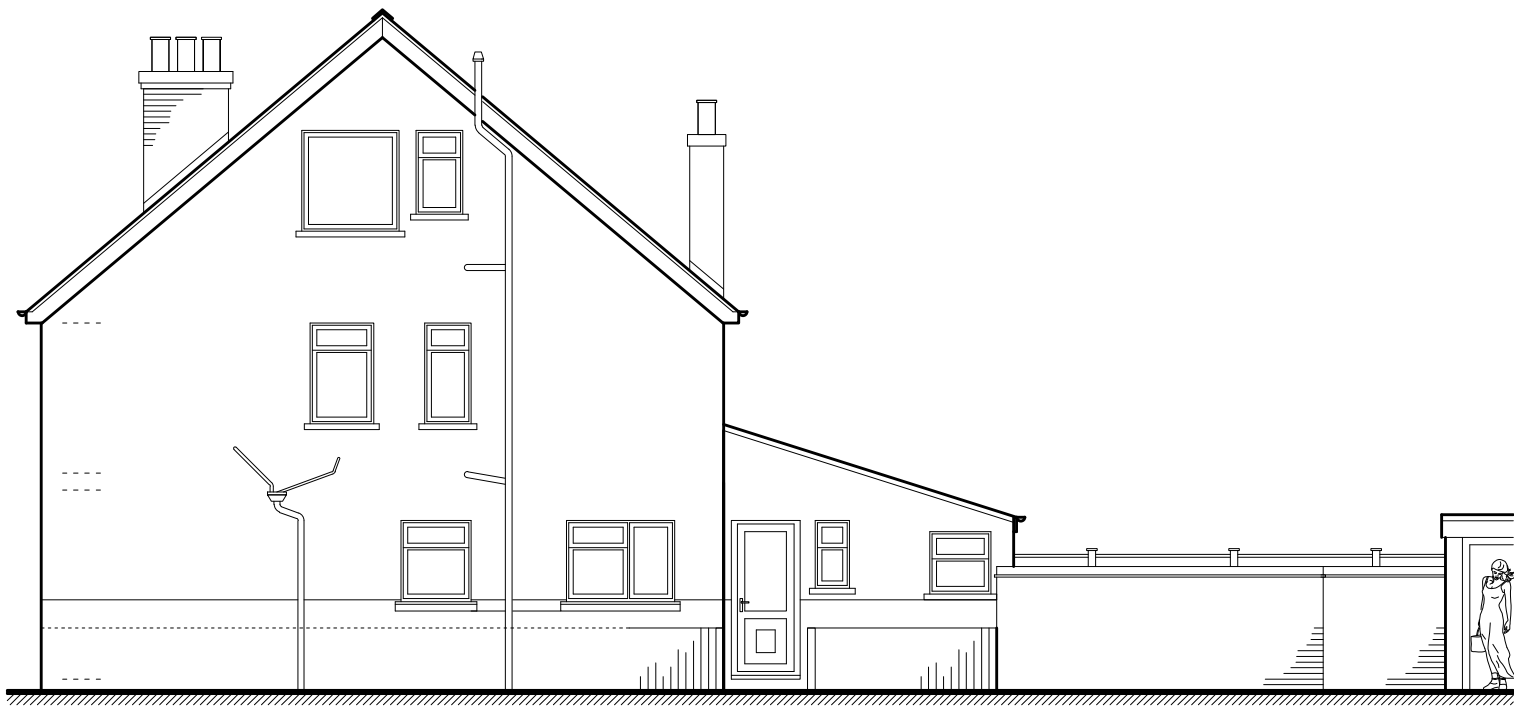

EXISTING SOUTH ELEVATION
REF. NO.: BD519 EE01-2



EXISTING NORTH ELEVATION
REF. NO.: BD519 EE01-3

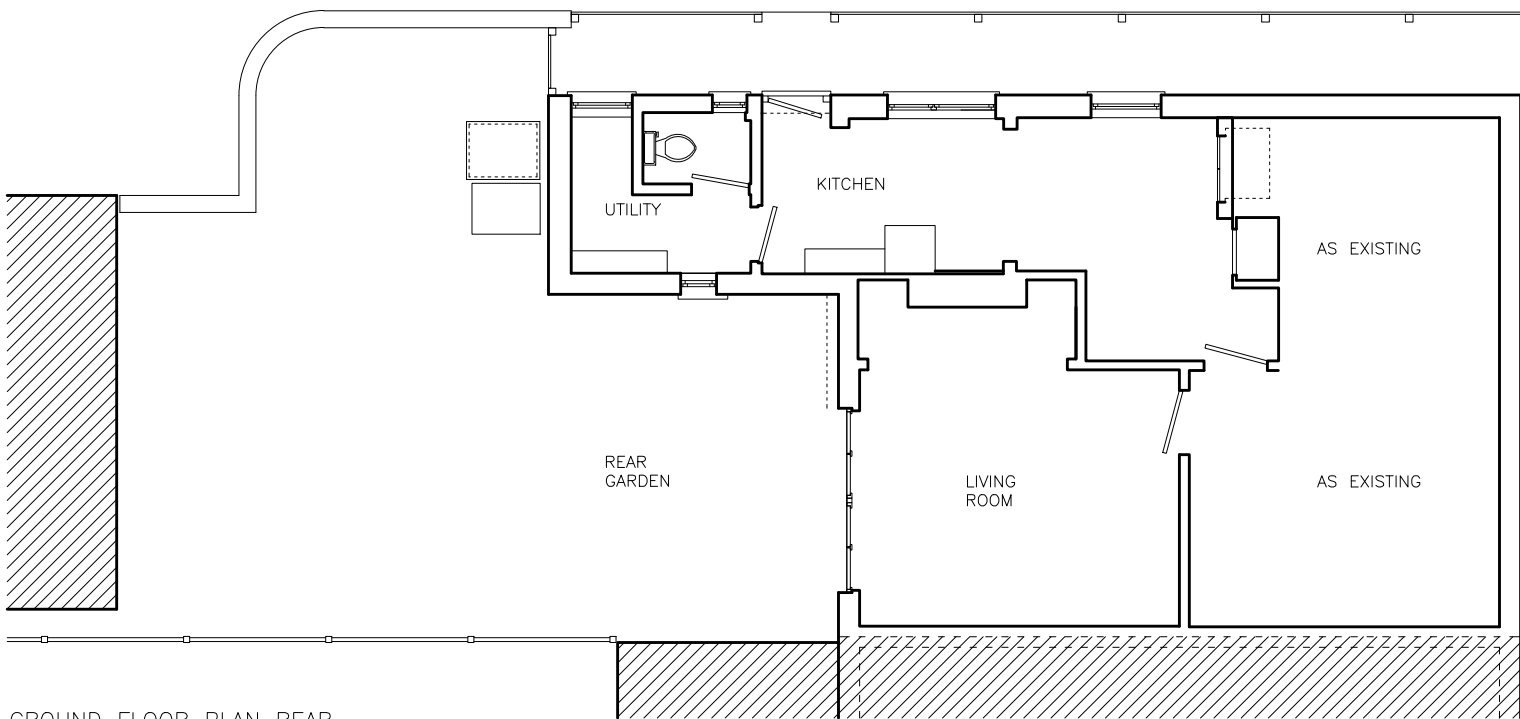

GROUND FLOOR PLAN REAR
REF. NO.: BD519 EP01-1

 Living Space www.livingspacedesign.com Cedar Field, Five Acres, Funtington, Chichester, West Sussex, PO18 9LX tel: 01243 572604 fax: 01243 575139 <small>Copyright of this drawing is reserved by Living Space. This drawing is not to be scaled for construction except for planning purposes only. All dimensions are to be checked on site prior to construction or manufacture. If there are any discrepancies the designer is to be informed immediately.</small>	PROJECT: 17 LONGFORD ROAD, BOGNOR REGIS, WEST SUSSEX PO21 1AA		TITLE: EXISTING FLOOR PLAN AND ELEVATIONS	
	CLIENT: MR. PARKER		JOB NO.: BD519	
			DWG. NO.: EP01-1, EE01-1,2,3	
			SCALE: 1:100 @ A3	
			DATE: 23 10 2013	REV.: — DRAWN BY: J.L.