




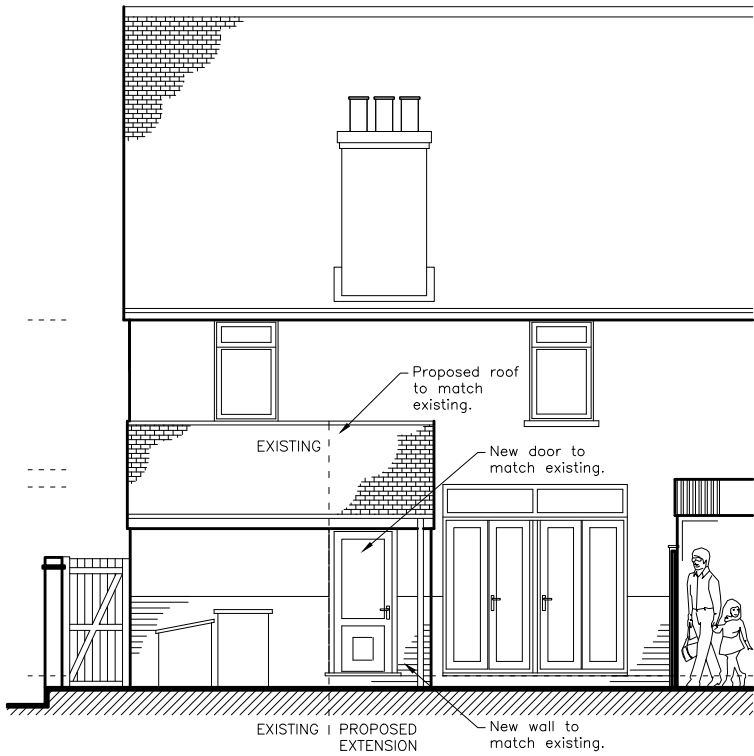


PROPOSED WEST ELEVATION
REF. NO.: BD519 PE01-1

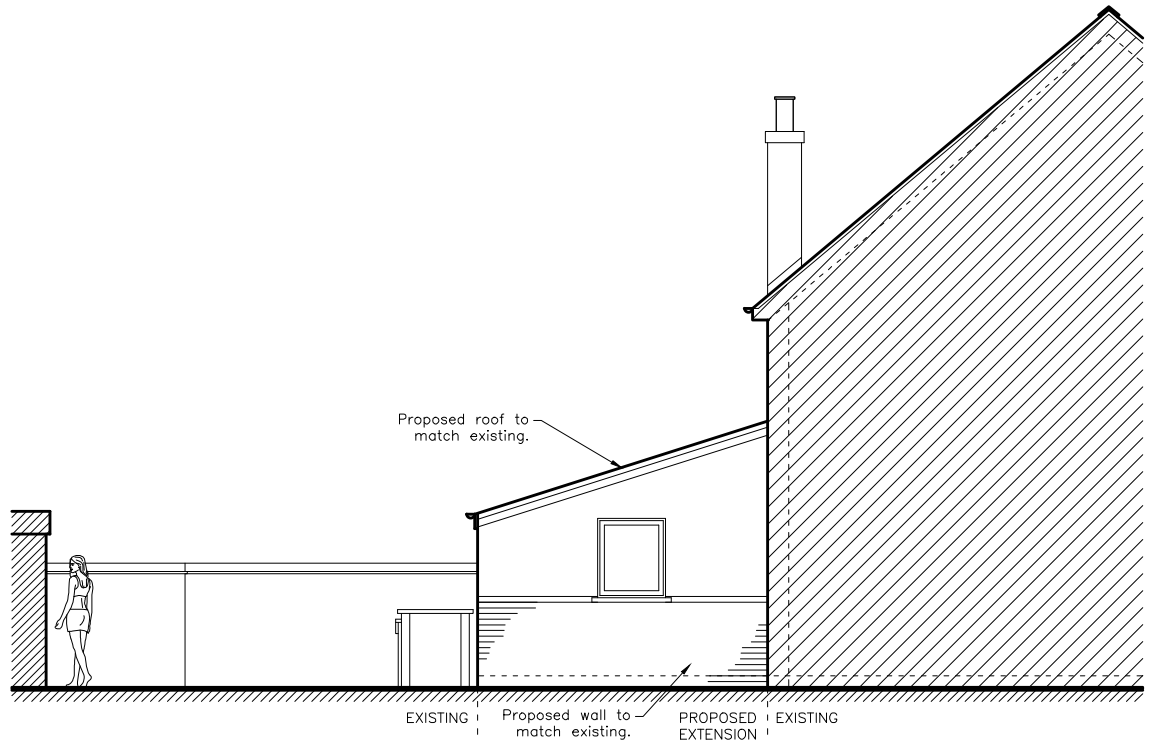

PROPOSED SOUTH ELEVATION
REF. NO.: BD519 PE01-2

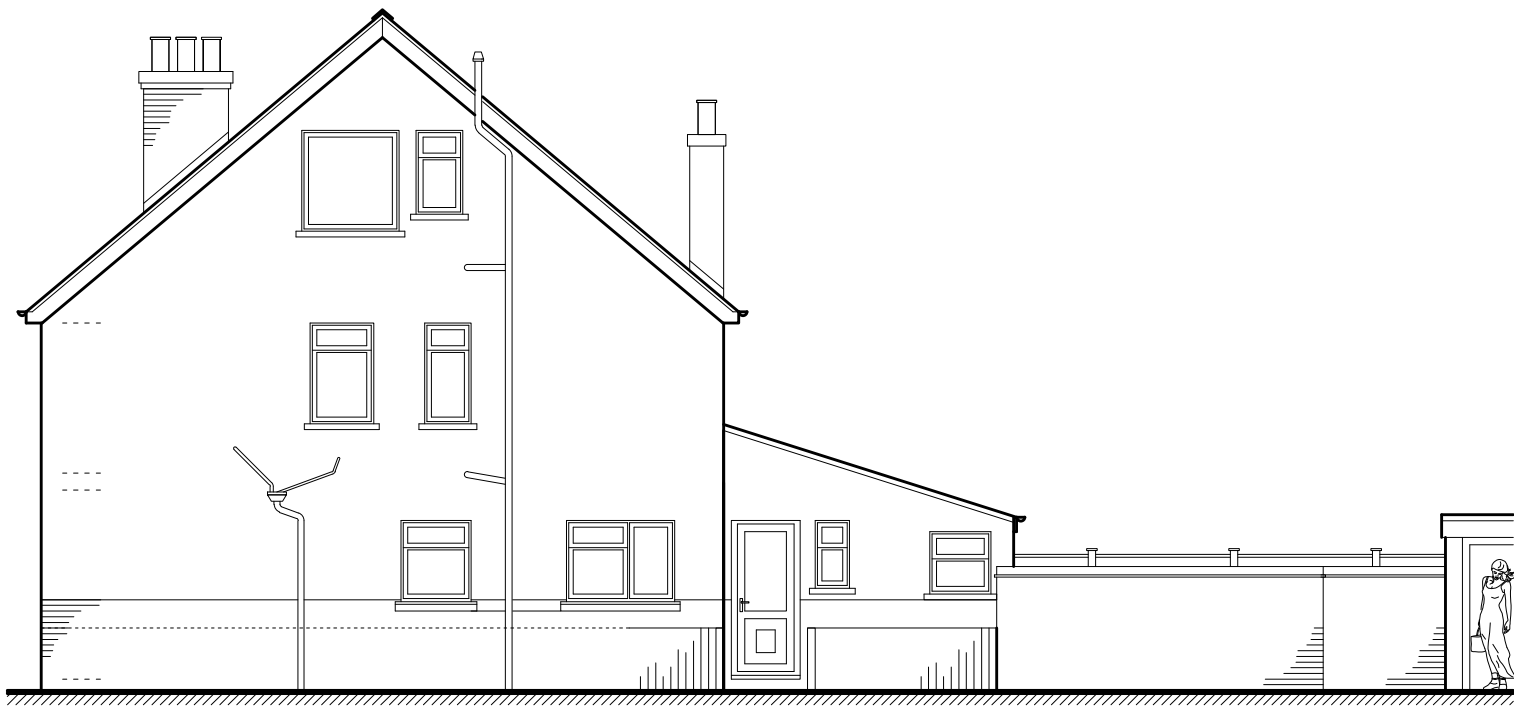

PROPOSED NORTH ELEVATION
REF. NO.: BD519 PE01-3

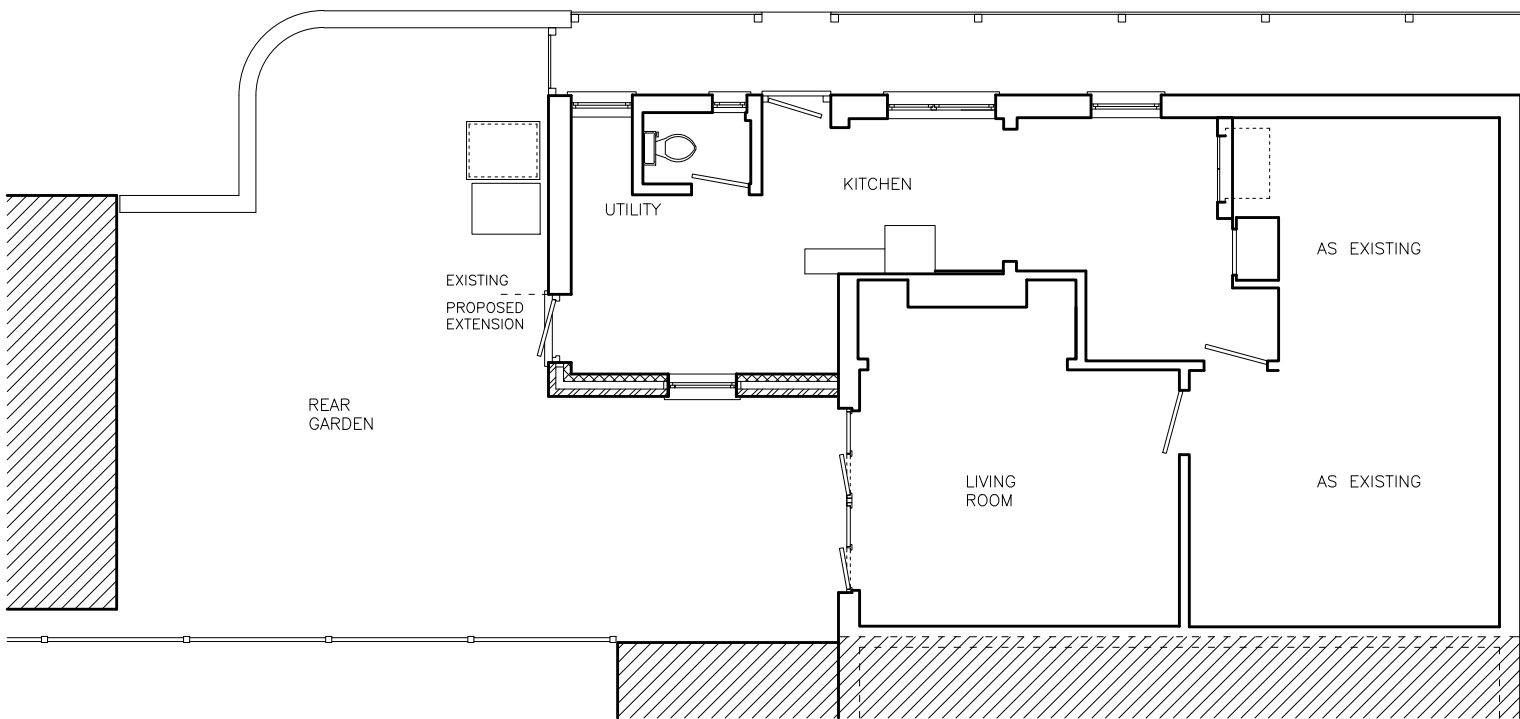

PROPOSED GROUND FLOOR PLAN
REF. NO.: BD519 PP01-1

Living Space www.livingspacedesign.com Cedar Field, Five Acres, Funtlington, Chichester, West Sussex, PO18 9LX tel: 01243 572604 fax: 01243 575139 Copyright of this drawing is reserved by Living Space. This drawing is not to be scaled for construction except for planning purposes only. All dimensions are to be checked on site prior to construction or manufacture. If there are any discrepancies the designer is to be informed immediately.	PROJECT: 17 LONGFORD ROAD, BOGNOR REGIS, WEST SUSSEX PO21 1AA		TITLE: PROPOSED FLOOR PLAN AND ELEVATIONS	
	CLIENT: MR. PARKER		JOB NO.: BD519	
			DWG. NO.: PP01-1, PE01-1,2,3	
			SCALE: 1:100 @ A3	
		DATE:	23 10 2013	REV.: B2
		DRAWN BY:		J.L.