



Revisions:




EXISTING SOUTH FACING ELEVATION
Sc. 1:100

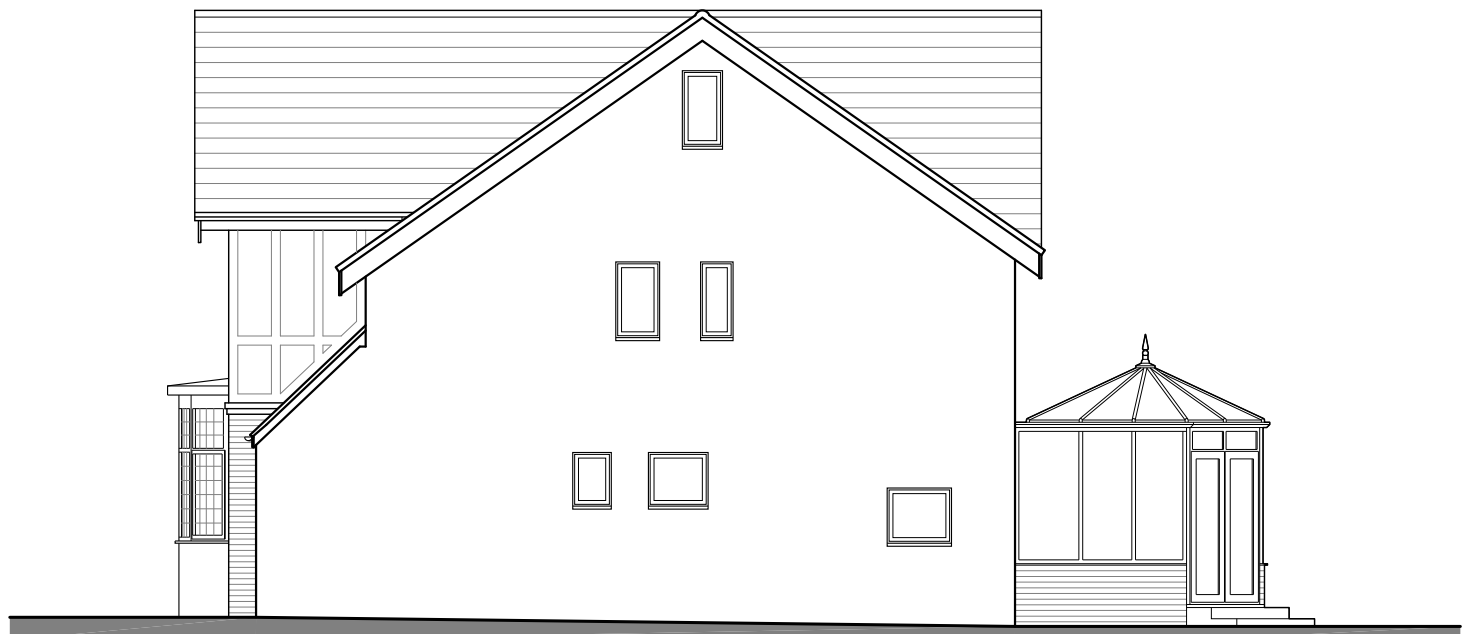


EXISTING EAST FACING ELEVATION
Sc. 1:100

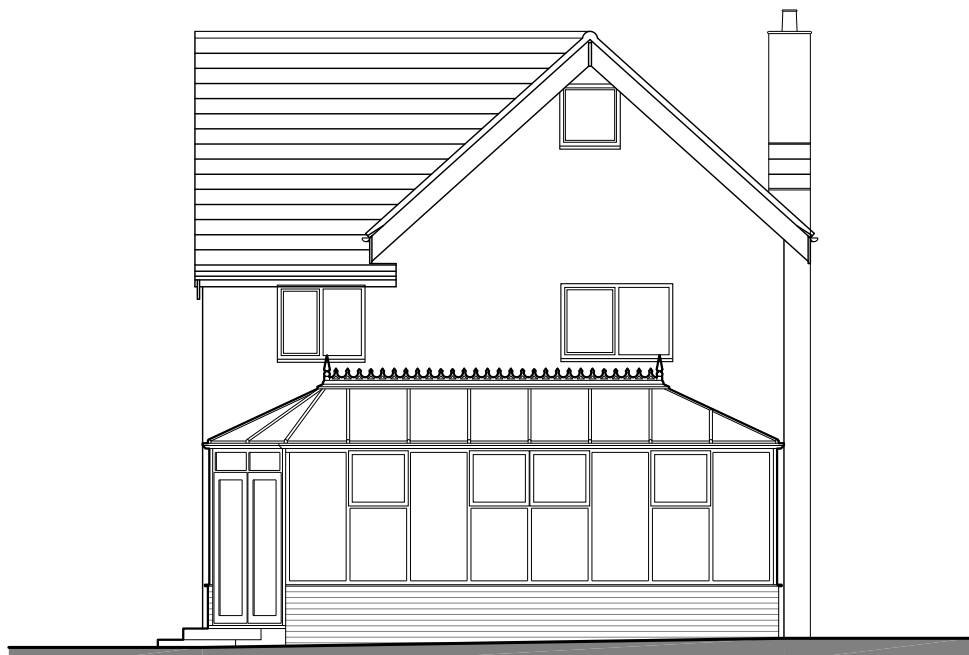


EXISTING NORTH FACING ELEVATION
Sc. 1:100

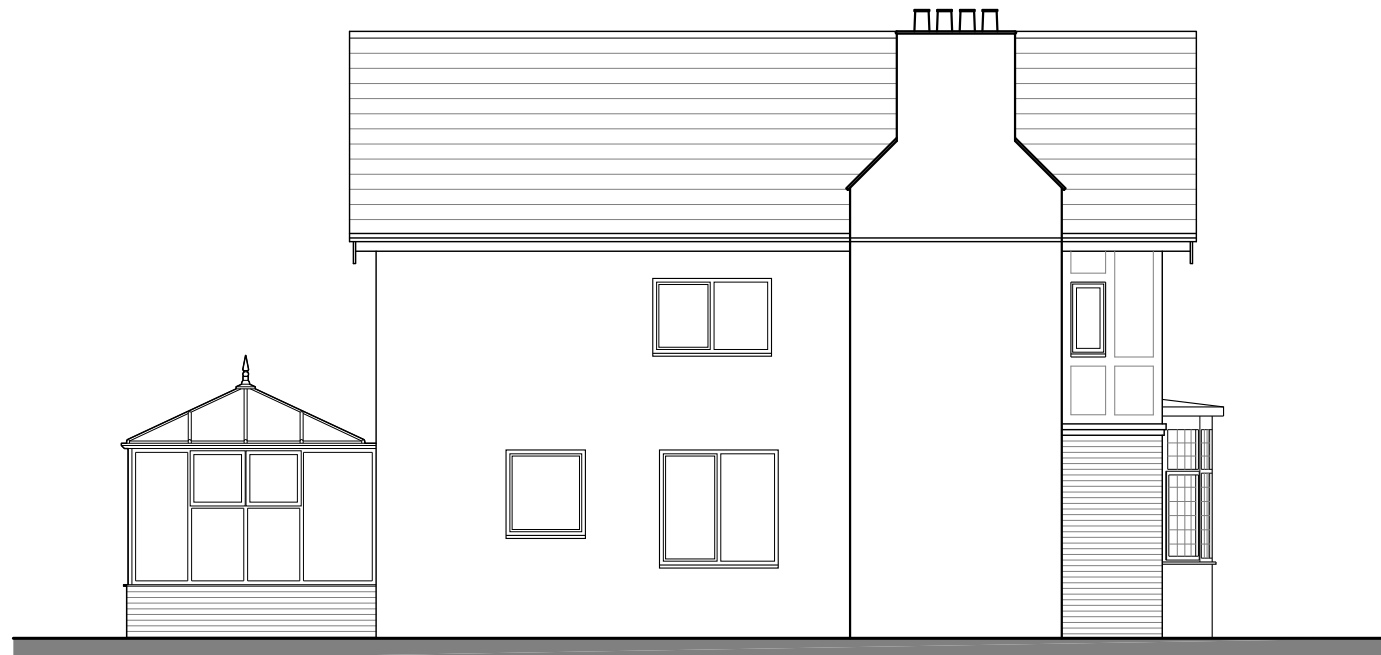


EXISTING WEST FACING ELEVATION
Sc. 1:100

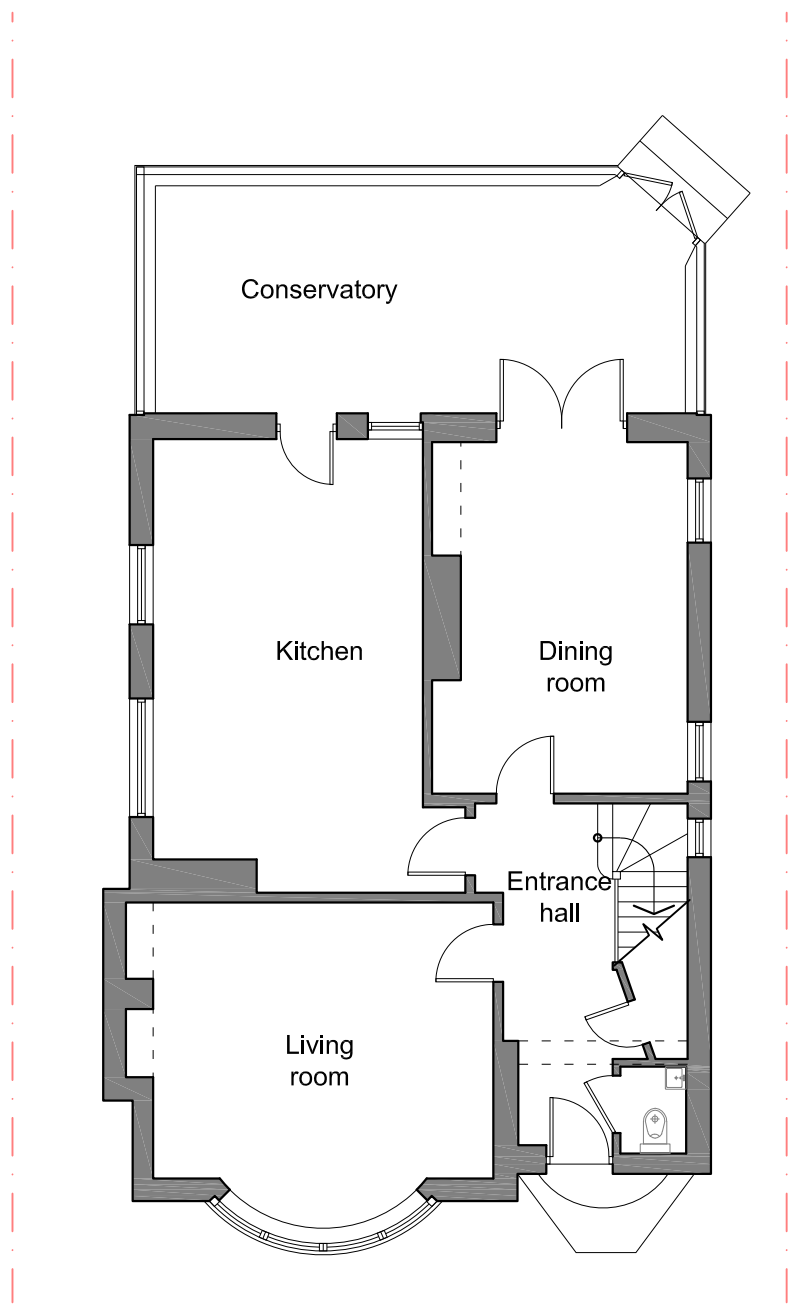


EXISTING GROUND FLOOR PLAN
Sc. 1:100

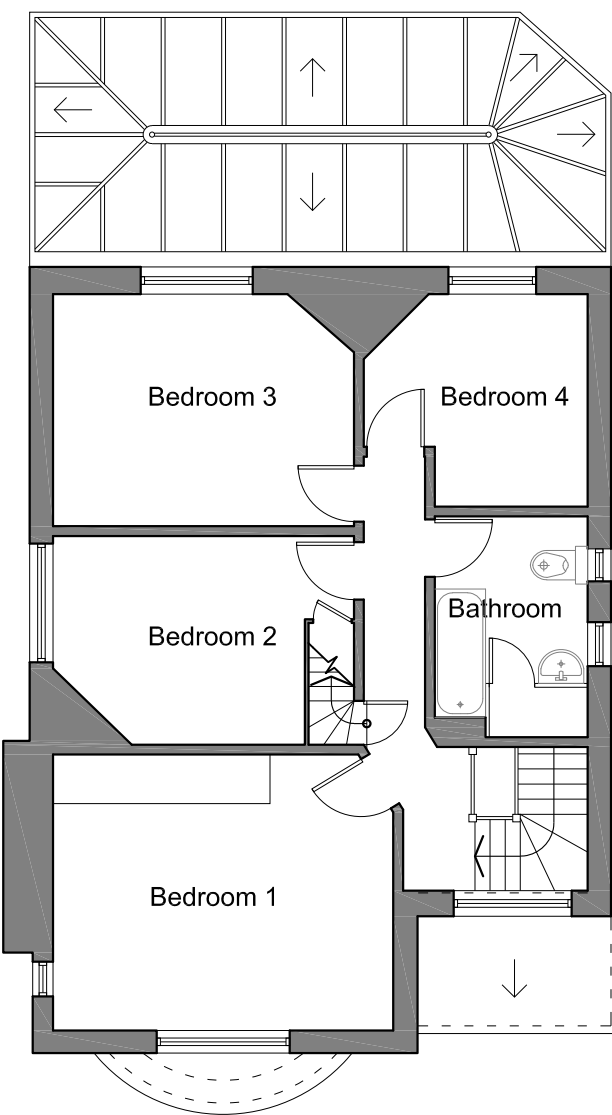


EXISTING FIRST FLOOR PLAN
Sc. 1:100

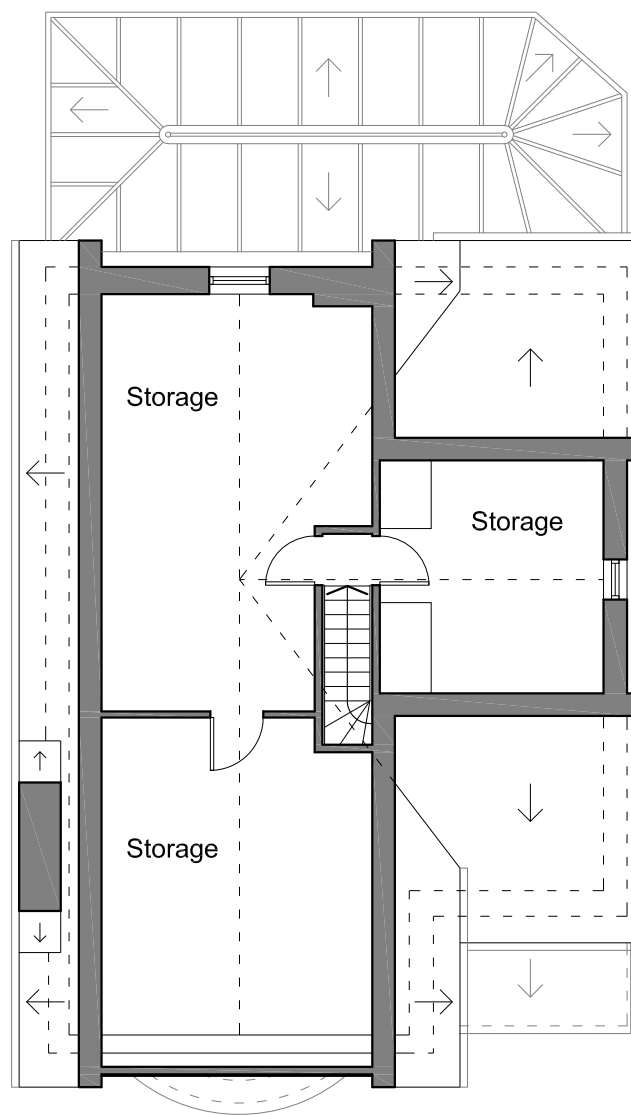

EXISTING SECOND FLOOR PLAN
Sc. 1:100

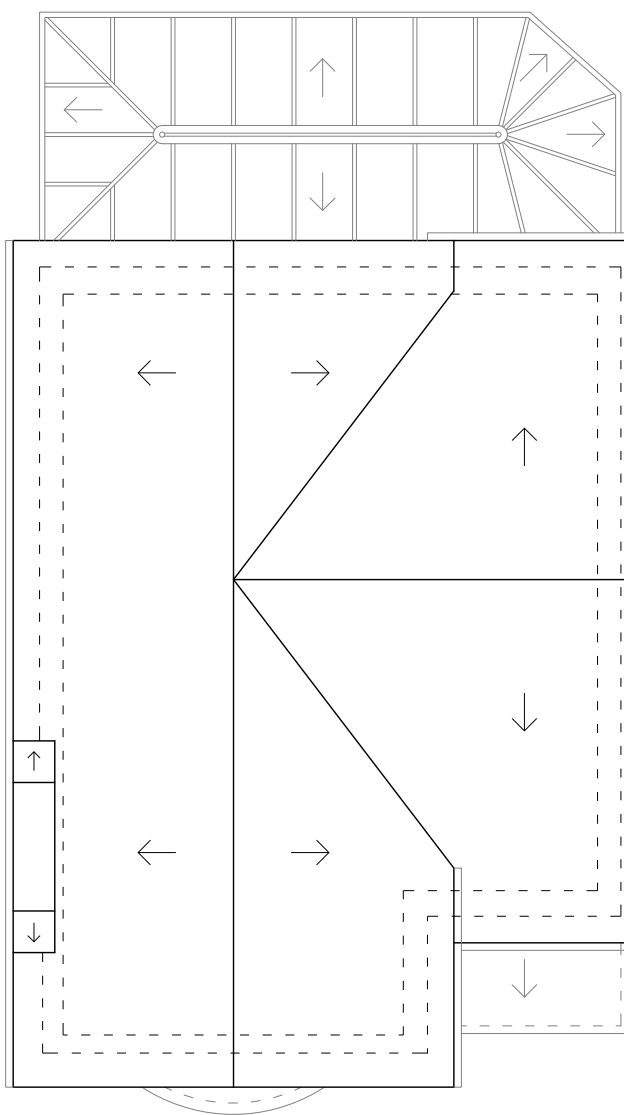

EXISTING ROOF PLAN
Sc. 1:100

 

1:100
2m 0 2m 4m



Suite 6a
Church House,
94 Felpham Road
Felpham
West Sussex,
PO22 7PG
TEL: 01243 822081

Architectural
Services
Planning
Building Regs
On Site Supervision
Landscape Design

e-mail: info@jjrdesigns.com

Client:

REGENT PROPERTIES

Project:

12 TENNYSON ROAD
BOGNOR REGIS, PO21 2SB

Drawing Title:

EXISTING PLANS AND ELEVATIONS

Issue status:

Outline proposals ☐ Production information ☐ Scheme design ☐
Tender drawing ☐ Detail design ☐ Contract drawing ☐

Scale: 1:100 @A1	Drawn: A. Stegarescu	Checked: R. Stefanski	Date: 25.01.2021
Job No: 1476	Drawing No: PL 103	Revision:	