



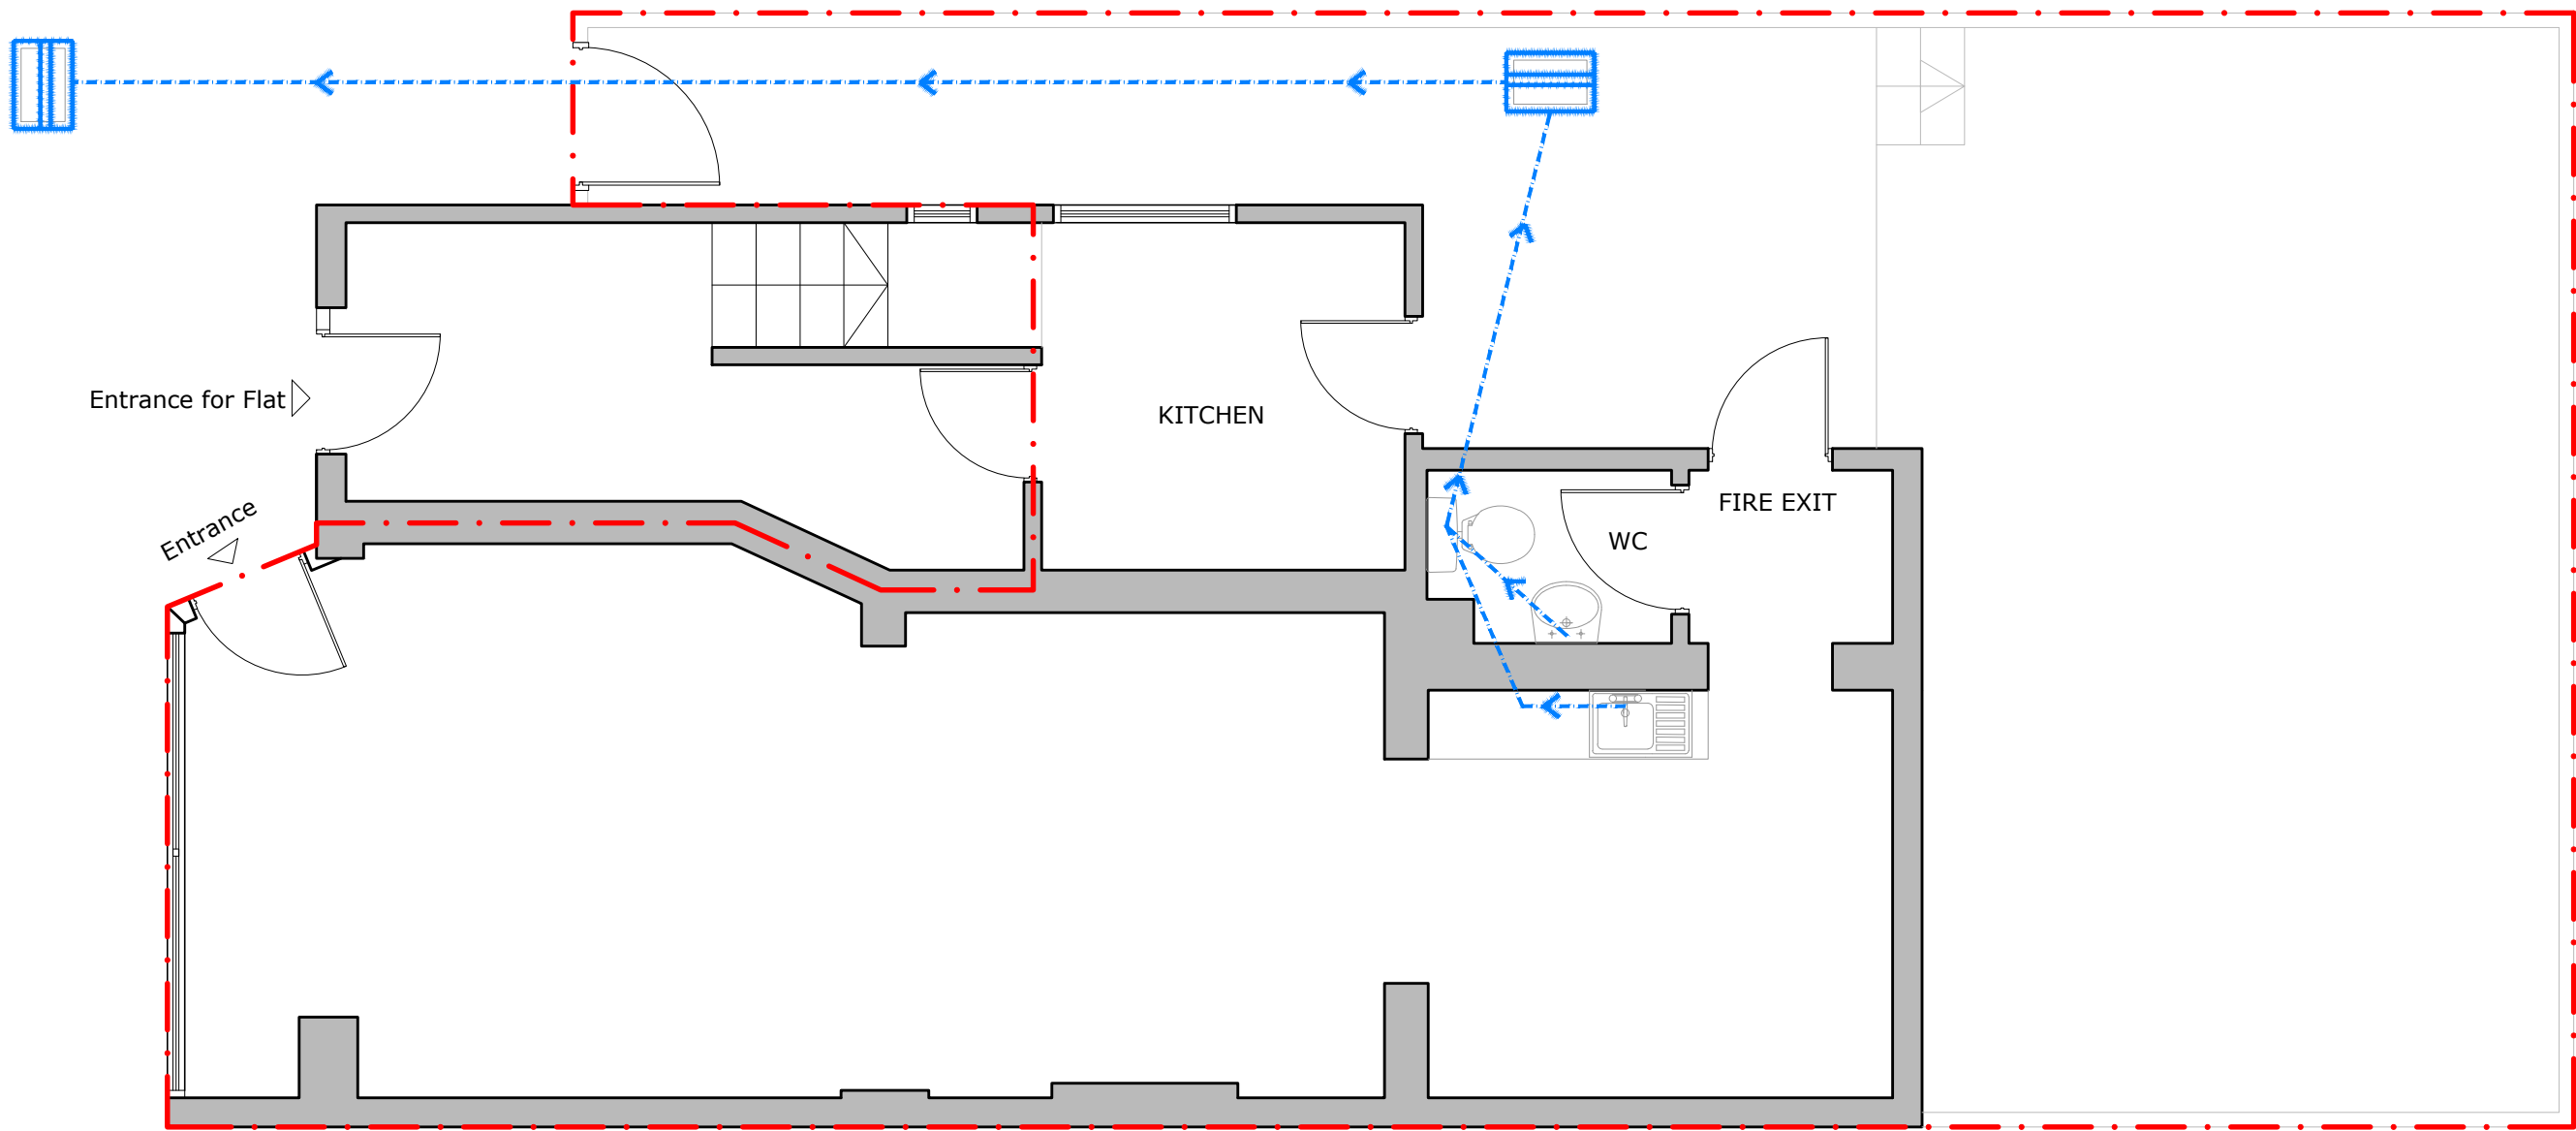

PLEASE NOTE
1. All dimensions to be verified on site.
2. All dimensions are in millimeters.
3. No work shall commence until all approvals and agreements have been obtained.
These include, Planning, Building Regulations, Water and party Wall.
4. The Copyright of this drawing belong to Adv Planning Limited T/A Advance Architecture.

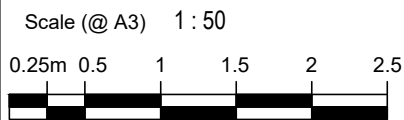

Drawn By	IE
Checked By	KK

PROJECT
STATUS

PLANNING
EXISTING GROUND
FLOOR PLAN

PROJECT

91 Hawthorn Rd,
Bognor Regis,
PO21 2BE

SHEET
JOB No.

Plan
22.001

DRAWING NUMBER
DATE

P100
31/01/2022

REV
R1

ADVANCE
ARCHITECTURE
ARCHITECTURE / PLANNING / LICENSING
352 Green Lanes, Palmers Green,
London N13 5TJ - 020 8801 6601
www.advancearchitecture.co.uk
info@advancearchitecture.co.uk