






REAR ELEVATION of Commercial Unit

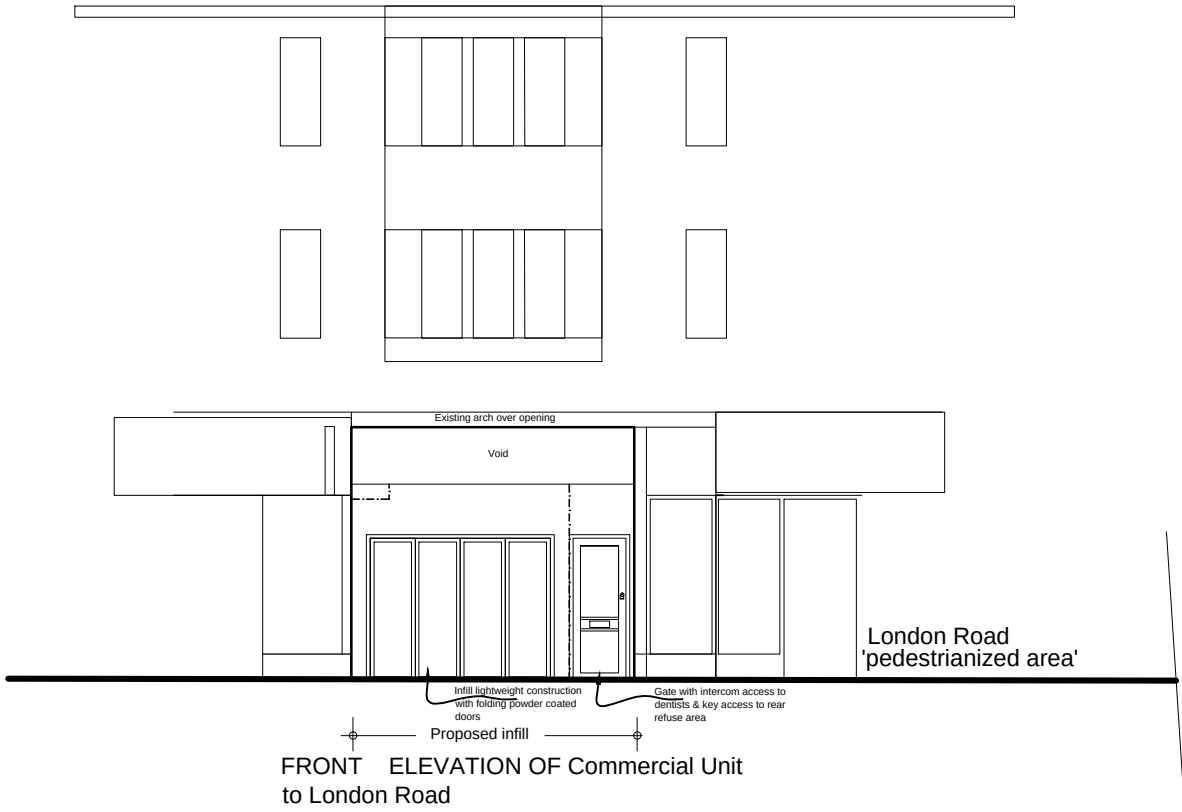


FRONT ELEVATION OF Commercial Unit to London Road

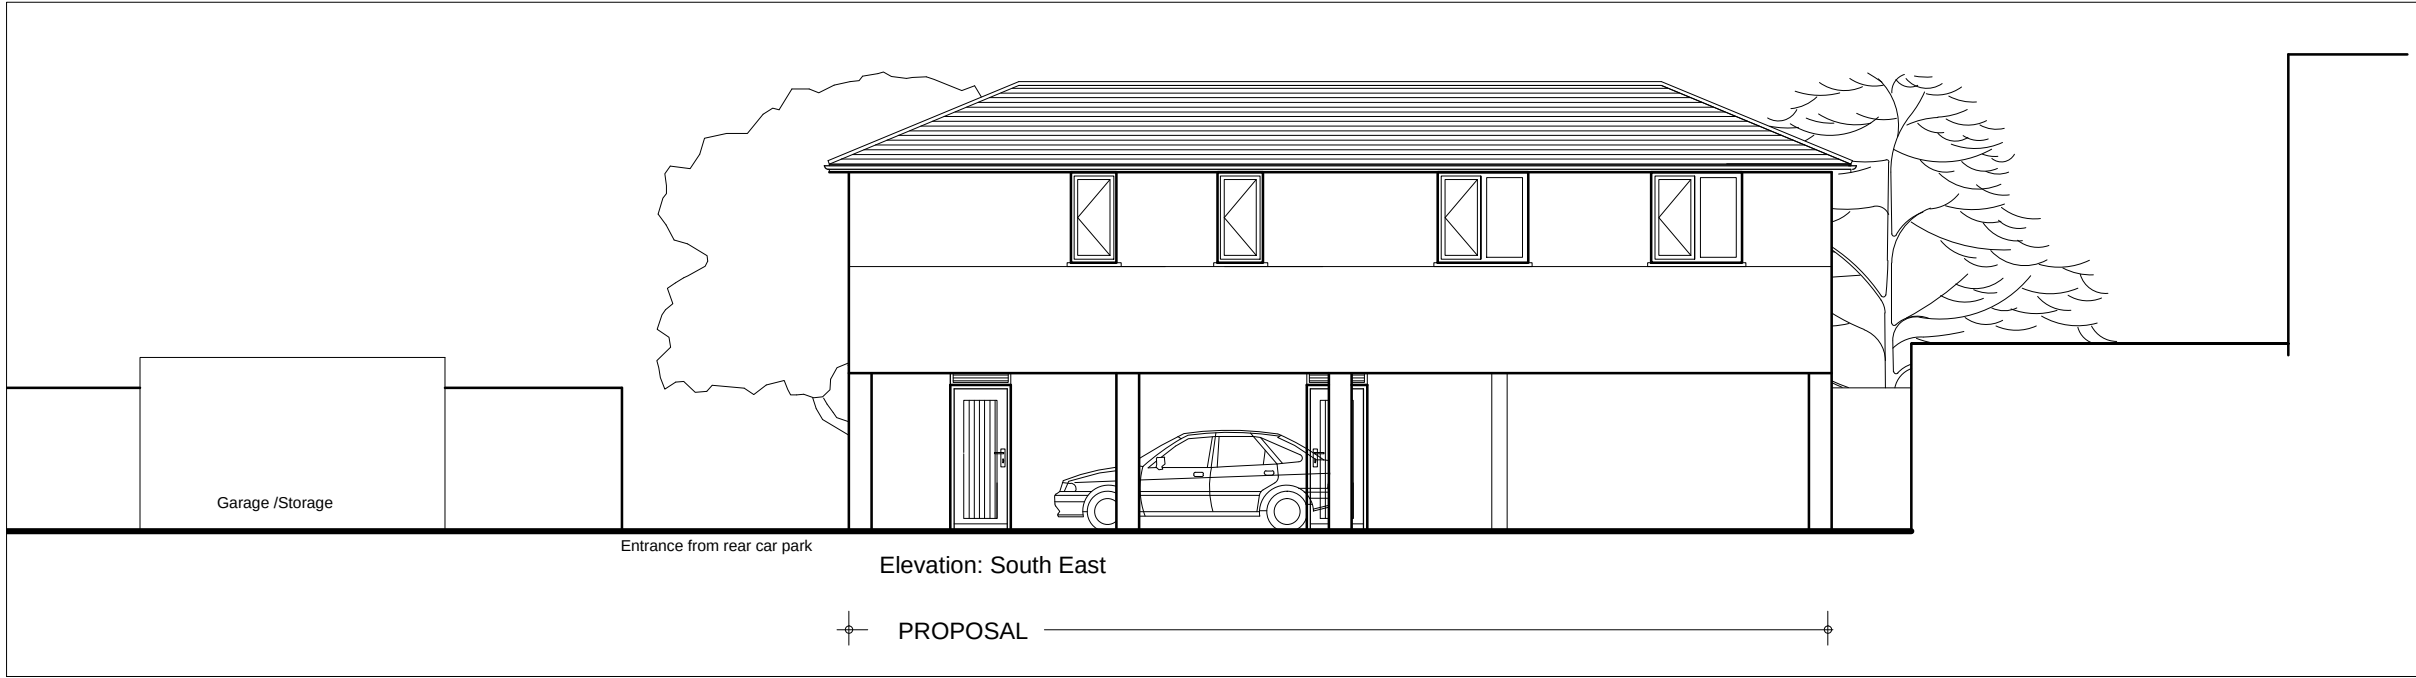

PROPOSAL

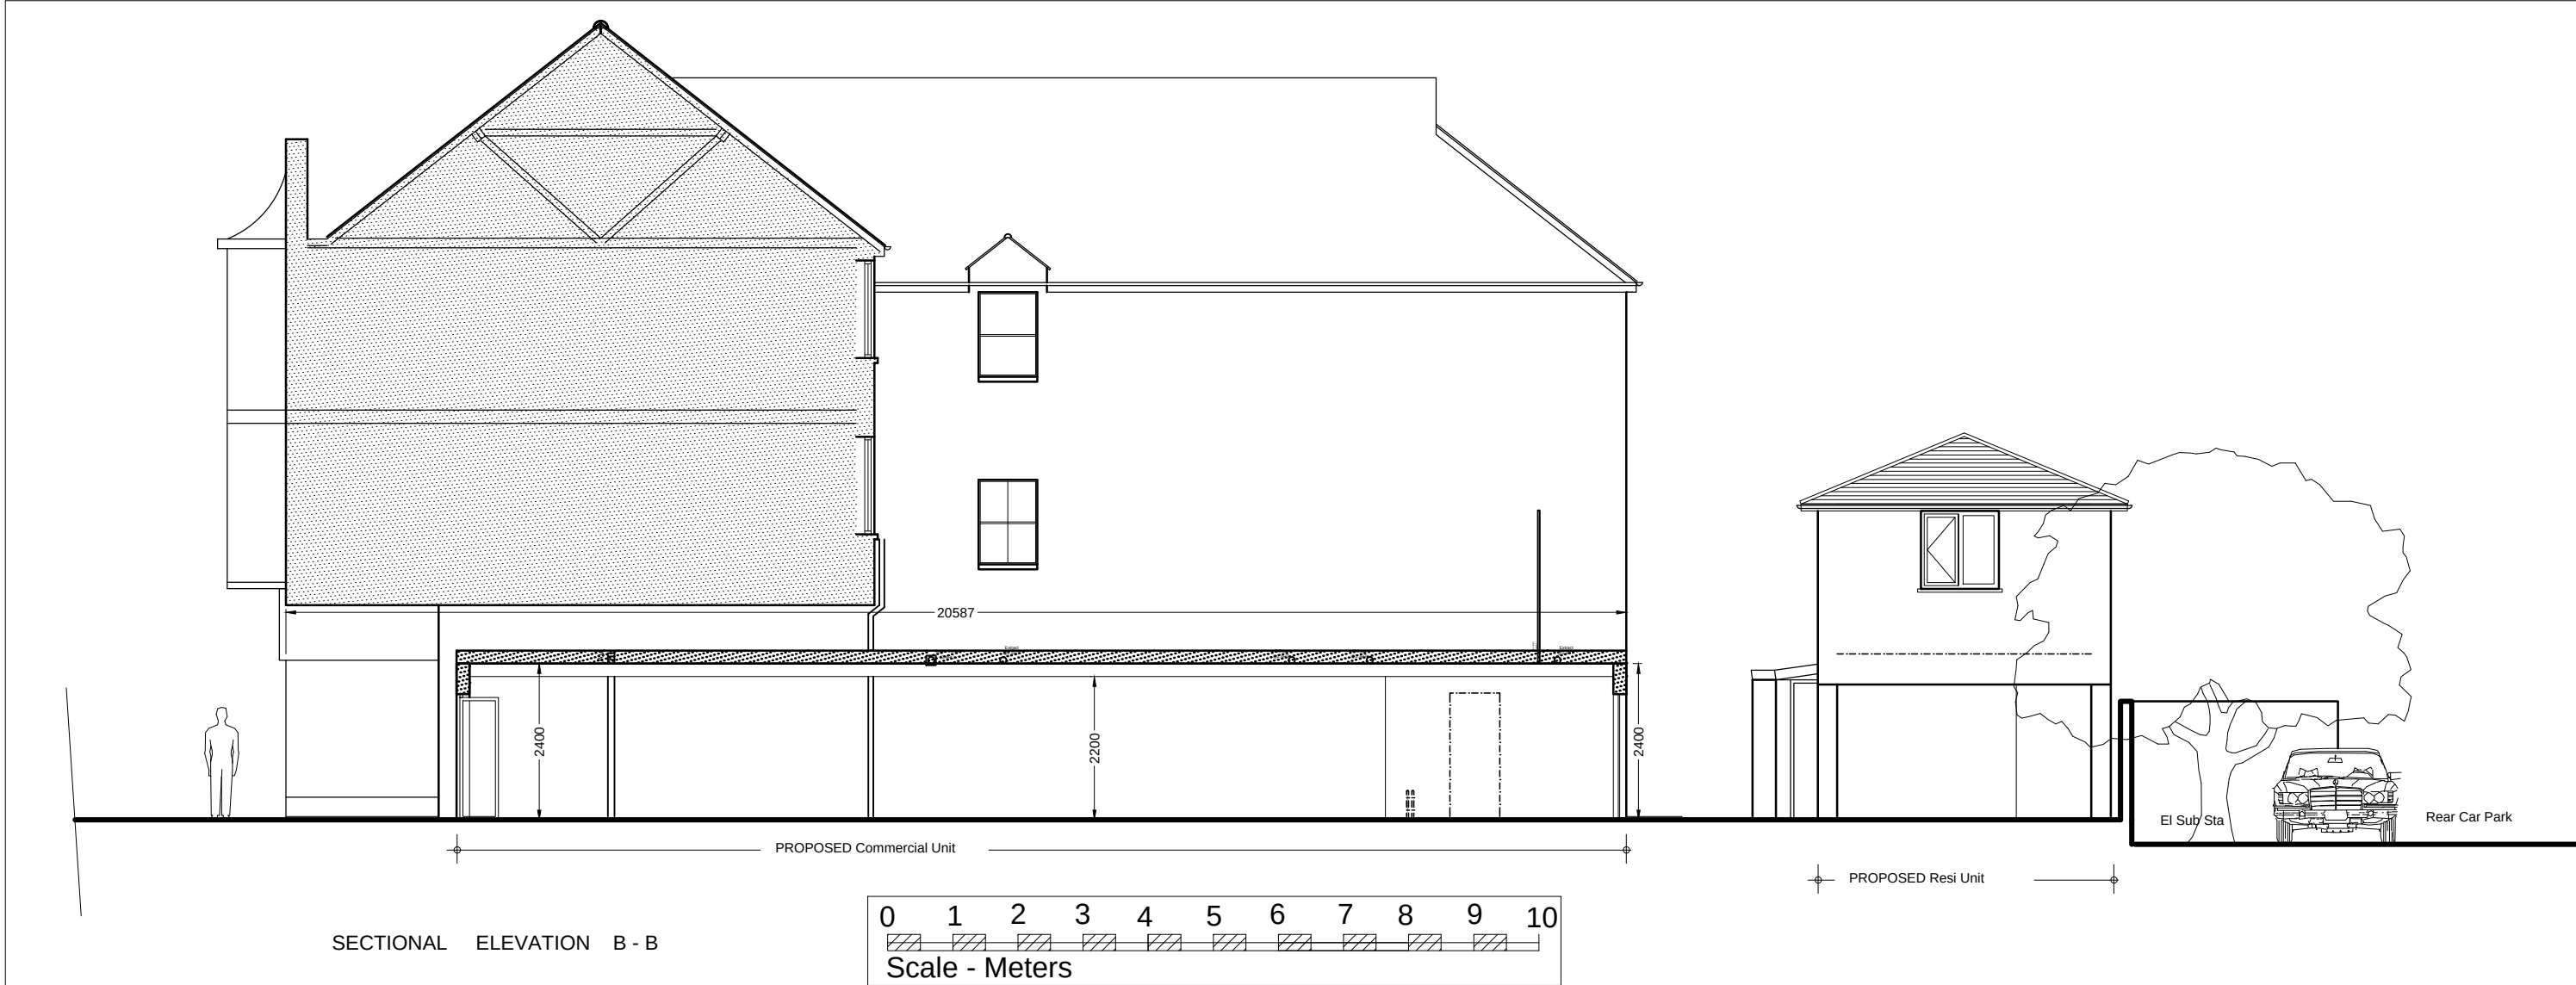

SECTIONAL ELEVATION B - B

 

IMPORTANT NOTES :

1. GENERAL

(i) The design is to scale shown, work to figured dimensions and relative position, confirm to designer.

(ii) This drawing is to be read in conjunction with all relevant drawings, detailed specifications where applicable and all associated drawings in this series. (if any)

(iii) Any discrepancy on this drawing is to be reported immediately to the partnership for clarification.

(iv) The contractor is responsible for all temporary works and for the stability of the works in progress.

Revision	Date	By	Rev. No.
Client			
Project			
RO 37 London Road, Bognor			
Title			
PROPOSED - Elevation 2			
CLIVE HAWKINS ARCHITECTS LTD DESIGN@CLIVEHAWKINSONLINE.COM Tel: 01273 245249			
Date	Scales	Project No.	Dwg. No.
Aug 17	1:100 @ A2	637	04
		Rev. Date.	Rev. No.