



London Road

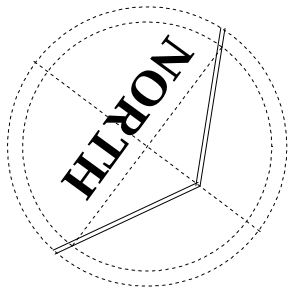

£

33

Commercial Unit 42m2

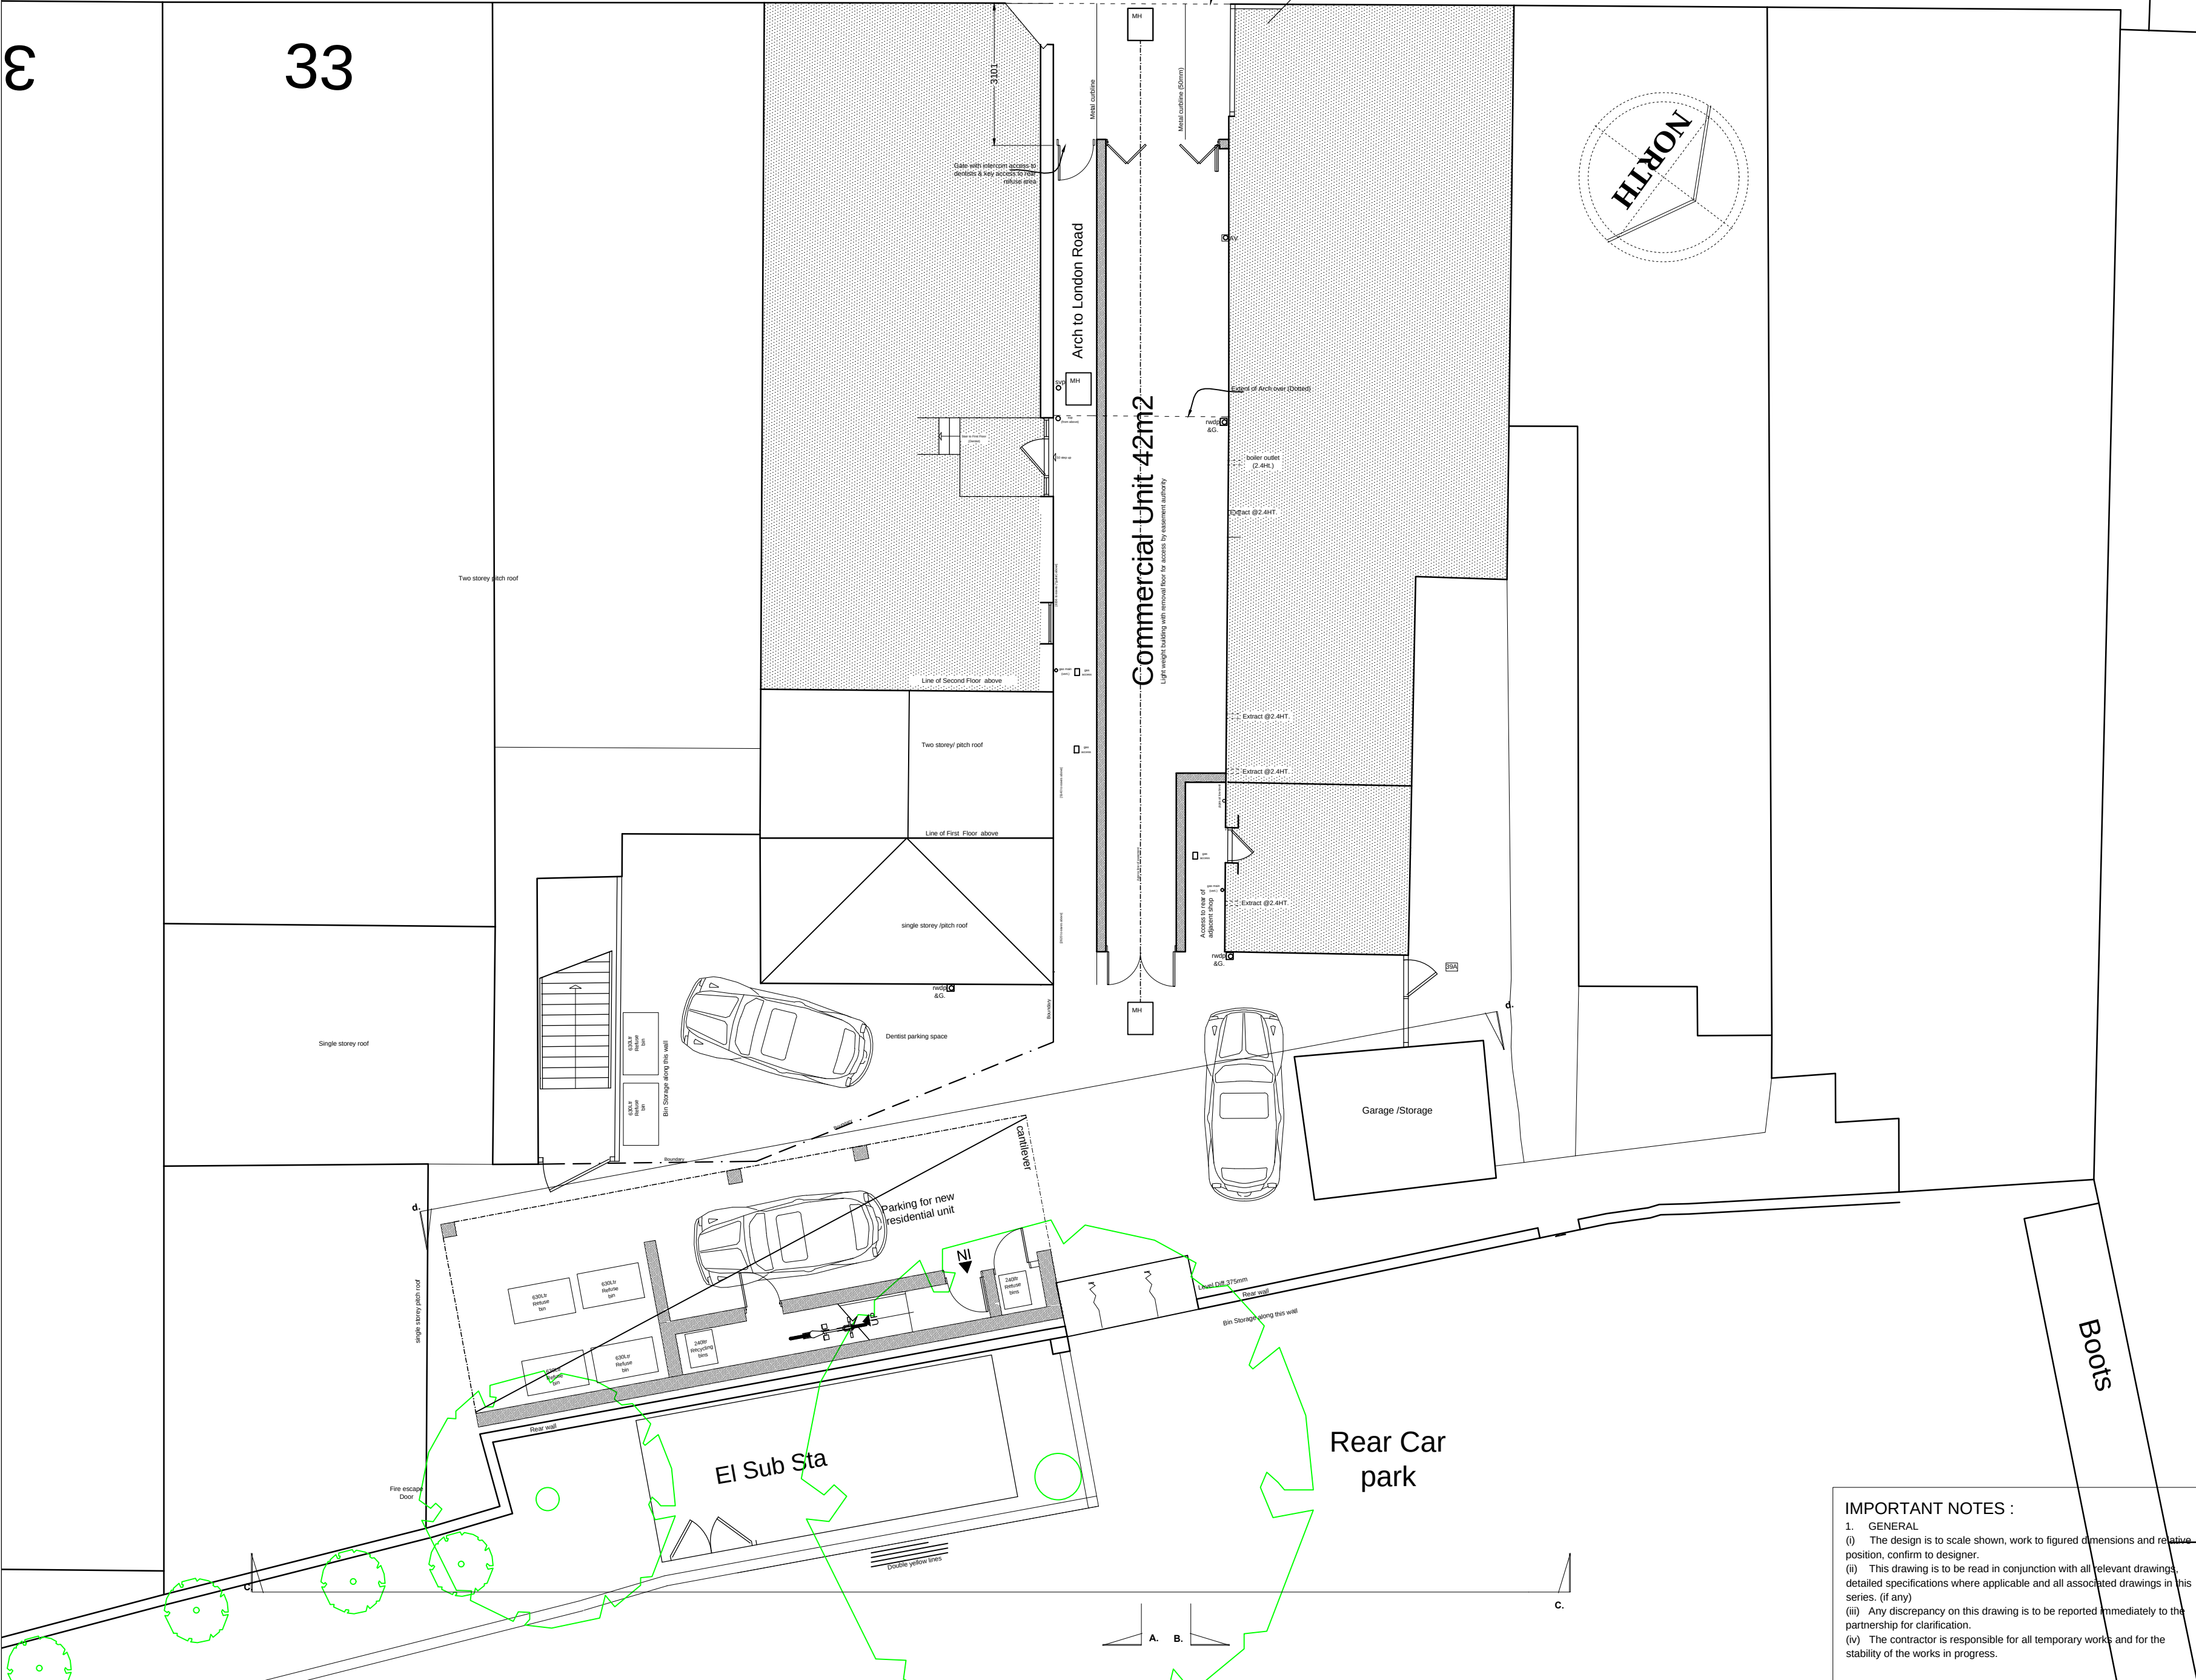

IMPORTANT NOTES :
1. GENERAL
(i) The design is to scale shown, work to figured dimensions and relative position, confirm to designer.
(ii) This drawing is to be read in conjunction with all relevant drawings, detailed specifications where applicable and all associated drawings in this series, (if any).
(iii) Any discrepancy on this drawing is to be reported immediately to the partnership for clarification.
(iv) The contractor is responsible for all temporary works and for the stability of the works in progress.

comm unit & other detail added		Aug 17		A	
Revision		Date		By	
Client				Rev. No.	
Project		RO 37 London Road, Bognor			
Title		site plan			
CLIVE HAWKINS ARCHITECTS LTD DESIGN@CLIVEHAWKINSONLINE.COM Tel: 01273 245249					
Date	Scales	Project No.	Dwg. No.	Rev. Date.	Rev. No.
Aug 16	1:100 @ A2	637	06		A