


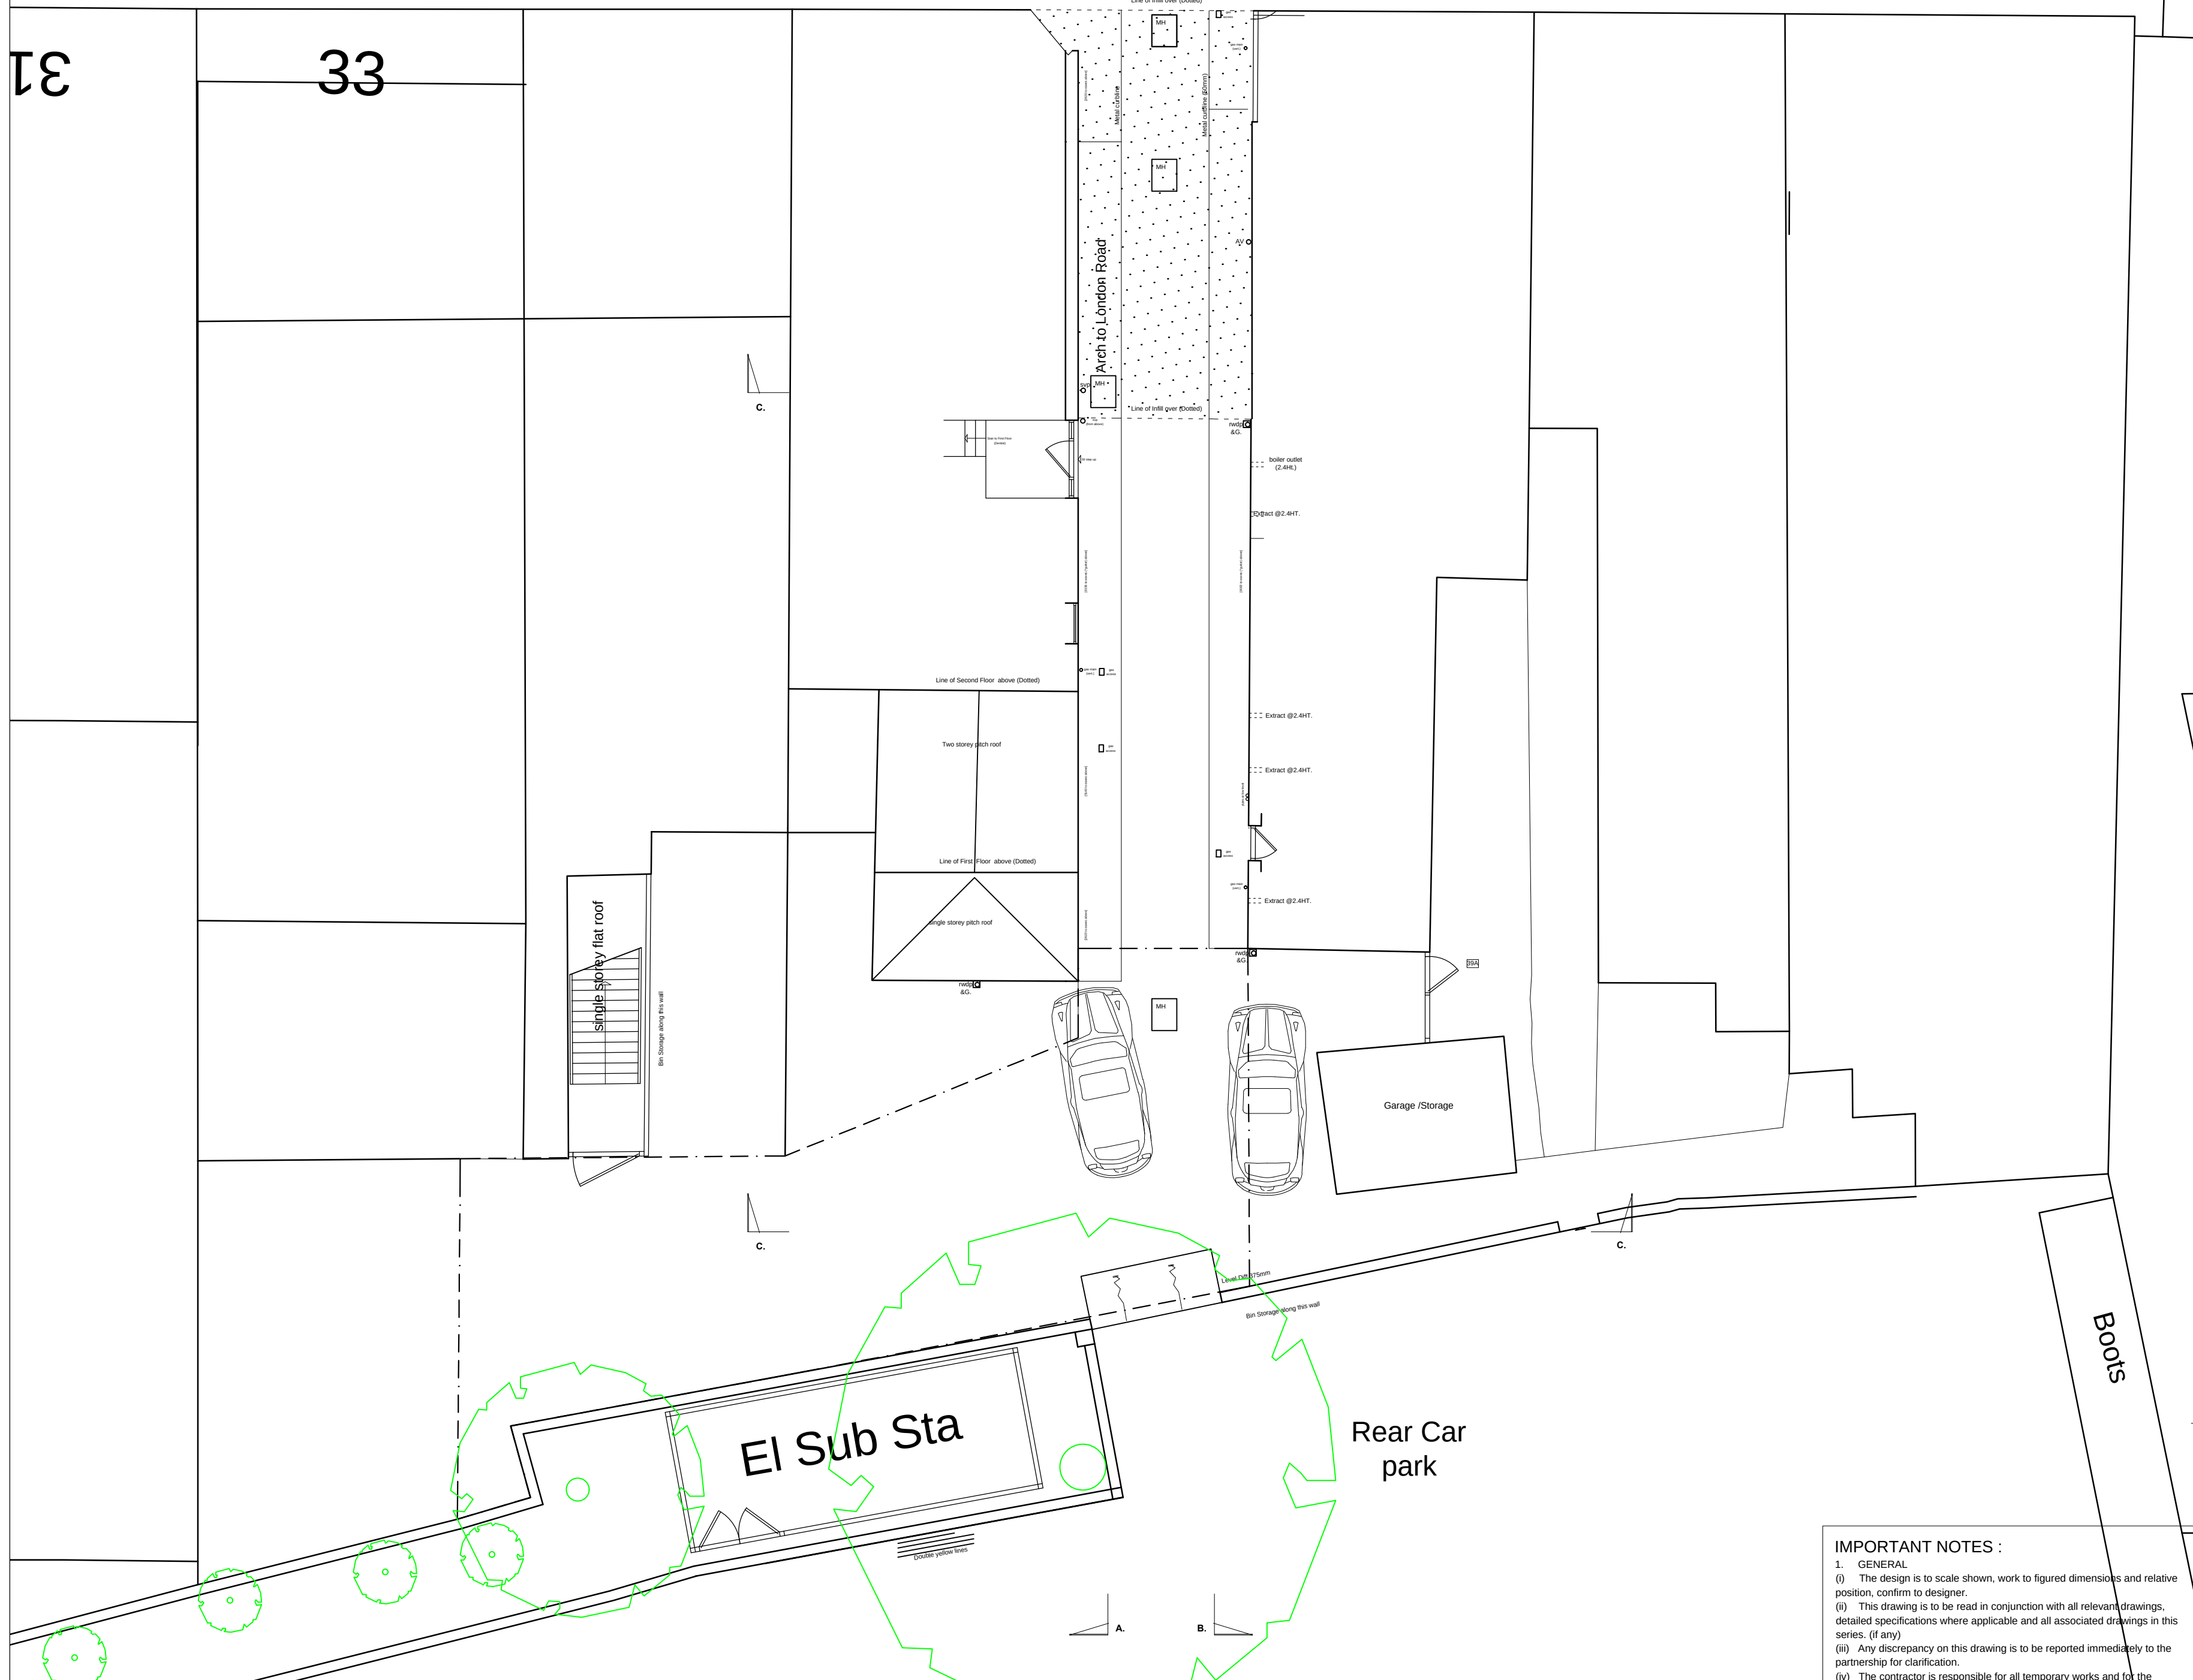

Revision	Date	By	Rev. No.

Project	RO 37 London Road, Bognor
---------	---------------------------

Title	Existing - site plan
-------	----------------------

CLIVE HAWKINS
ARCHITECTS LTD

DESIGN@CLIVEHAWKINSONLINE.COM Tel: 01273 245249

IMPORTANT NOTES :

1. GENERAL
 - (i) The design is to scale shown, work to figured dimensions and relative position, conform to designer.
 - (ii) This drawing is to be read in conjunction with all relevant drawings, detailed specifications where applicable and all associated drawings in this series. (if any)
 - (iii) Any discrepancy on this drawing is to be reported immediately to the partnership for clarification.
 - (iv) The contractor is responsible for all temporary works and for the stability of the works in progress.

Date	Scales	Project No.	Dwg. No.	Rev. Date.	Rev. No.
Aug 16	1:100 @ A2	637	07		