

DO NOT SCALE FROM THIS DRAWING EXCEPT FOR PLANNING PURPOSES ONLY.
ALL DIMENSIONS RELATING TO SUB-CONTRACTOR OR SUPPLIERS WORK MUST BE CHECKED ON SITE AND AGREED BETWEEN THE GENERAL CONTRACTOR & THE SUB-CONTRACTORS / SUPPLIERS. ALL DIMENSIONS ARE IN MILLIMETERS. IF IN DOUBT ASK.
ALL WORKS OR MATERIALS INDICATED ON THE DRAWING ARE TO BE TO THE LATEST BRITISH STANDARDS AND ARE TO BE CARRIED OUT IN ACCORDANCE WITH THE RELEVANT CODES OF PRACTICE OR RECOGNIZED TRADE ASSOCIATIONS RECOMMENDATIONS & PUBLICATIONS

REV.	AMENDMENT	BY	DATE
------	-----------	----	------



south elevation

materials - roof - flat / metal standing seam / walls - coloured render / horizontal timber boarding / doors + windows - composite aluminium



west elevation




east elevation




north elevation



ground floor plan

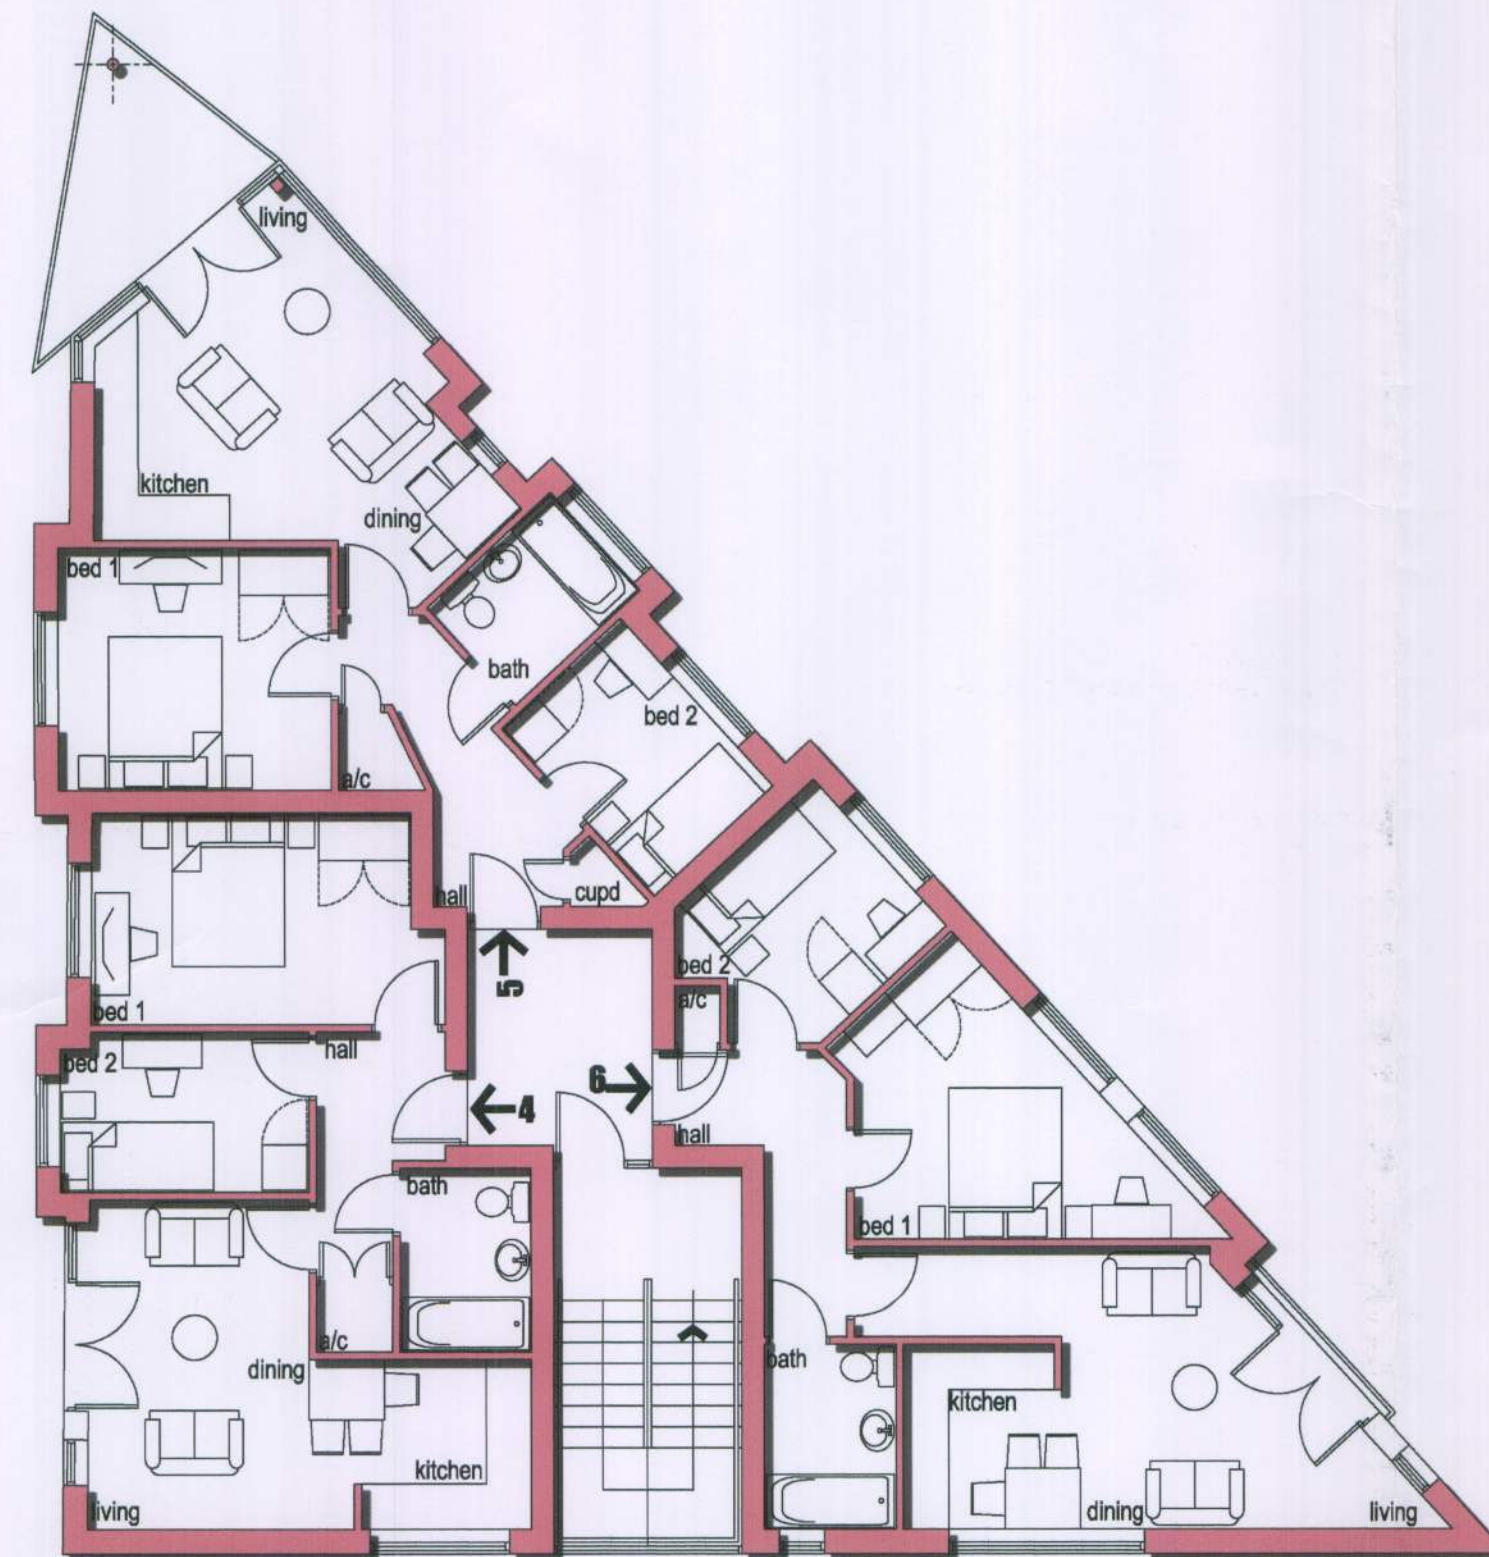

first floor plan

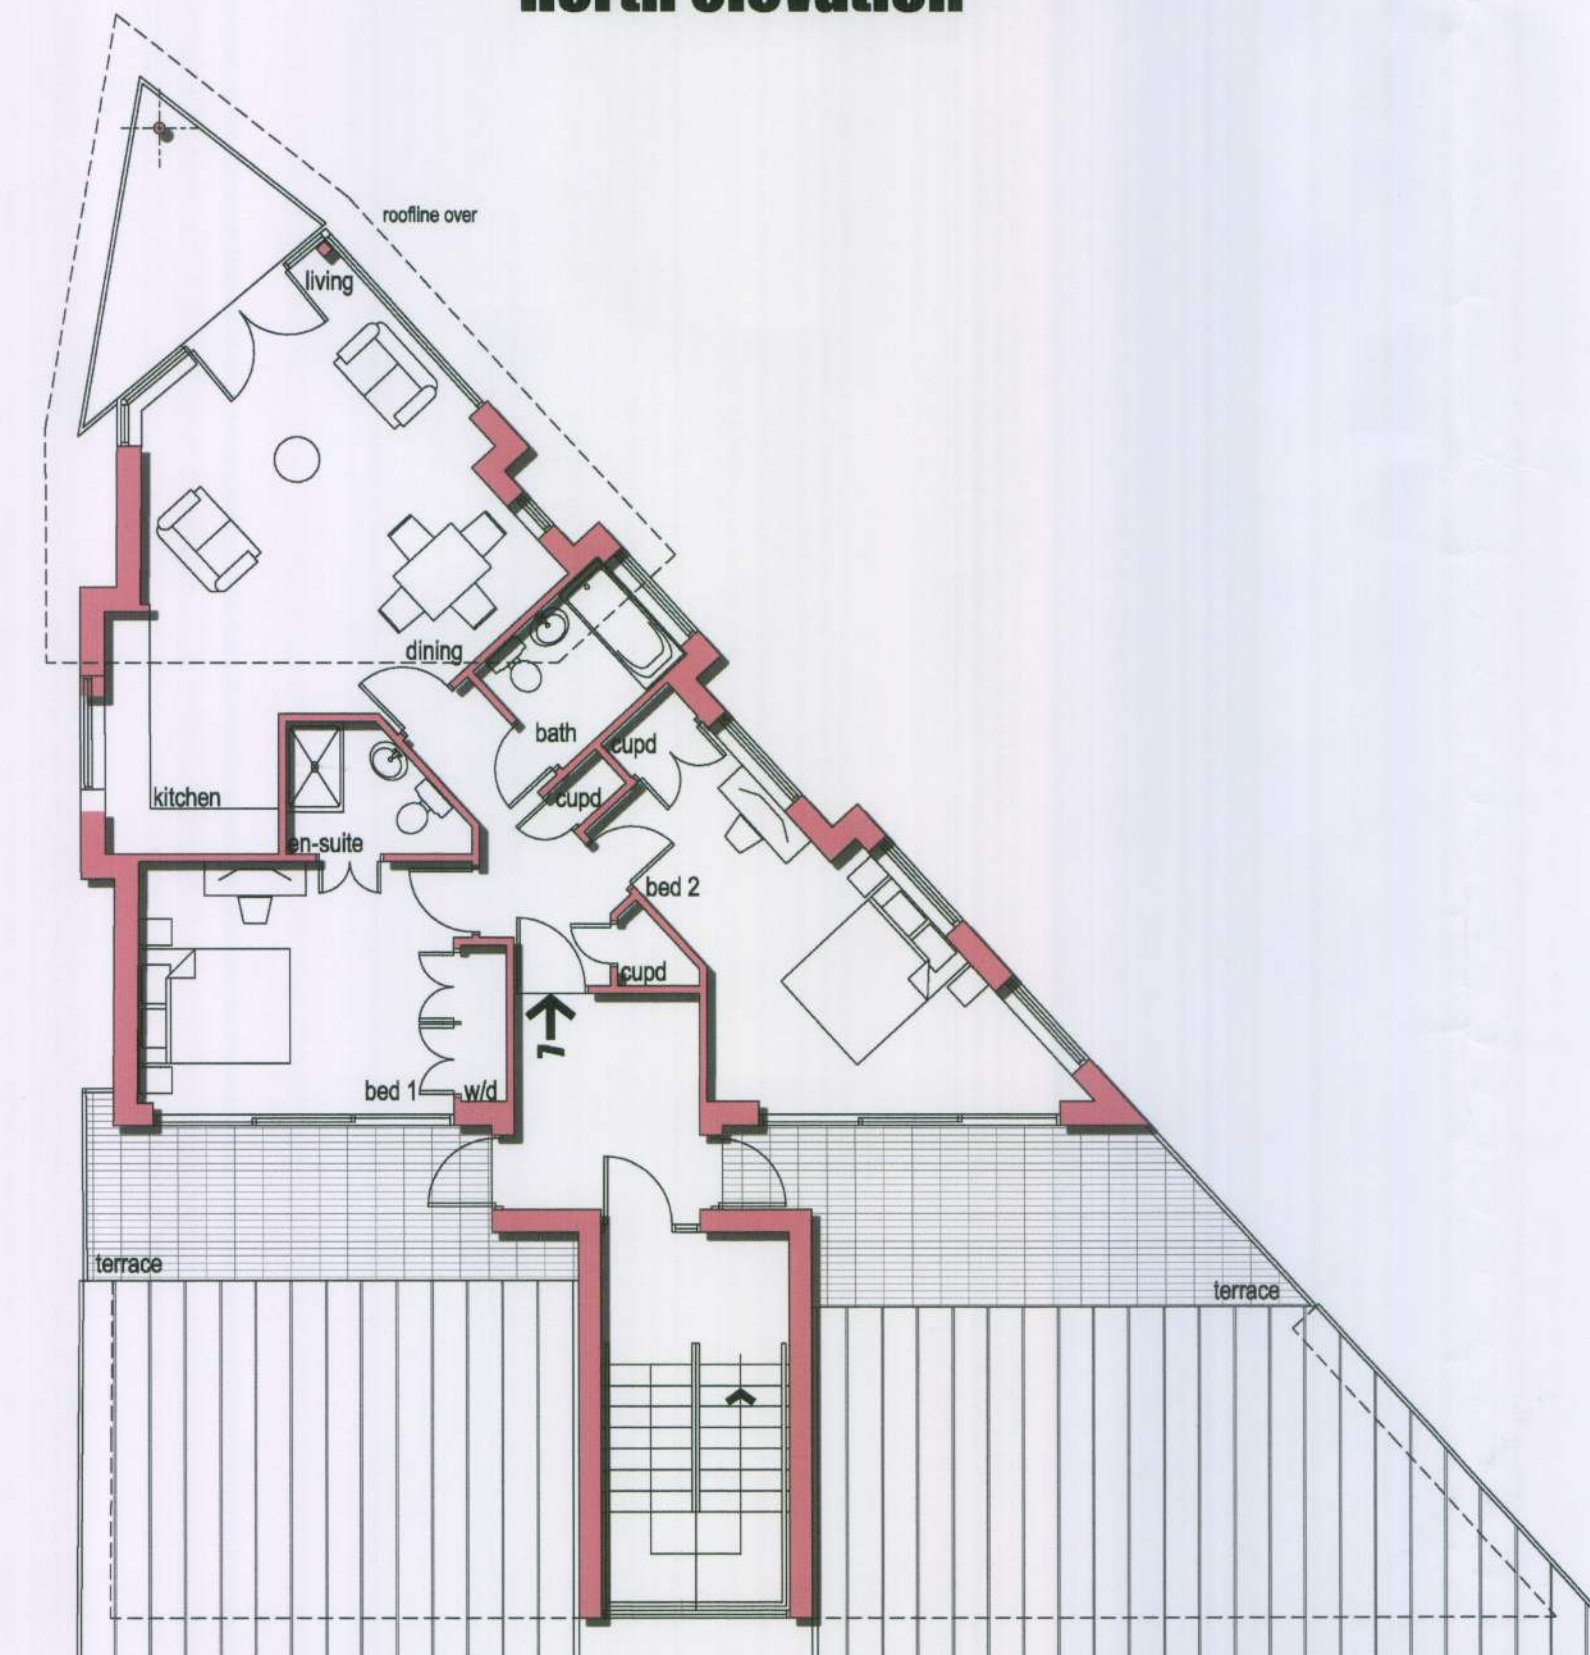

second floor plan

Project
168 London Road,
Bognor Regis

Proposed Elevations + Floor Plans

Date
may 2010

Drawn by
sab

Scales
1:100

Status
feasibility

Job No
TSP 325

Dwg No
14

the SEAMAN PARTNERSHIP Ltd
UNIT 2, MARTINS BARN, BIRDMAR ROAD
CHICHESTER, WEST SUSSEX, PO20 7BX
TEL: 01243 514131 FAX: 01243 511488
office @the-seaman-partnership.co.uk
w.w.w.the-seaman-partnership.co.uk