

DO NOT SCALE FROM THIS DRAWING EXCEPT FOR PLANNING PURPOSES ONLY.

ALL DIMENSIONS RELATING TO SUB-CONTRACTOR OR SUPPLIERS WORK MUST BE CHECKED ON SITE AND AGREED BETWEEN THE GENERAL CONTRACTOR & THE SUB-CONTRACTORS \ SUPPLIERS. ALL DIMENSIONS ARE IN MILLIMETERS, IF IN DOUBT ASK.

ALL WORKS OR MATERIALS INDICATED ON THE DRAWING ARE TO BE TO THE LATEST BRITISH STANDARDS AND ARE TO BE CARRIED OUT IN ACCORDANCE WITH THE RELEVANT CODES OF PRACTICE OR RECOGNIZED TRADE ASSOCIATIONS RECOMMENDATIONS & PUBLICATIONS

REV.	AMENDMENT	BY	DATE
a	revised following e-mail from arun dc	sab	07-07-10




south elevation

materials - roof - flat / metal standing seam / walls - coloured render / horizontal timber boarding / doors + windows - composite aluminium



west elevation

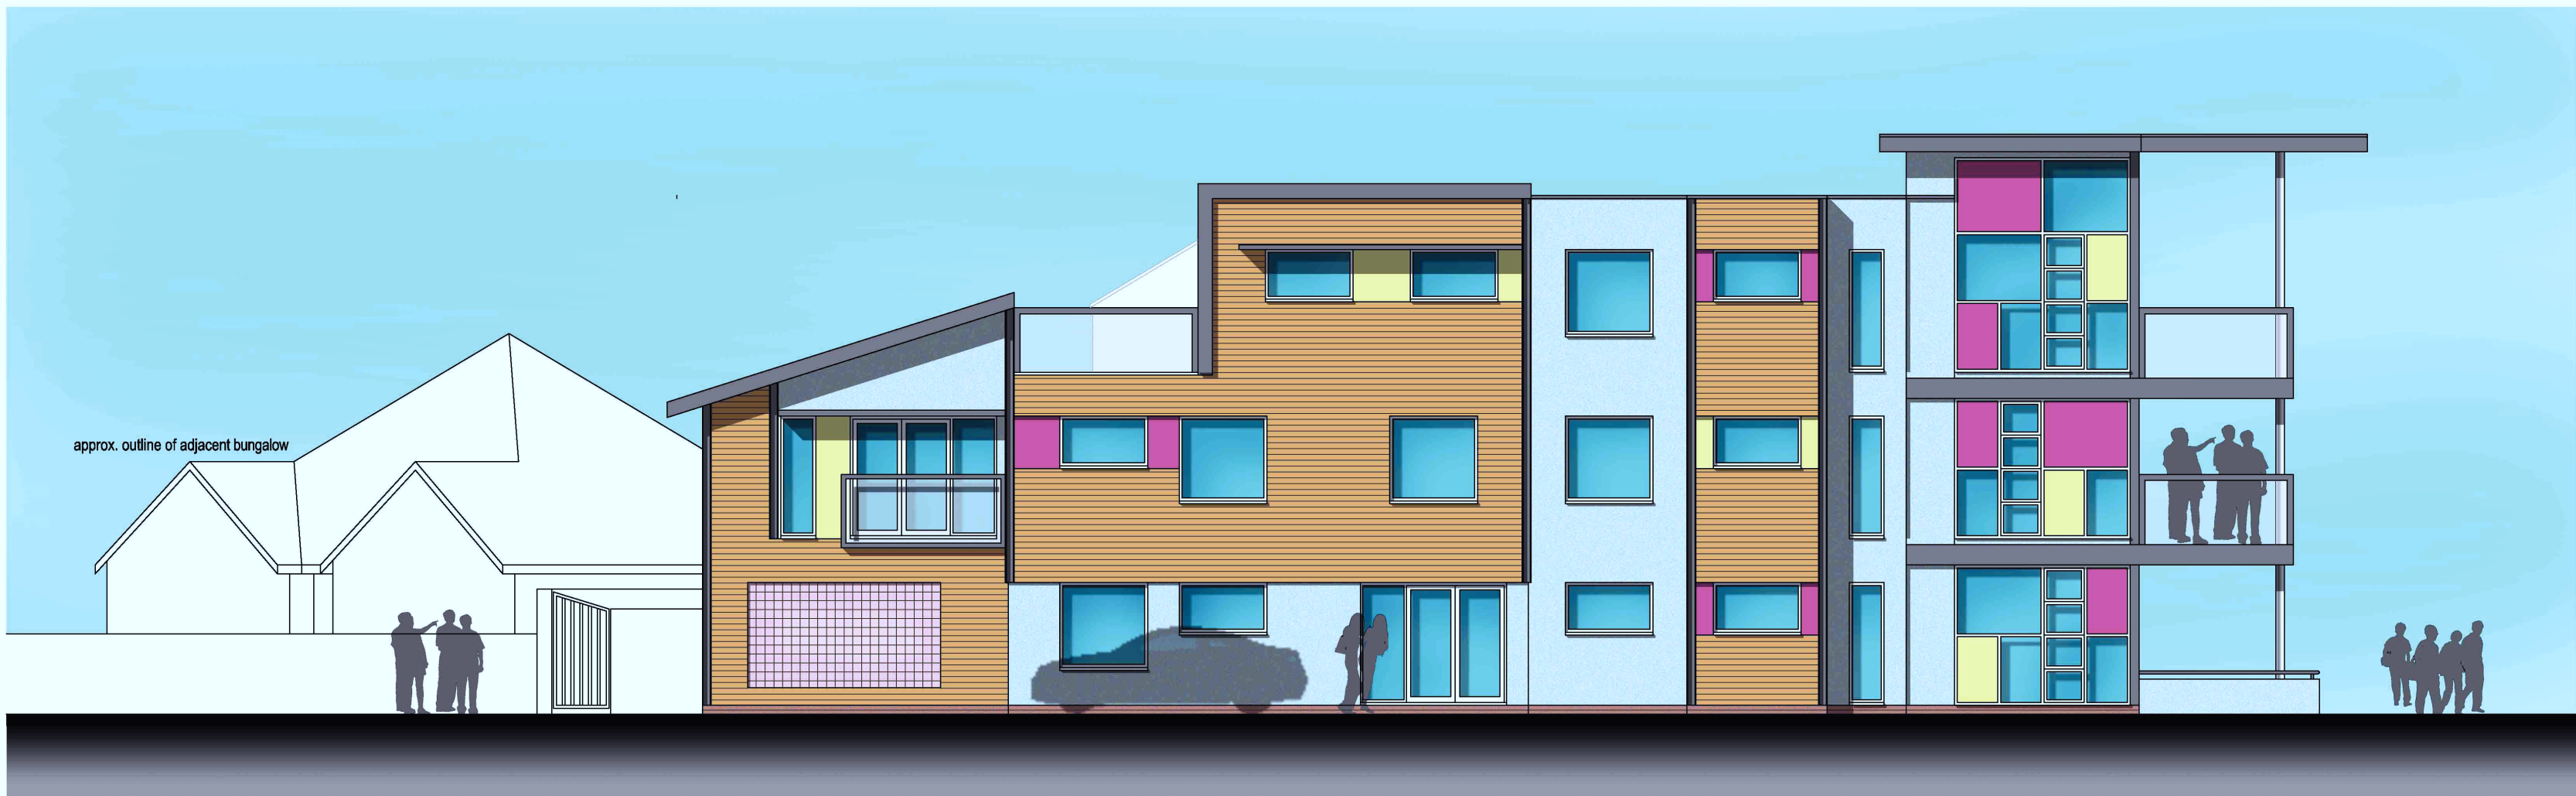

east elevation



north elevation




ground floor plan

Bin Storage Statement.
7 units x 240L residual waste = 1680L
7 units x 240L recyclable waste = 1680L
Total waste = 3360L
Total Bin Provision = 4 x 1100L bins.
Bin pulling distance = 6.4m from London Road.



first floor plan

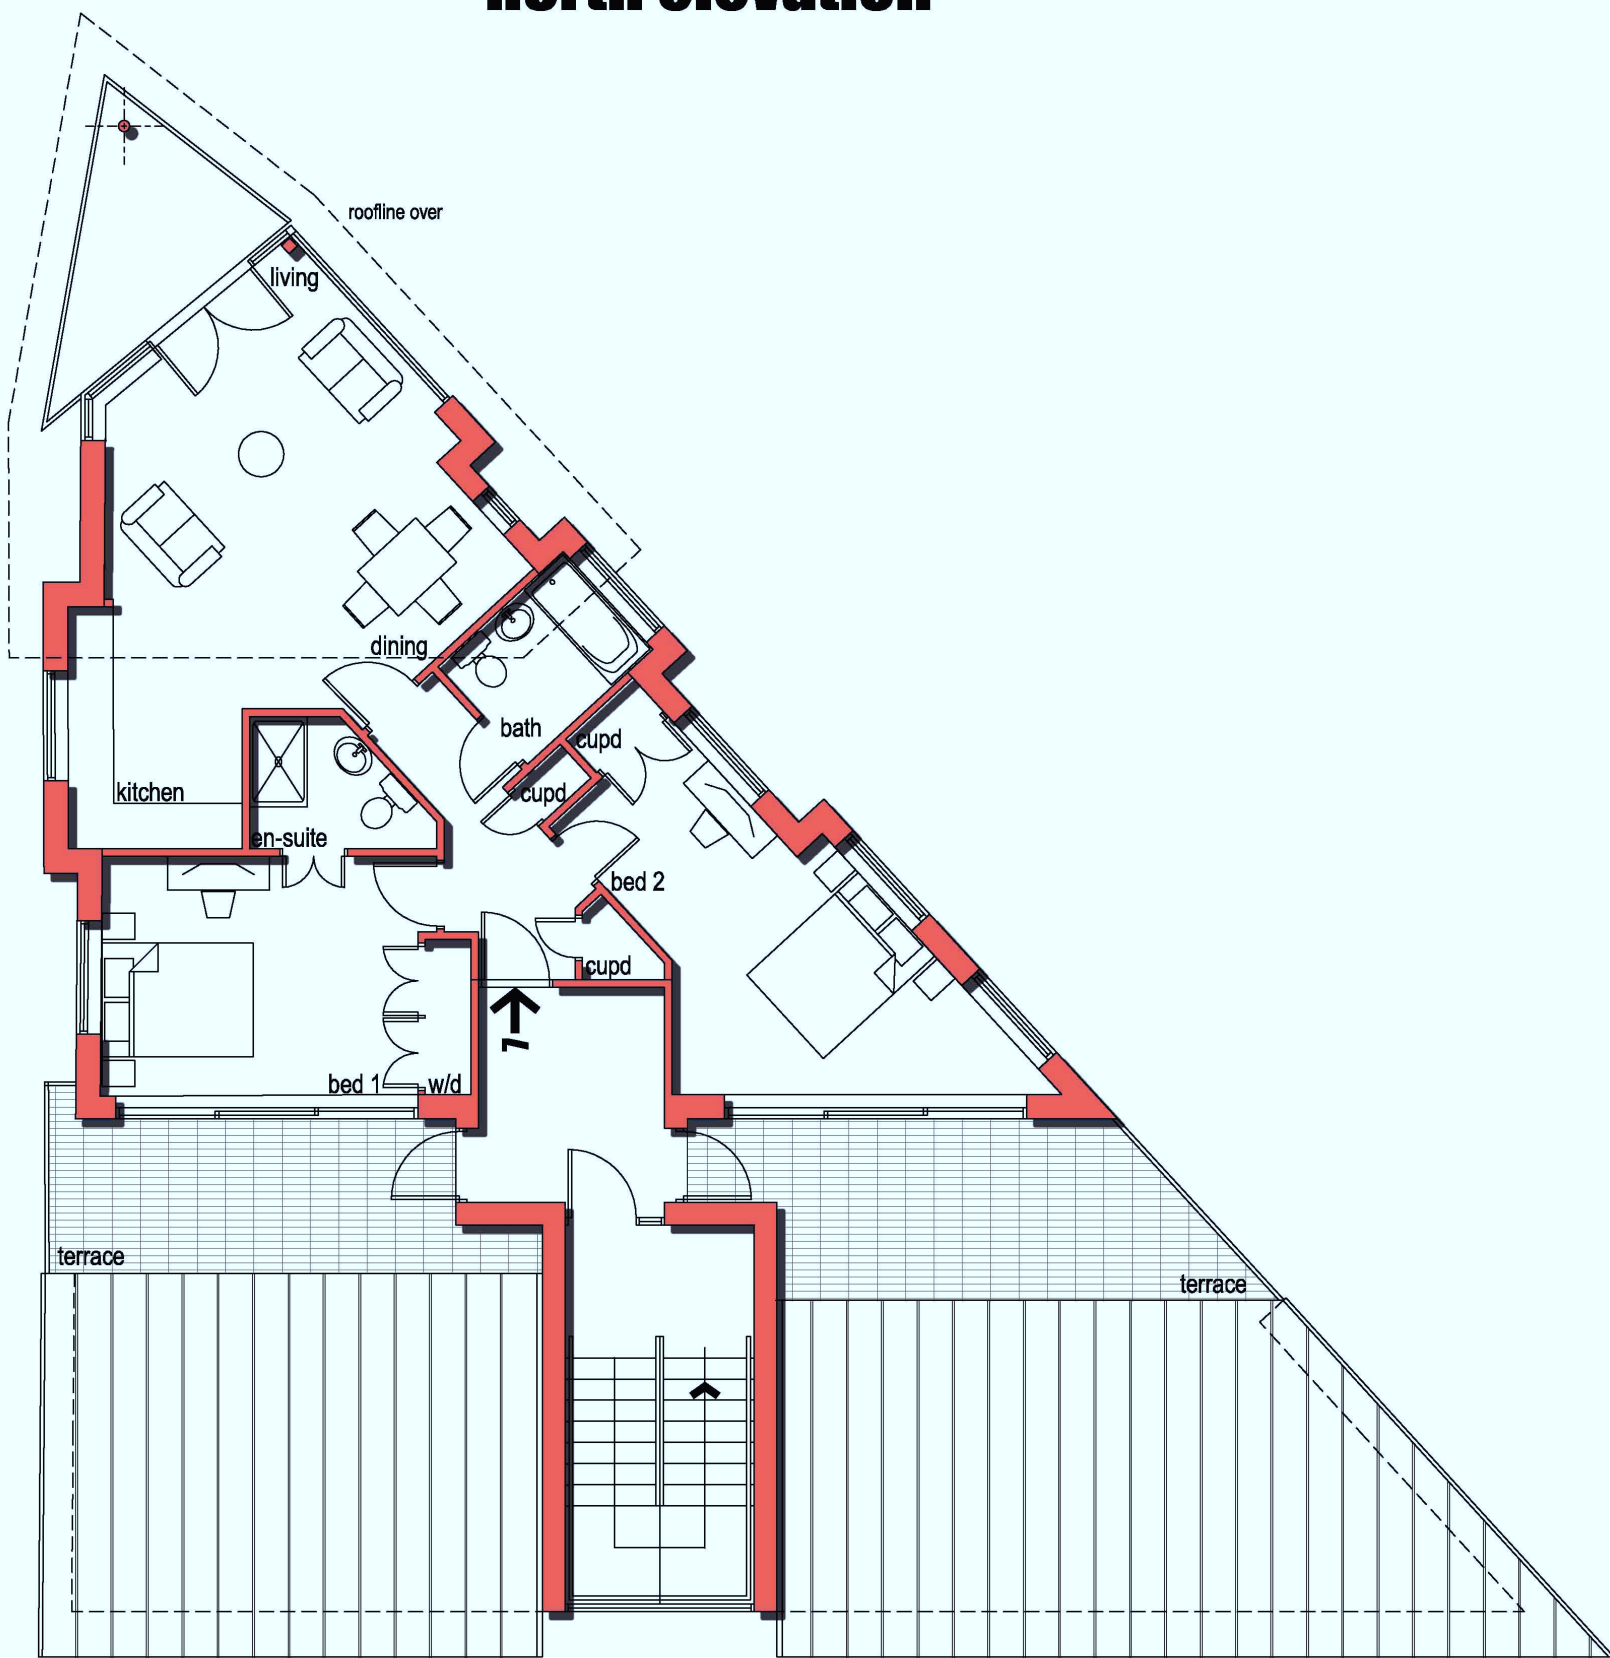

second floor plan

0 1m 5m 10m
500mm 2m SCALE

Project
168 London Road,
Bognor Regis

Drawing

Proposed Elevations + Floor Plans

Date
may 2010

Drawn by
sab

Scales
1:100

Status
planning

Job No

Dwg No
14

Revision
a

TSP 325

the SEAMAN PARTNERSHIP Ltd

UNIT 2, MARTINS BARN, BIRDMAR ROAD
CHICHESTER, WEST SUSSEX, PO20 7BX
TEL: 01243 514131 FAX: 01243 511488
office@the-seaman-partnership.co.uk
www.the-seaman-partnership.co.uk