


NOTE : SITE NOT SUBJECT TO AN ACCURATE SITE SURVEY


DO NOT SCALE FROM THIS DRAWING EXCEPT FOR PLANNING PURPOSES ONLY.
ALL DIMENSIONS RELATING TO SUB-CONTRACTOR OR SUPPLIERS WORK MUST BE CHECKED ON SITE AND AGREED BETWEEN THE GENERAL CONTRACTOR & THE SUB-CONTRACTOR(S) SUPPLIERS. ALL DIMENSIONS ARE IN MILLIMETRES. IF IN DOUBT TASK ALL WORKS OR MATERIALS INDICATED ON THE DRAWING ARE TO BE TO THE LATEST BRITISH STANDARDS AND ARE TO BE CARRIED OUT IN ACCORDANCE WITH THE RELEVANT CODES OF PRACTICE OR RECOMMENDED TRADE ASSOCIATIONS RECOMMENDATIONS & VARIATIONS

REV.	AMENDMENT	BY	DATE
a	revised following e-mail from planner	sab	07/06/11

second floor plan

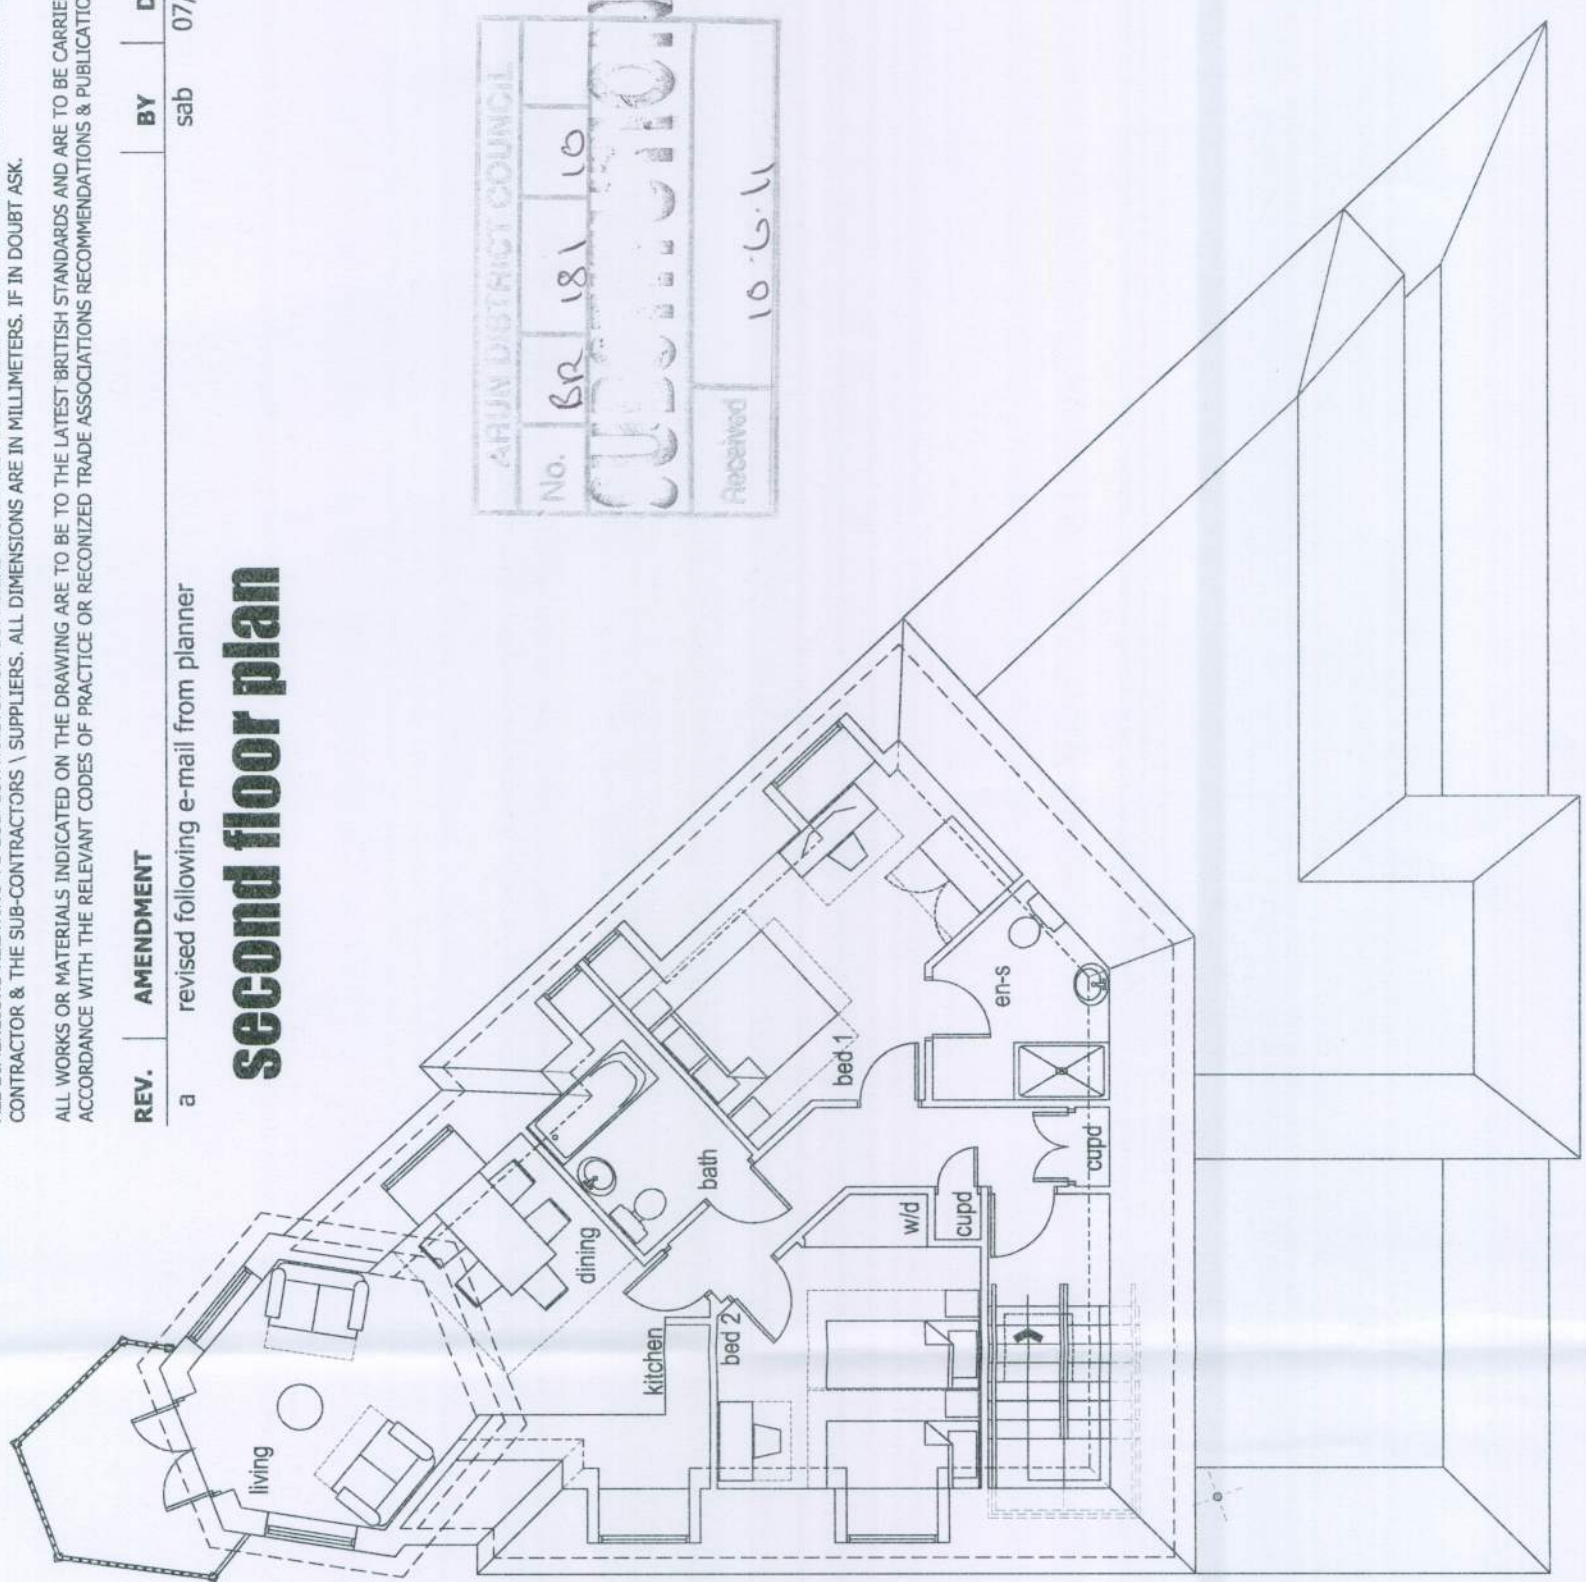

first floor plan


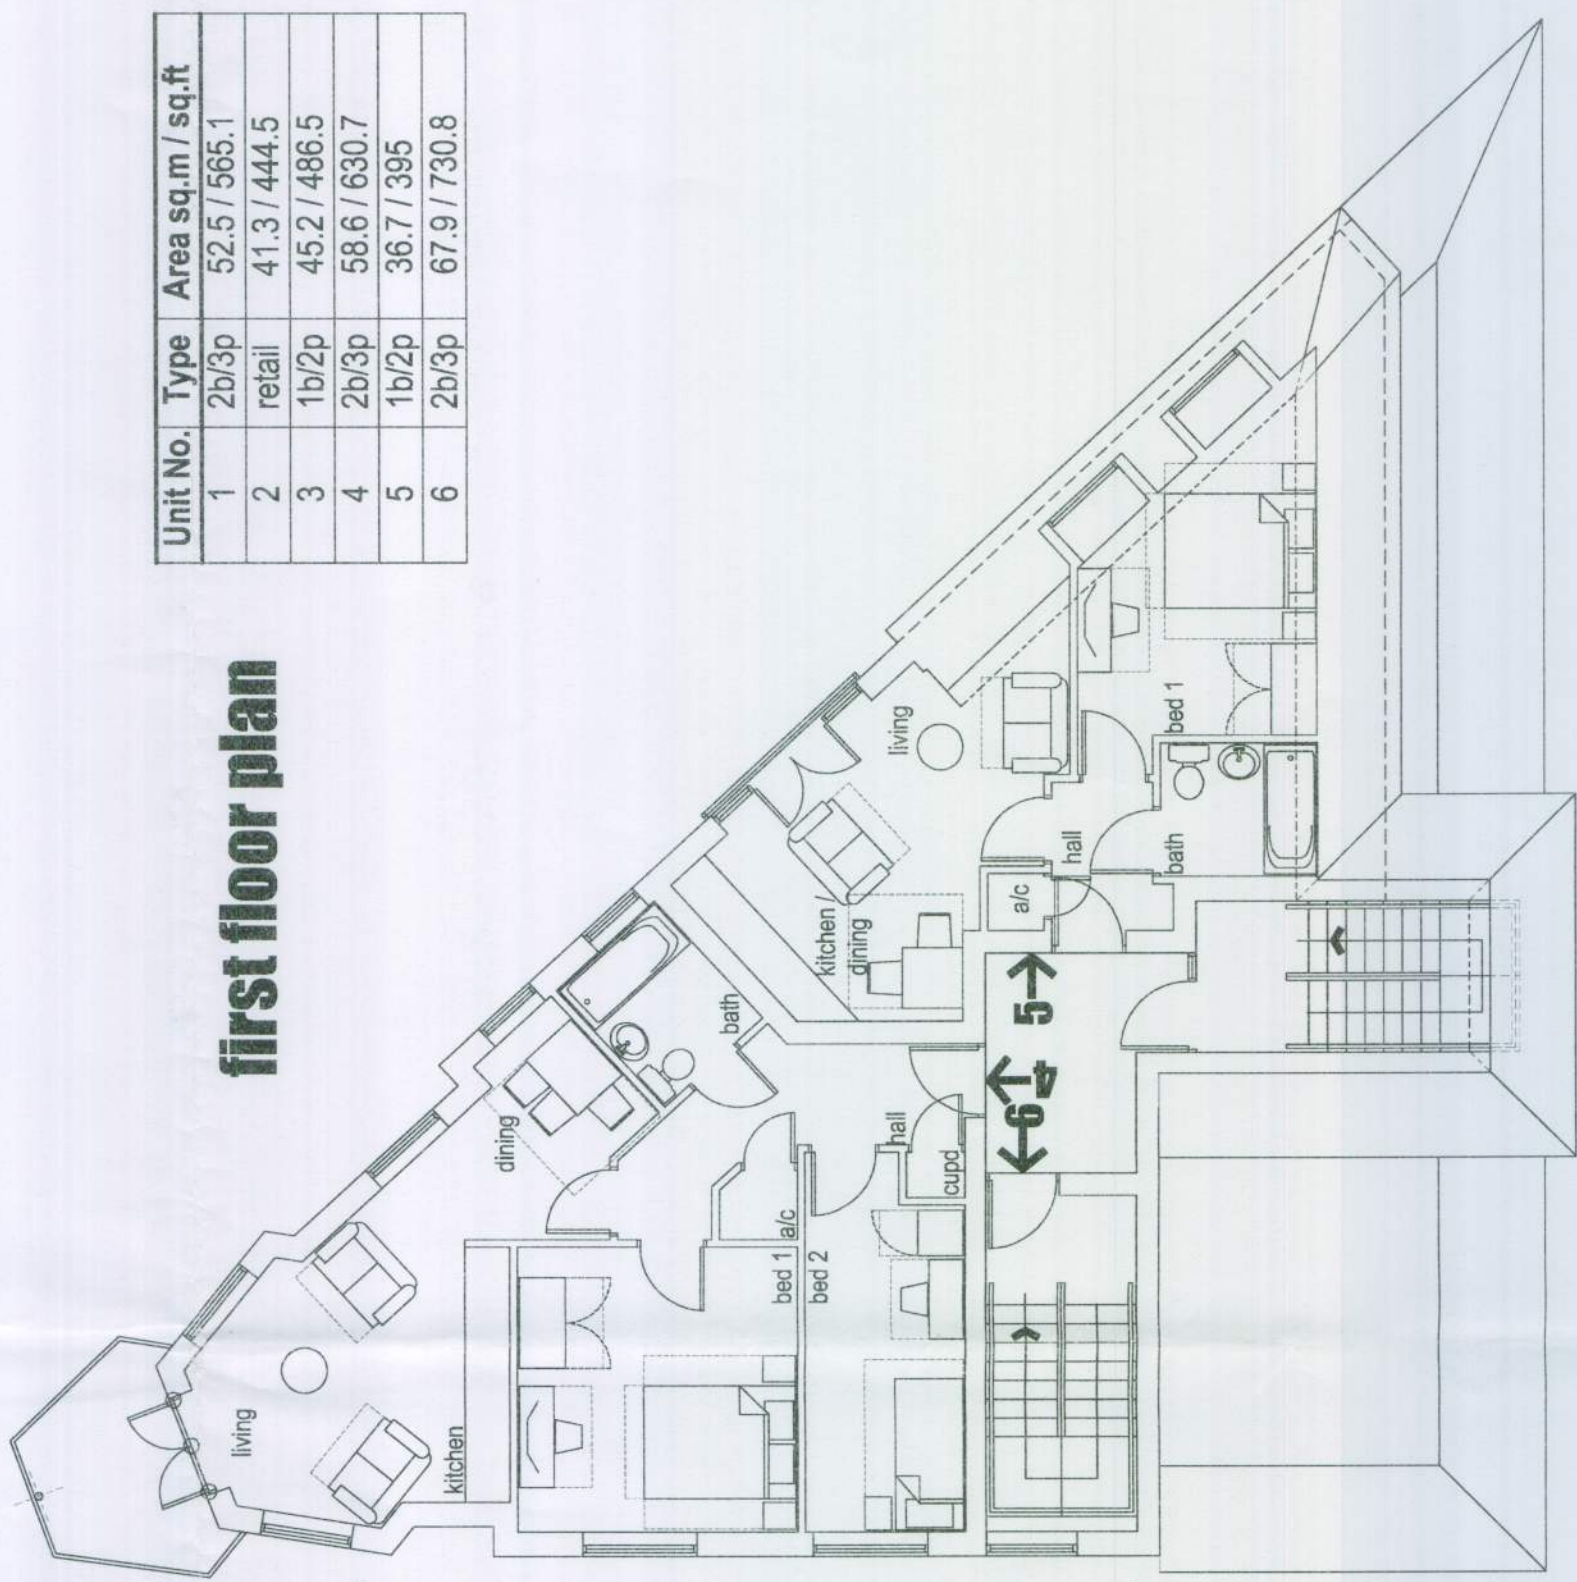


Unit No.	Type	Area sq.m / sq.ft
1	2b/3p	52.5 / 565.1
2	retail	41.3 / 444.5
3	1b/2p	45.2 / 486.5
4	2b/3p	58.6 / 630.7
5	1b/2p	36.7 / 395
6	2b/3p	67.9 / 730.8

1 to 10
Sir Robert Peel Court

LONDON ROAD

SPENCER STREET

 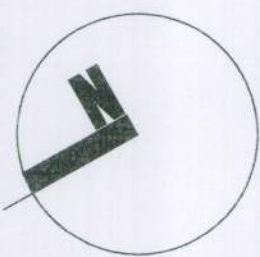

164

10

Project
168 London Road,
Bognor Regis

Drawing
Proposed Site Layout + Floor Plans

Date
april 2011

Drawn by
sab

Status
planning

Scales
1:100

Job No
TSP 325

Dwg No
20

Revision
a

—the—
SEAMAN
PARTNERSHIP
Ltd

UNIT 2, MARTINS BARN, BIRDMAN ROAD
CHICHESTER, WEST SUSSEX, PO20 7BX
TEL: 01243 514131 FAX: 01243 511488
office@the-seaman-partnership.co.uk
w.w.w.the-seaman-partnership.co.uk