


DO NOT SCALE FROM THIS DRAWING EXCEPT FOR PLANNING PURPOSES ONLY.

ALL DIMENSIONS RELATING TO SUB-CONTRACTOR OR SUPPLIERS WORK MUST BE CHECKED ON SITE AND AGREED BETWEEN THE GENERAL CONTRACTOR & THE SUB-CONTRACTORS \ SUPPLIERS. ALL DIMENSIONS ARE IN MILLIMETERS. IF IN DOUBT ASK.

ALL WORKS OR MATERIALS INDICATED ON THE DRAWING ARE TO BE TO THE LATEST BRITISH STANDARDS AND ARE TO BE CARRIED OUT IN ACCORDANCE WITH THE RELEVANT CODES OF PRACTICE OR RECOGNIZED TRADE ASSOCIATIONS RECOMMENDATIONS & PUBLICATIONS


REV.	AMENDMENT	BY	DATE
a	revised following e-mail from planner	sab	07/06/11

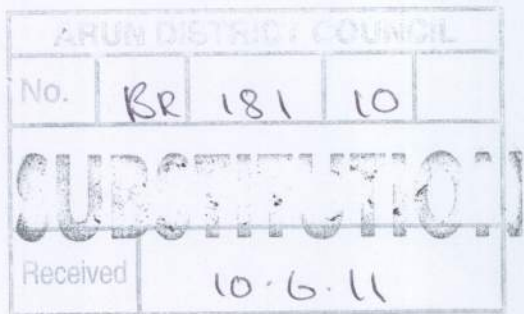

north elevation

← drawn on splay - see east elevation for details →

← drawn on splay - see west elevation for details →

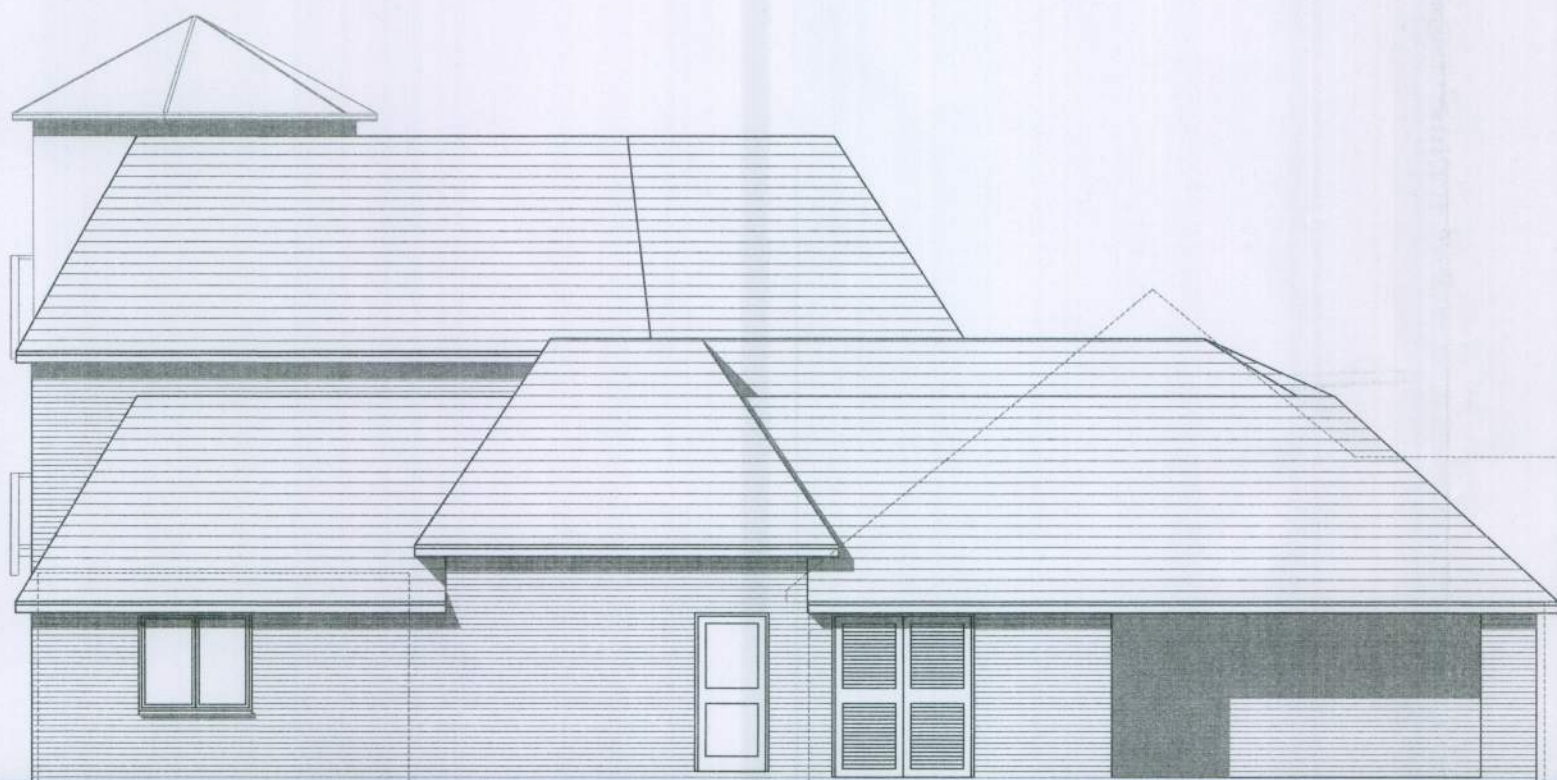


approx. outline of adjacent bungalow

south elevation materials - roof - slate mansard + tower - dressed lead / walls - facing brickwork + render / doors + windows - timber



west elevation

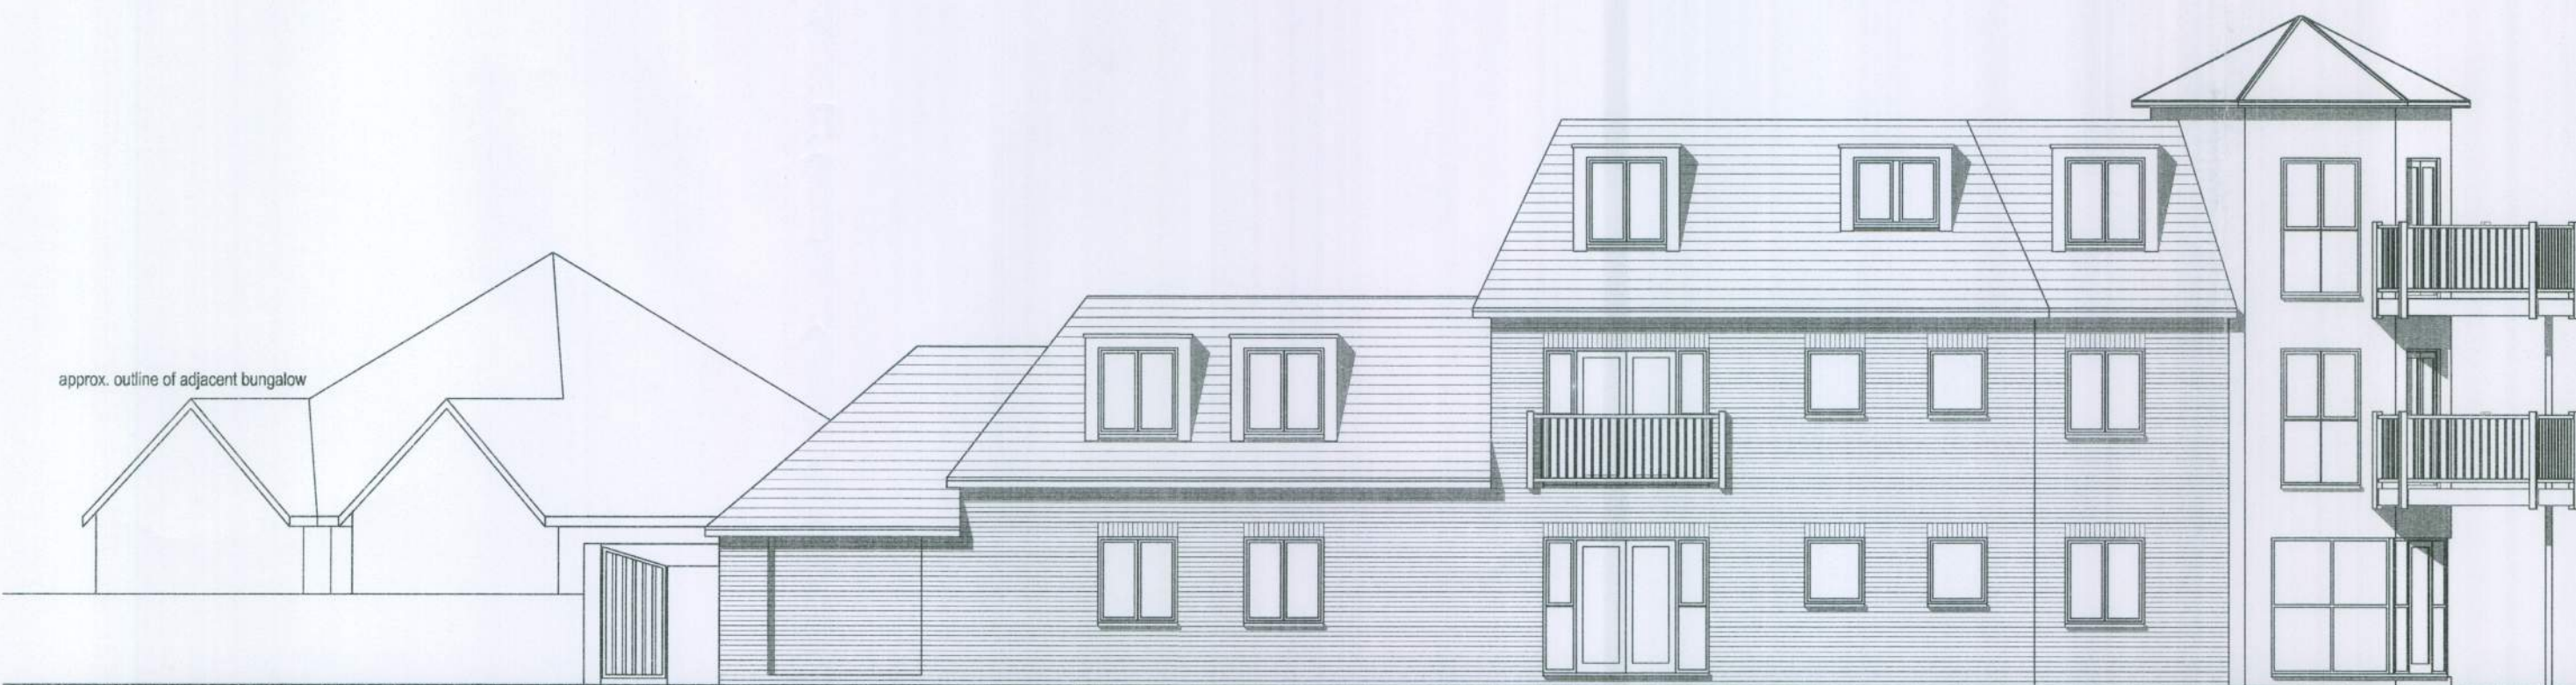

approx. outline of adjacent bungalow

east elevation

Project
168 London Road,
Bognor Regis

Drawing

Proposed Elevations

Date
april 2011

Drawn by
sab

Scales
1:100

Status
planning

Job No
TSP 325

Dwg No
21

Revision
a

— the —
SEAMAN
PARTNERSHIP
Ltd

UNIT 2, MARTINS BARN, BIRDHAM ROAD
CHICHESTER, WEST SUSSEX, PO20 7BX
TEL: 01243 514131 FAX: 01243 511488
office@the-seaman-partnership.co.uk
www.the-seaman-partnership.co.uk