

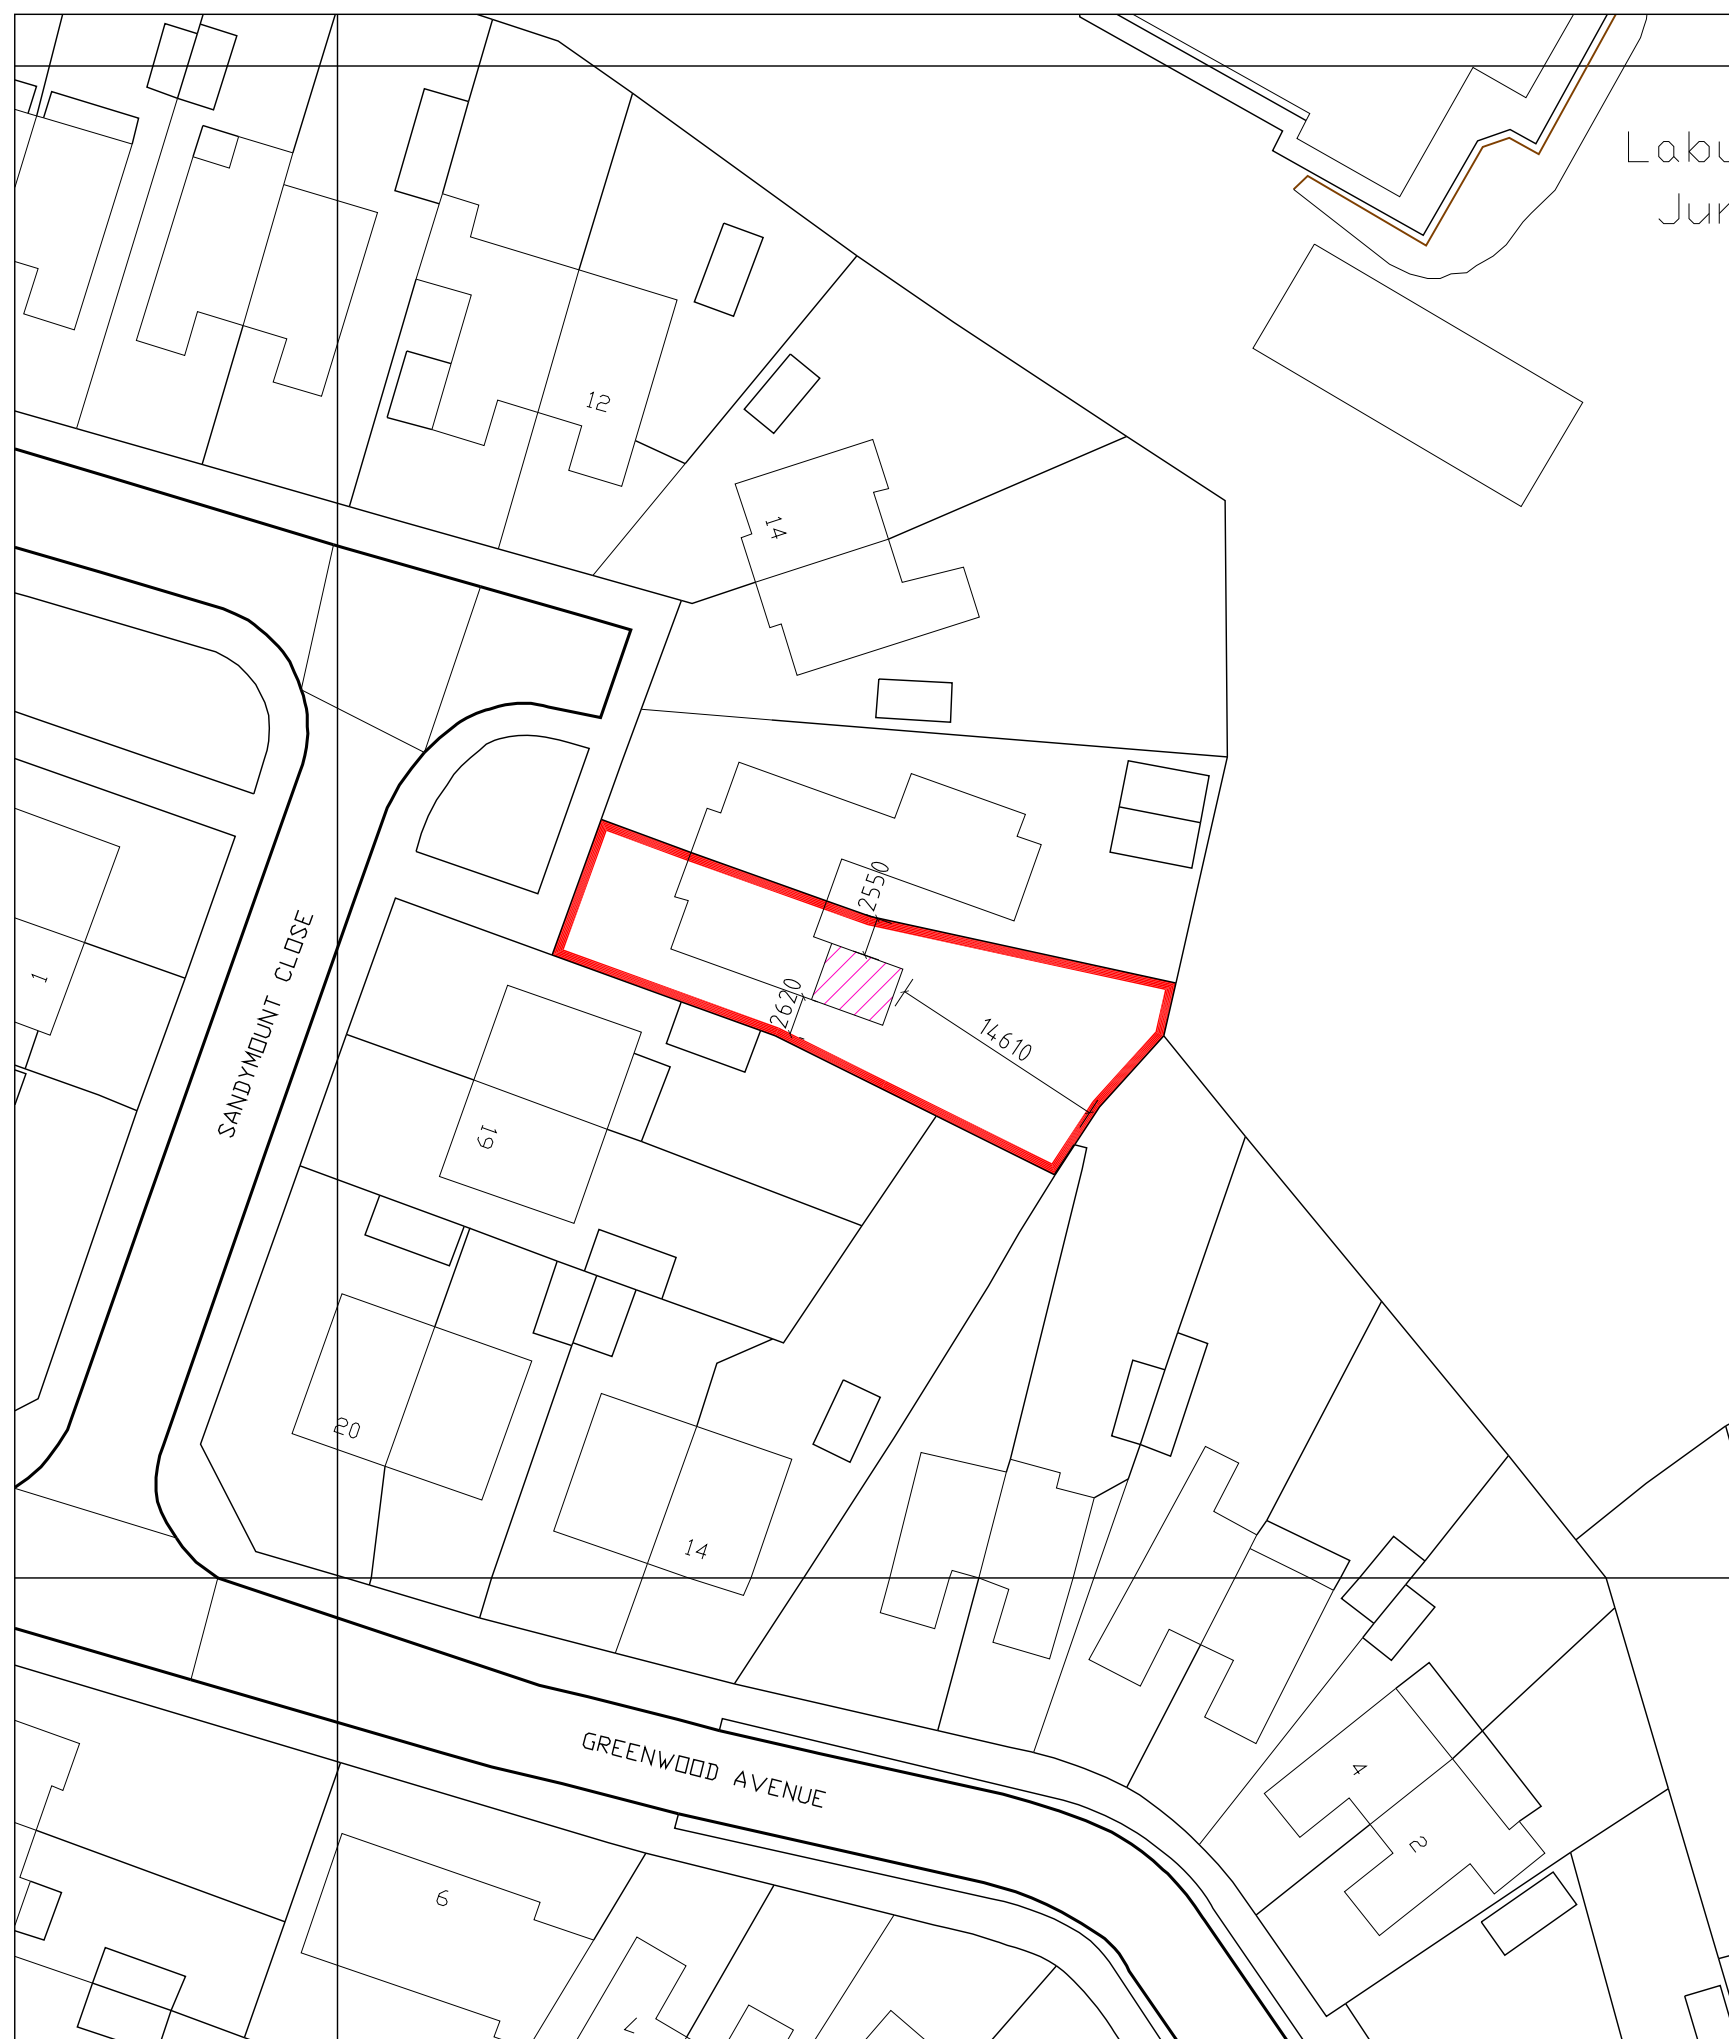
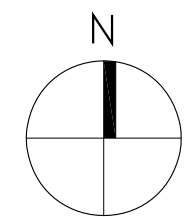


 

PROPOSED SITE PLAN - SCALE 1:500

LEGEND:

- AREA OF THE SITE
- AREA OF THE PROPOSED EXTENSION

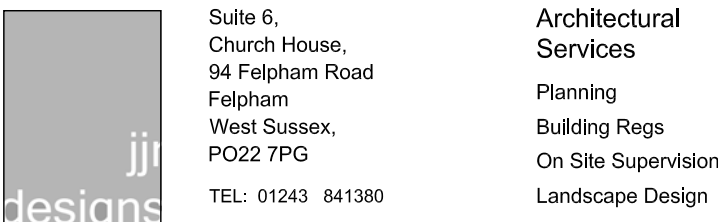

e-mail: info@jjrdesigns.com

Client: MR & MRS CLARKSON

Project:
17 SANDYMOUNT CLOSE
BOGNOR REGIS, PO22 9EL

Drawing Title:
PROPOSED PLANS AND ELEVATIONS

Issue status:

Outline proposals	☐	Production information	☐	Scheme design	☐
Tender drawing	☐	Detail design	☐	Contract drawing	☐

Scale: 1:50	Drawn: J. Bruma	Checked: R. Stefanski	Approved:	Date: 20.06.2018
Job No: 1348		Drawing No: 102		Revision: