

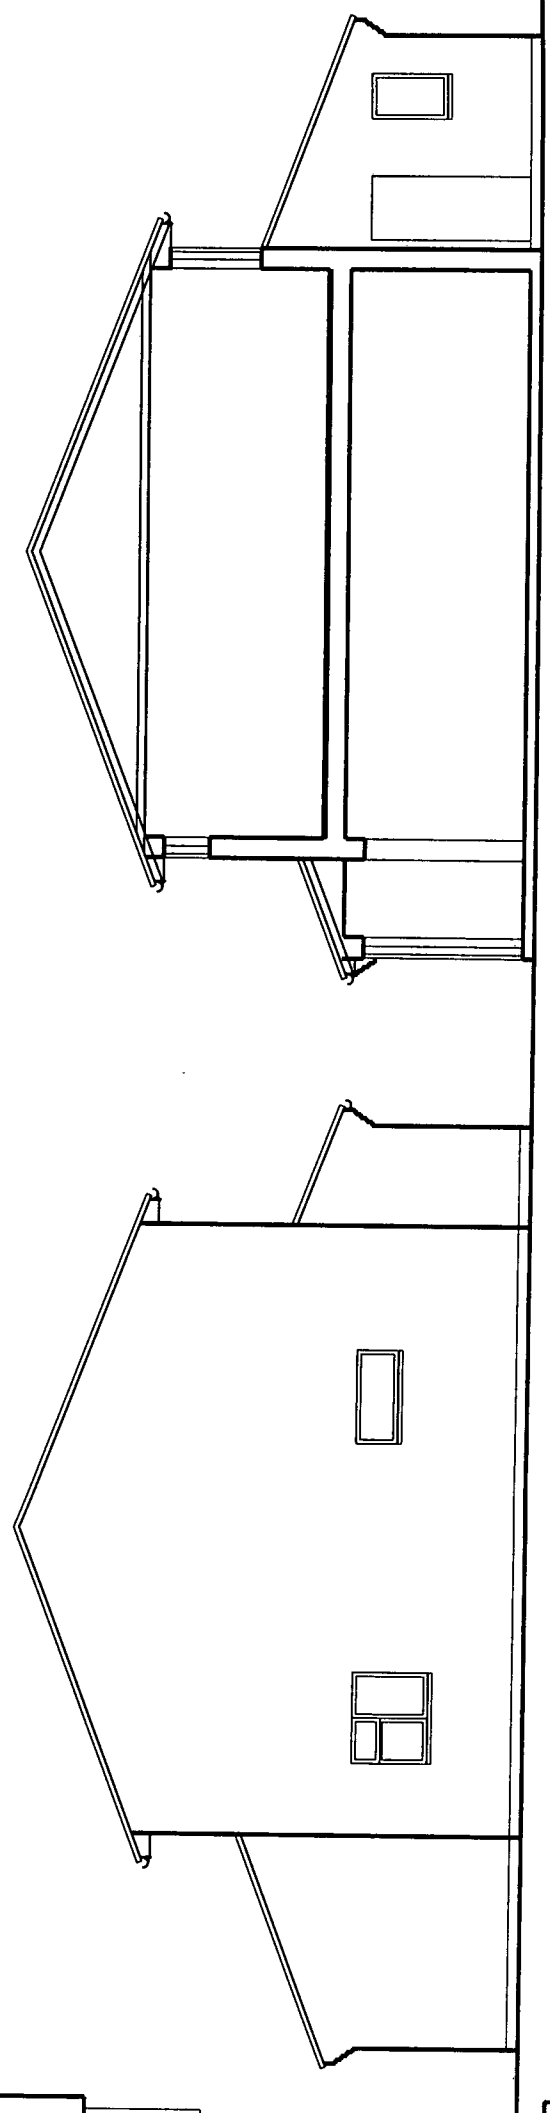
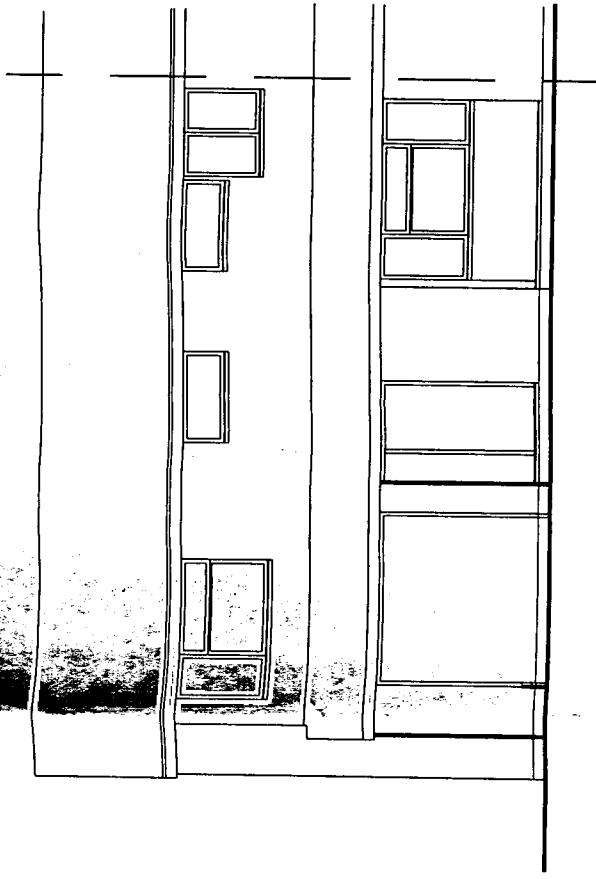
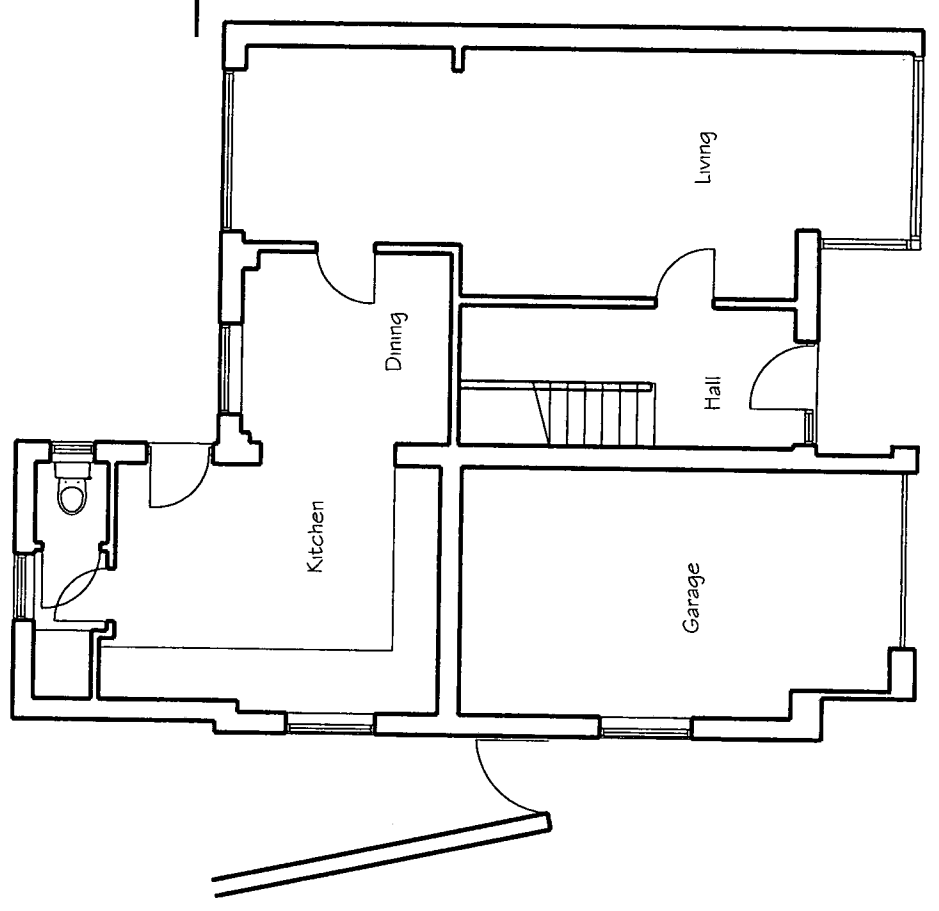


NOTES:


Dimensions to be checked on site before commencing work.
Any discrepancies shall be reported to the architect immediately.
Do not scale from these drawings except for planning purposes.
Use figured dimensions only.
Where applicable this drawing is to be read in conjunction with other consultants' drawings.
This drawing is the copyright of hda projects Ltd.

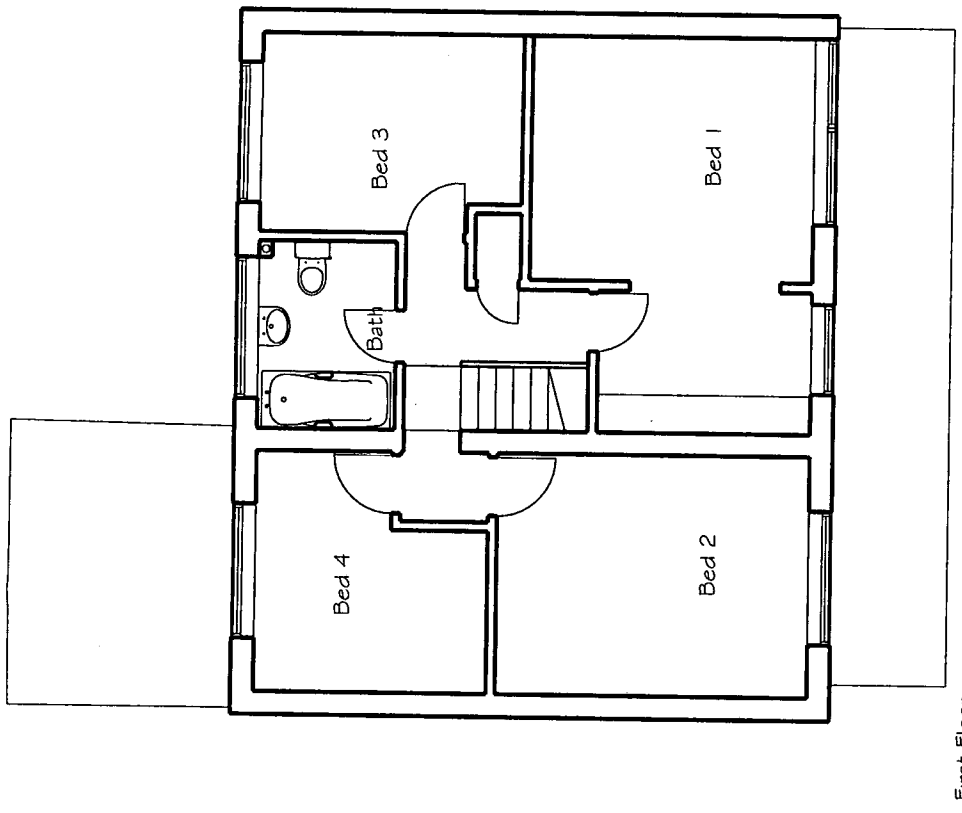

Sectional East Elevation

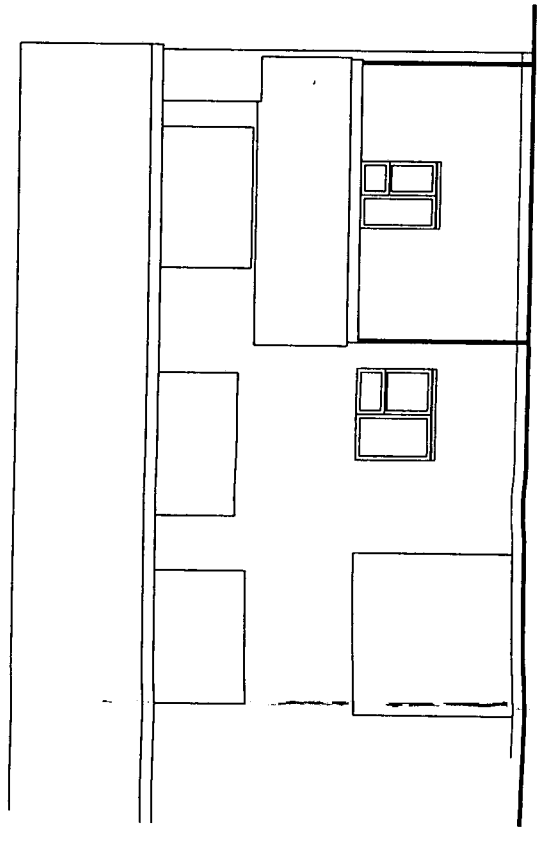

Rev	Date	Amendment
-----	------	-----------

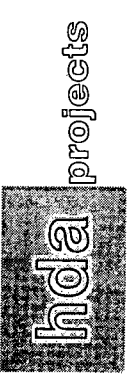

6 The Old Flour Mill - Queen Street, Emsworth -
Hampshire - PO10 7BT -
Tel: +44 (0) 1243 373555 Mob: 07867978618
e-mail: hda.projects@talktalk.net

For
Mr & Mrs R Twine

Project
**1 Stanford Close
Bognor Regis
PO22 8AD**

Title
**Plans and Elevations
As Existing**

Date	Drawn	Scale	Checked
April 2008	wrm	1 : 100	
Job Number	Prefix	Drawing Number	Revision
08006		02	