



NOTES:


Dimensions to be checked on site before commencing work.
Any discrepancies shall be reported to the architect immediately.
Do not scale from these drawings except for planning purposes.
Use figured dimensions only.
Where applicable this drawing is to be read in conjunction with other consultants' drawings.
This drawing is the copyright of hda projects ltd.

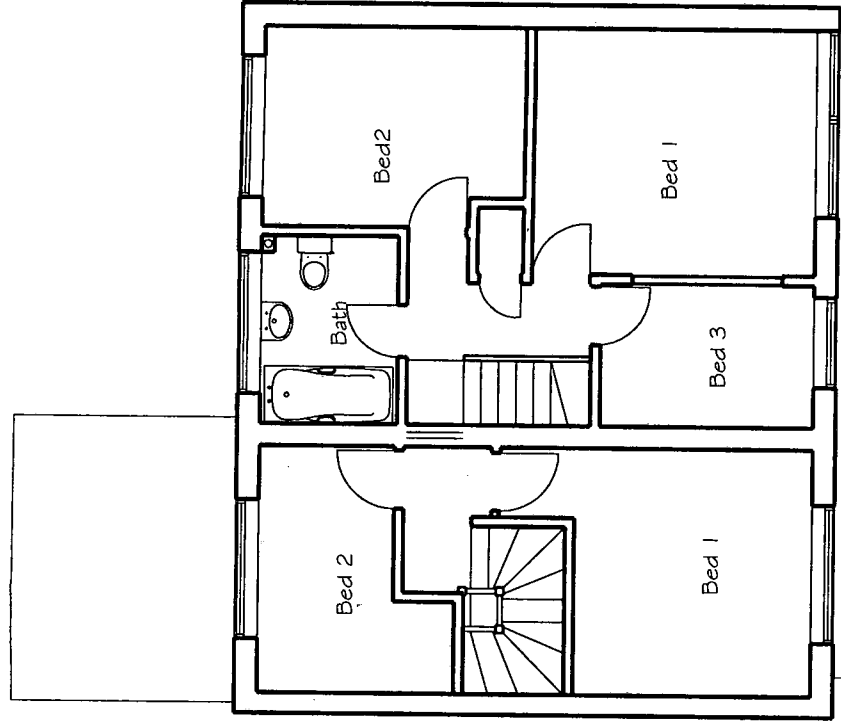


First Floor

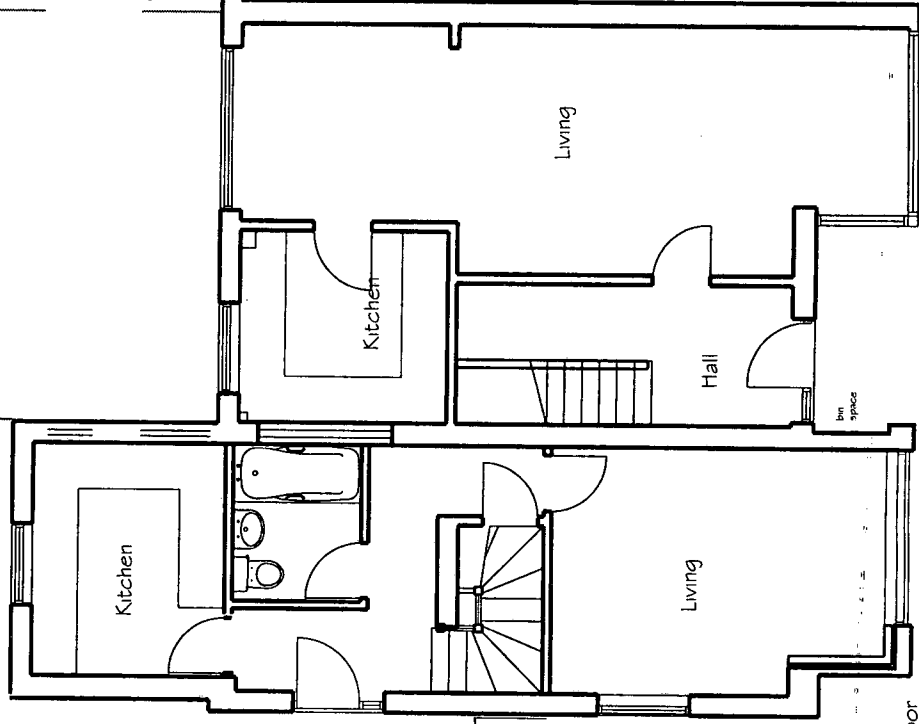

Ground Floor

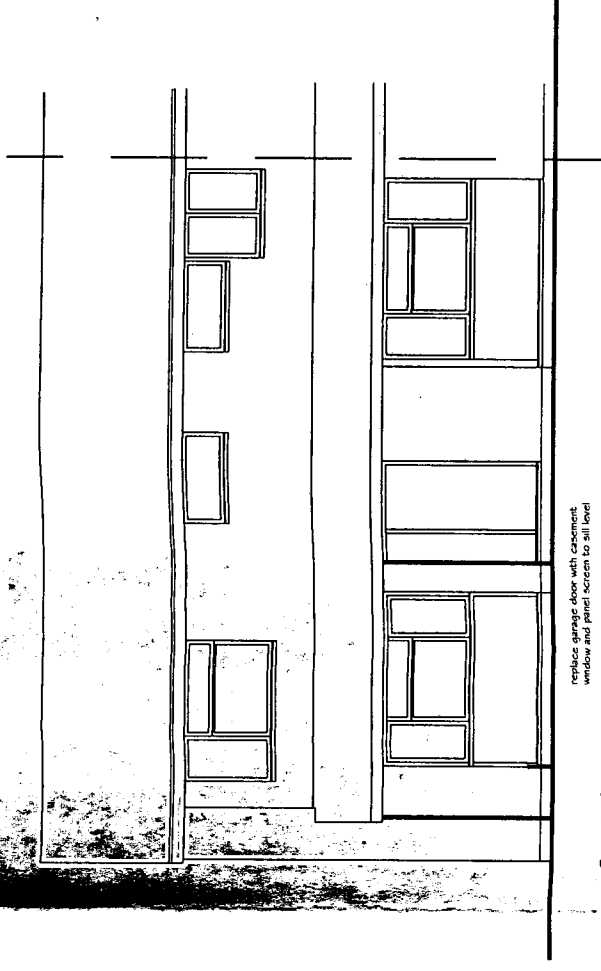


South Elevation

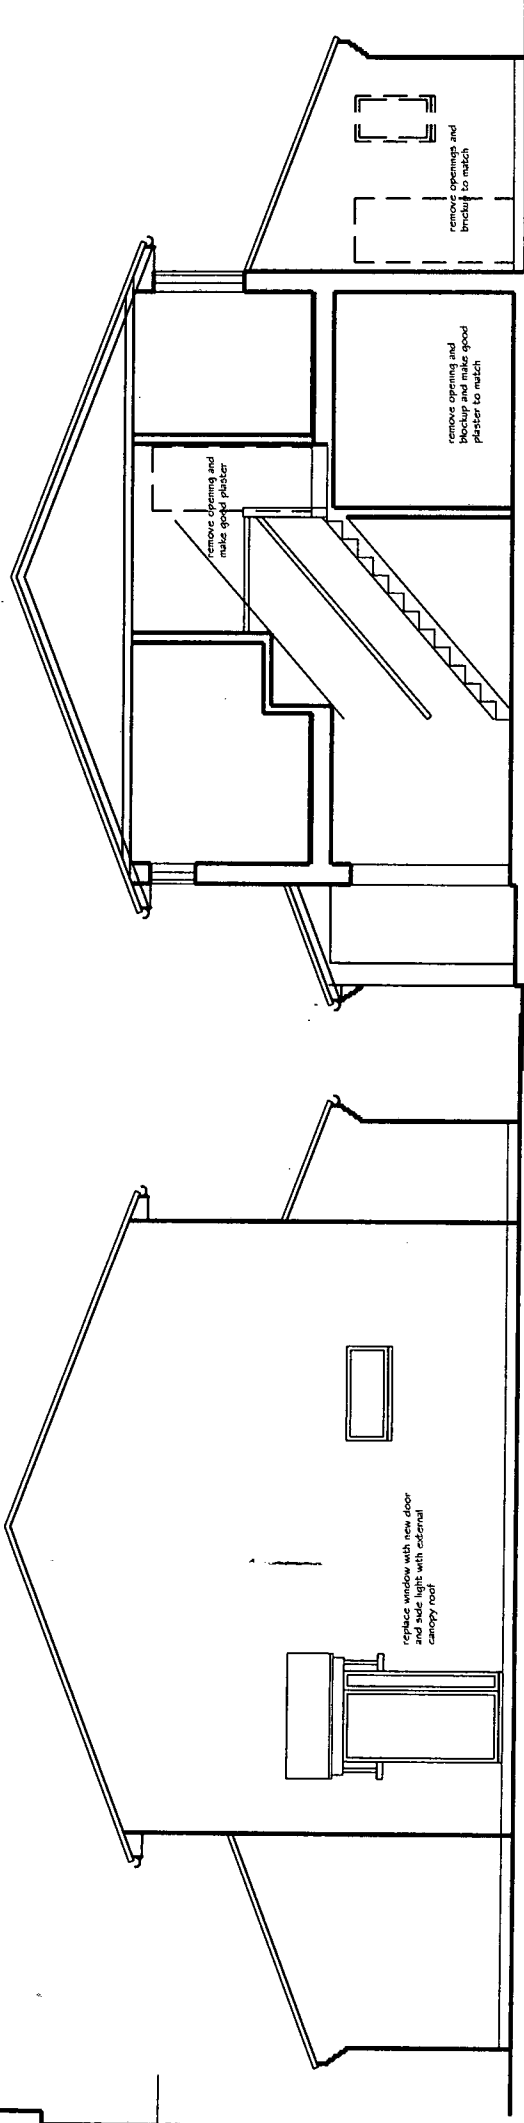


West Elevation

Sectional East Elevation

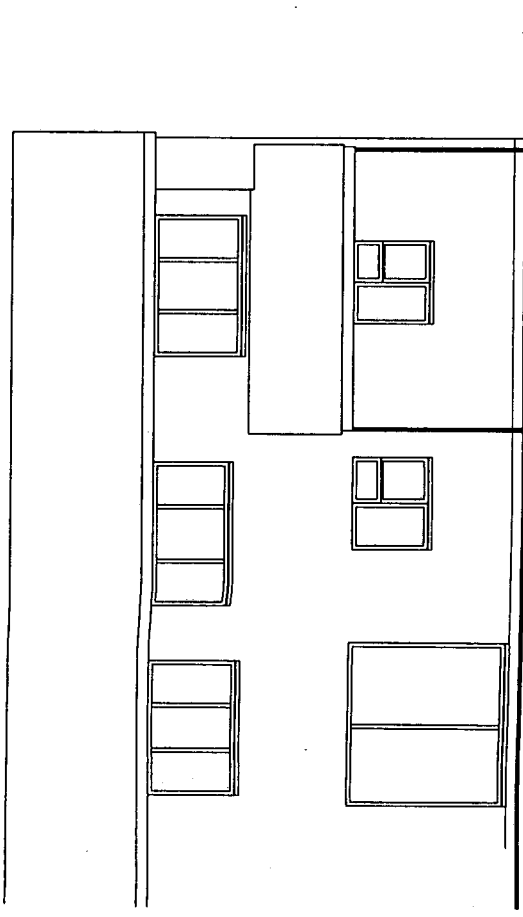

North Elevation

Rev	Date	Amendment
-----	------	-----------

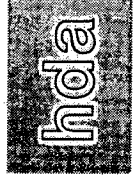

6 The Old Flour Mill - Queen Street - Emsworth - Hampshire - PO10 7BT.

Tel: +44 (0) 1243 373855 Mob 07667978618
e-mail: hda.projects@talktalk.net

For
Mr & Mrs R Twine

Project
1 Stanford Close
Bognor Regis
PO22 8AD

Title
Plans and Elevations
As Proposed

Date	Drawn	Scale	Checked
April 2008	wrm	1 : 100	
Job Number	Prefix	Drawing Number	Revision
08006		03	