


Check all dimensions on site

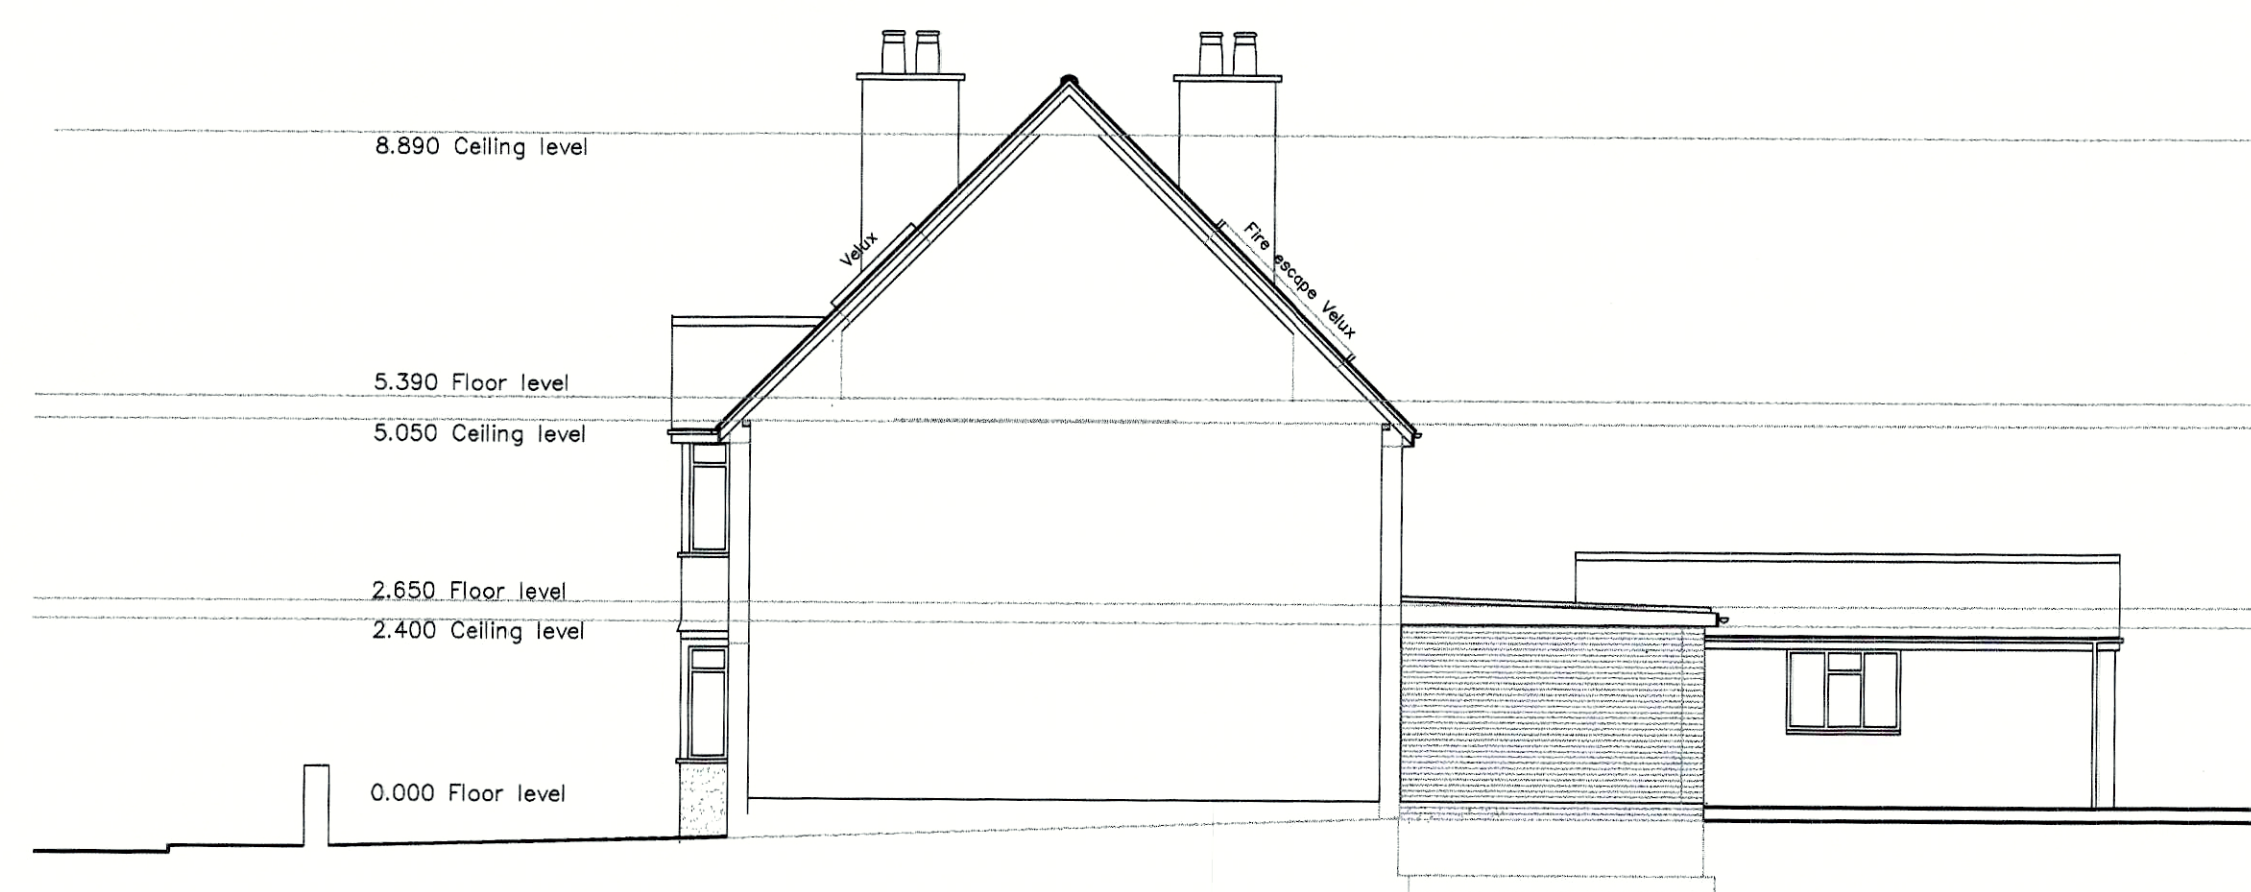


SOUTH-WEST ELEVATION AS PROPOSED




NORTH-WEST ELEVATION AS PROPOSED




NORTH-EAST ELEVATION AS PROPOSED

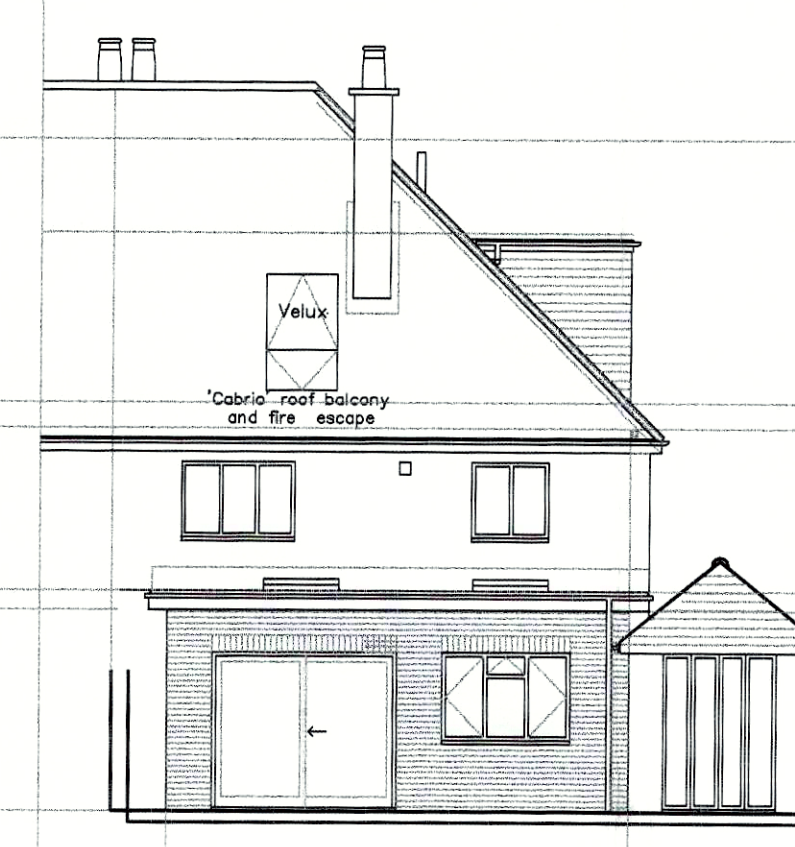


SOUTH-EAST ELEVATION AS PROPOSED

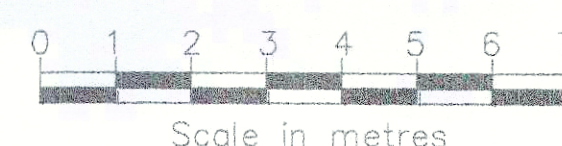


Scale in metres

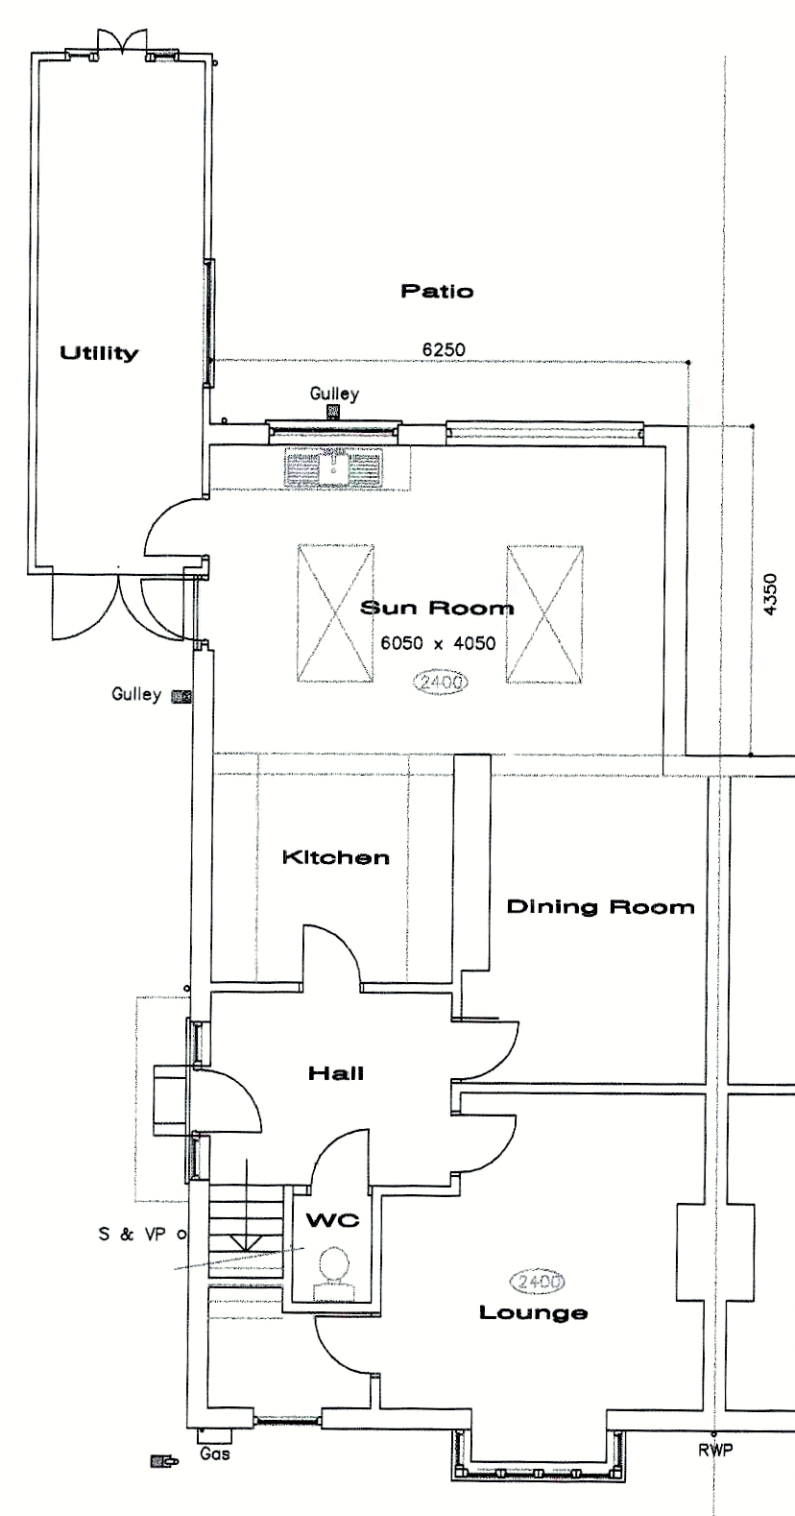


GROUND FLOOR PLAN AS PROPOSED

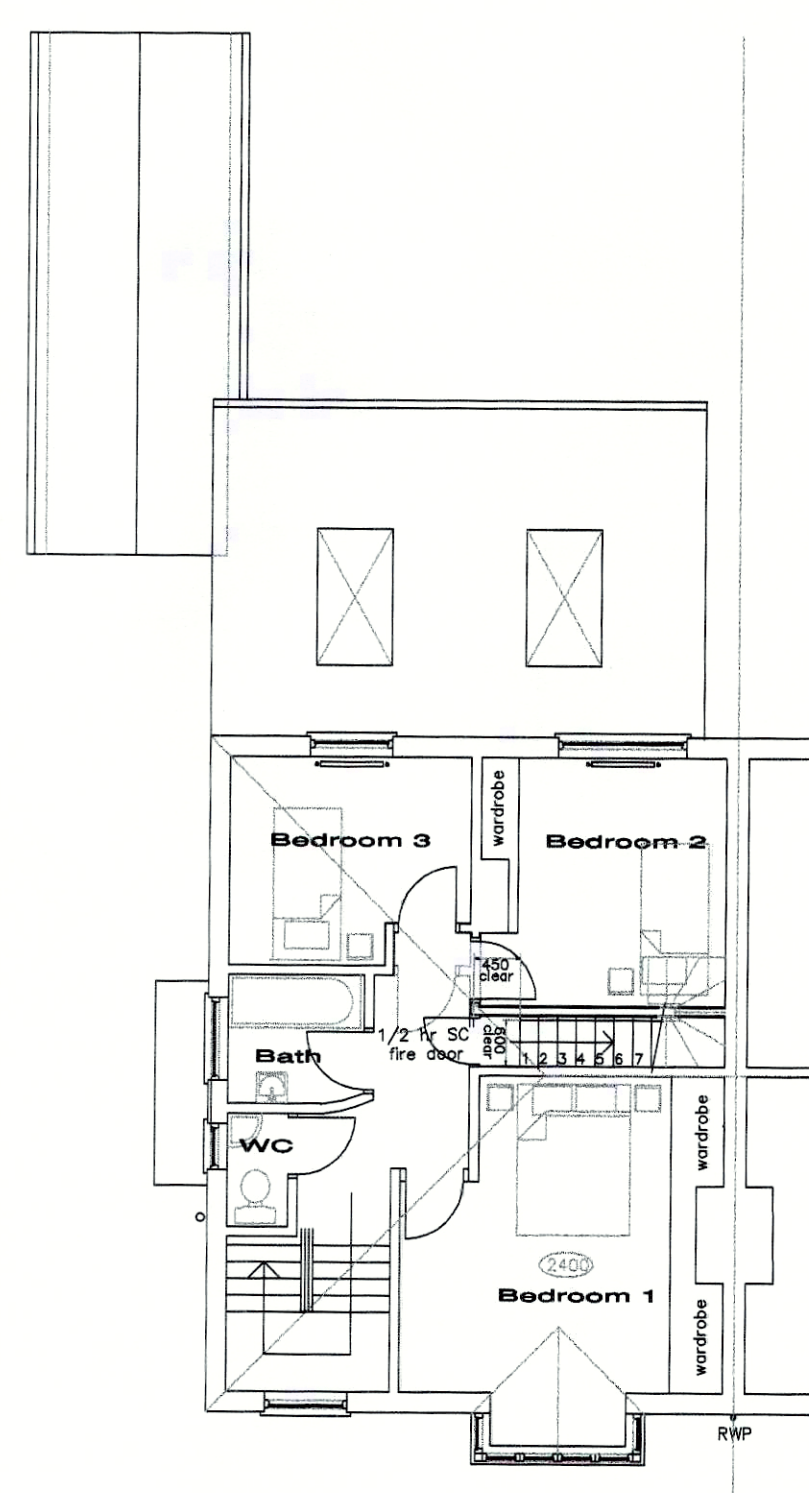

FIRST FLOOR PLAN AS PROPOSED

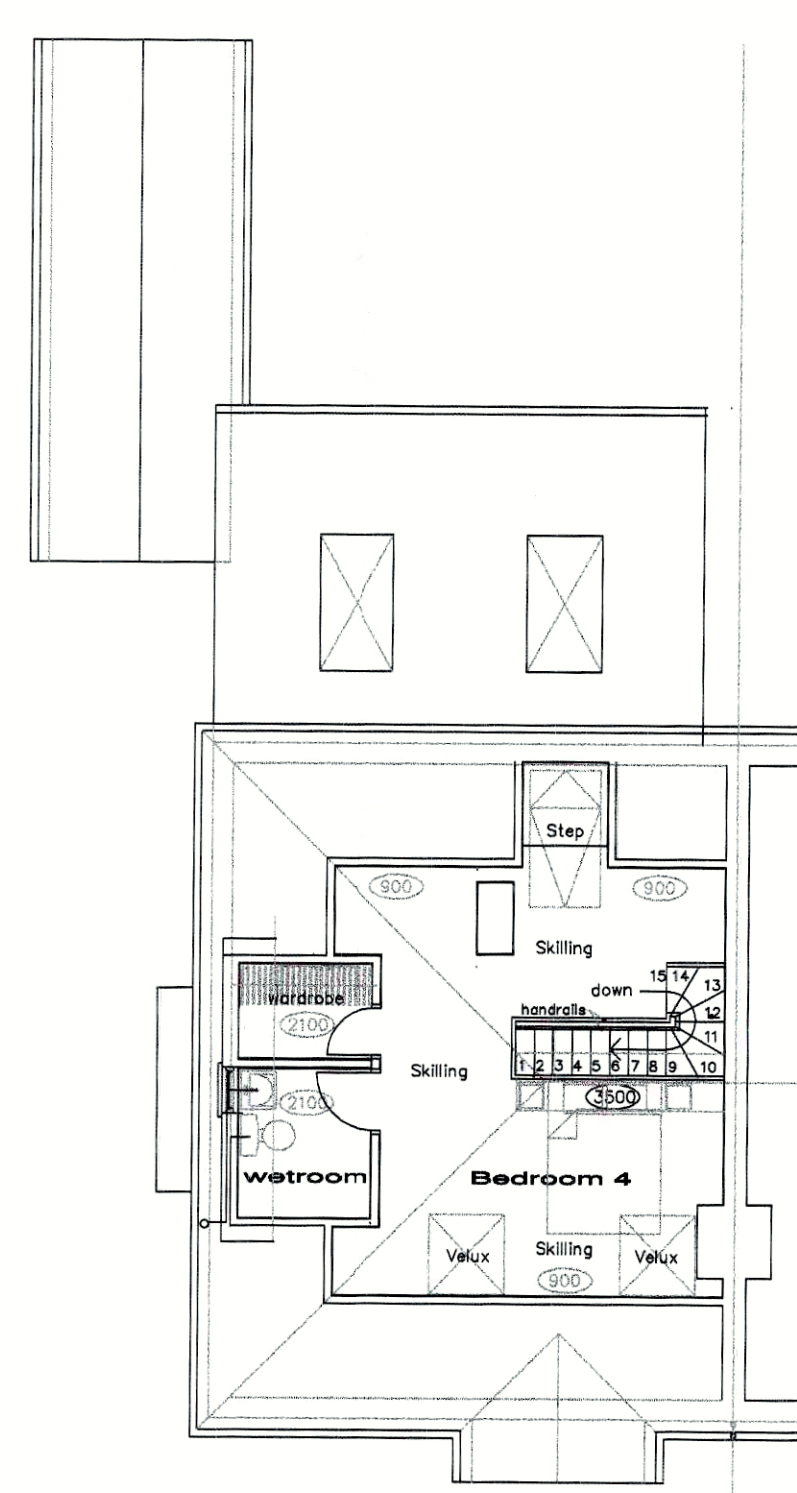

SECOND FLOOR PLAN AS PROPOSED

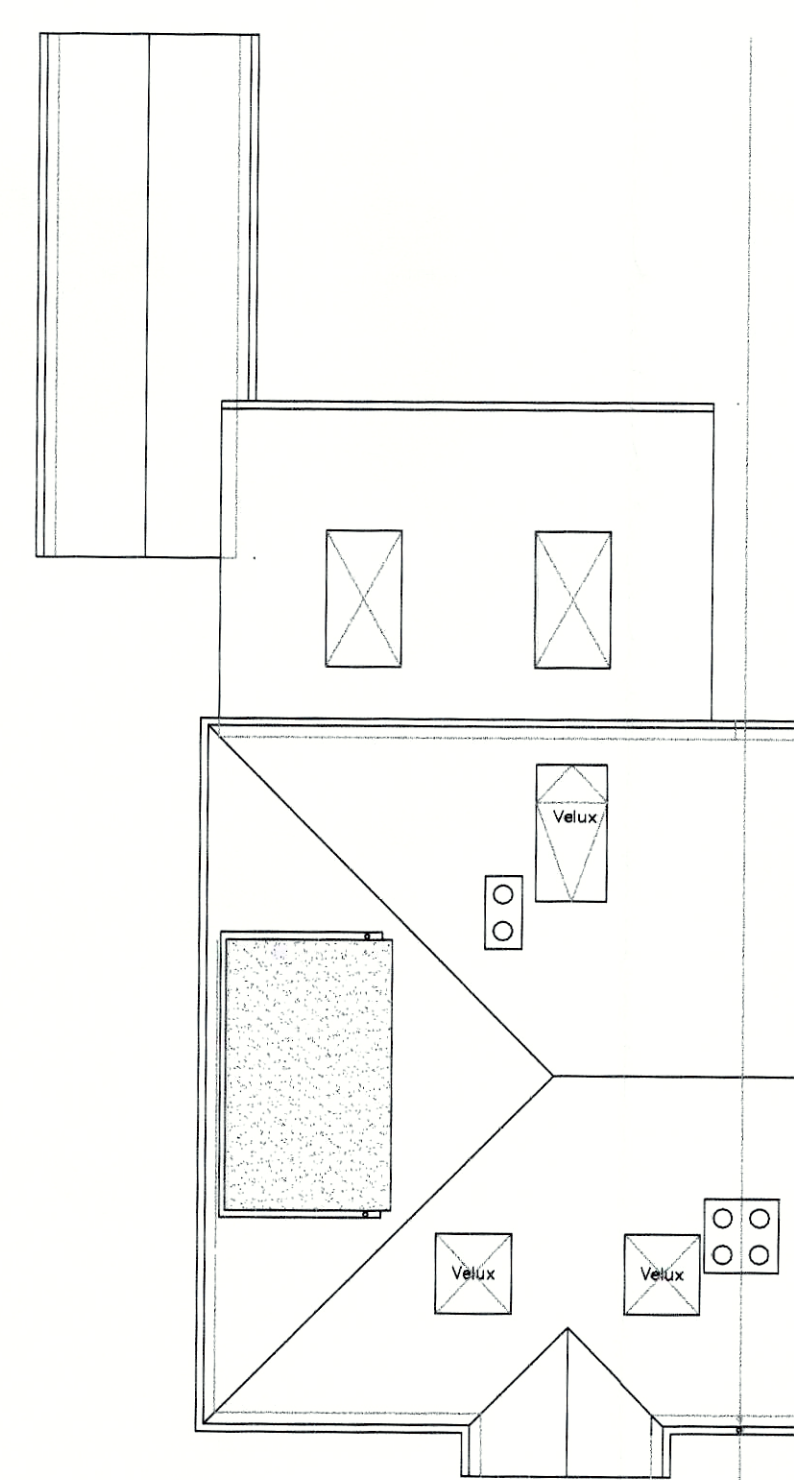

ROOF PLAN AS PROPOSED

Notes

See also drawings numbered:
19.210.1 Survey as existing 1/100
[based on drawings and details supplied by client]
19.210.2 General arrangement 1/100
19.210.3 Proposed floor plan 1/50
19.210.4 Foundations & roof 1/50
19.210.5 Cross section A-A 1/20
19.210.6 Cross section B-B 1/20

EXISTING MATERIALS:
Plain clay roofing tiles to roof over cream rendered walls to dwelling. Clay facing brick chimneys and garage. White self coloured uPVC windows & doors. Black self coloured rainwater goods.

PROPOSED MATERIALS:
All to match existing along with dark brown tile hanging to roof extension.

GROSS FLOOR AREAS:
Existing 160.82 sqM
Proposed 209.13 sqM
SqM increase of 30%

Rev	Description	Date
B	Second floor layout revised	05/19
A	Staircase repositioned	05/19
Rev	Description	Date

AMENDMENT RECORD
Project
PROPOSED ALTERATIONS TO
37 HILLSBORO ROAD
BOGNOR REGIS
WEST SUSSEX
PO21 2DX

Client
MR & MRS D FEWINGS

*Established in
Petersfield for
Fifty Years*

ANTHONY HUTCHINGS, ARIBA, FRSA
Chartered Architect Tel: 01730 263275

Drawn A HUTCHINGS Date MAY 2019 Scales 1:100

Drawing No 19.210.2B

19.210.2B

BR183/19/141
12/6