


Check all dimensions on site



SOUTH ELEVATION AS EXISTING

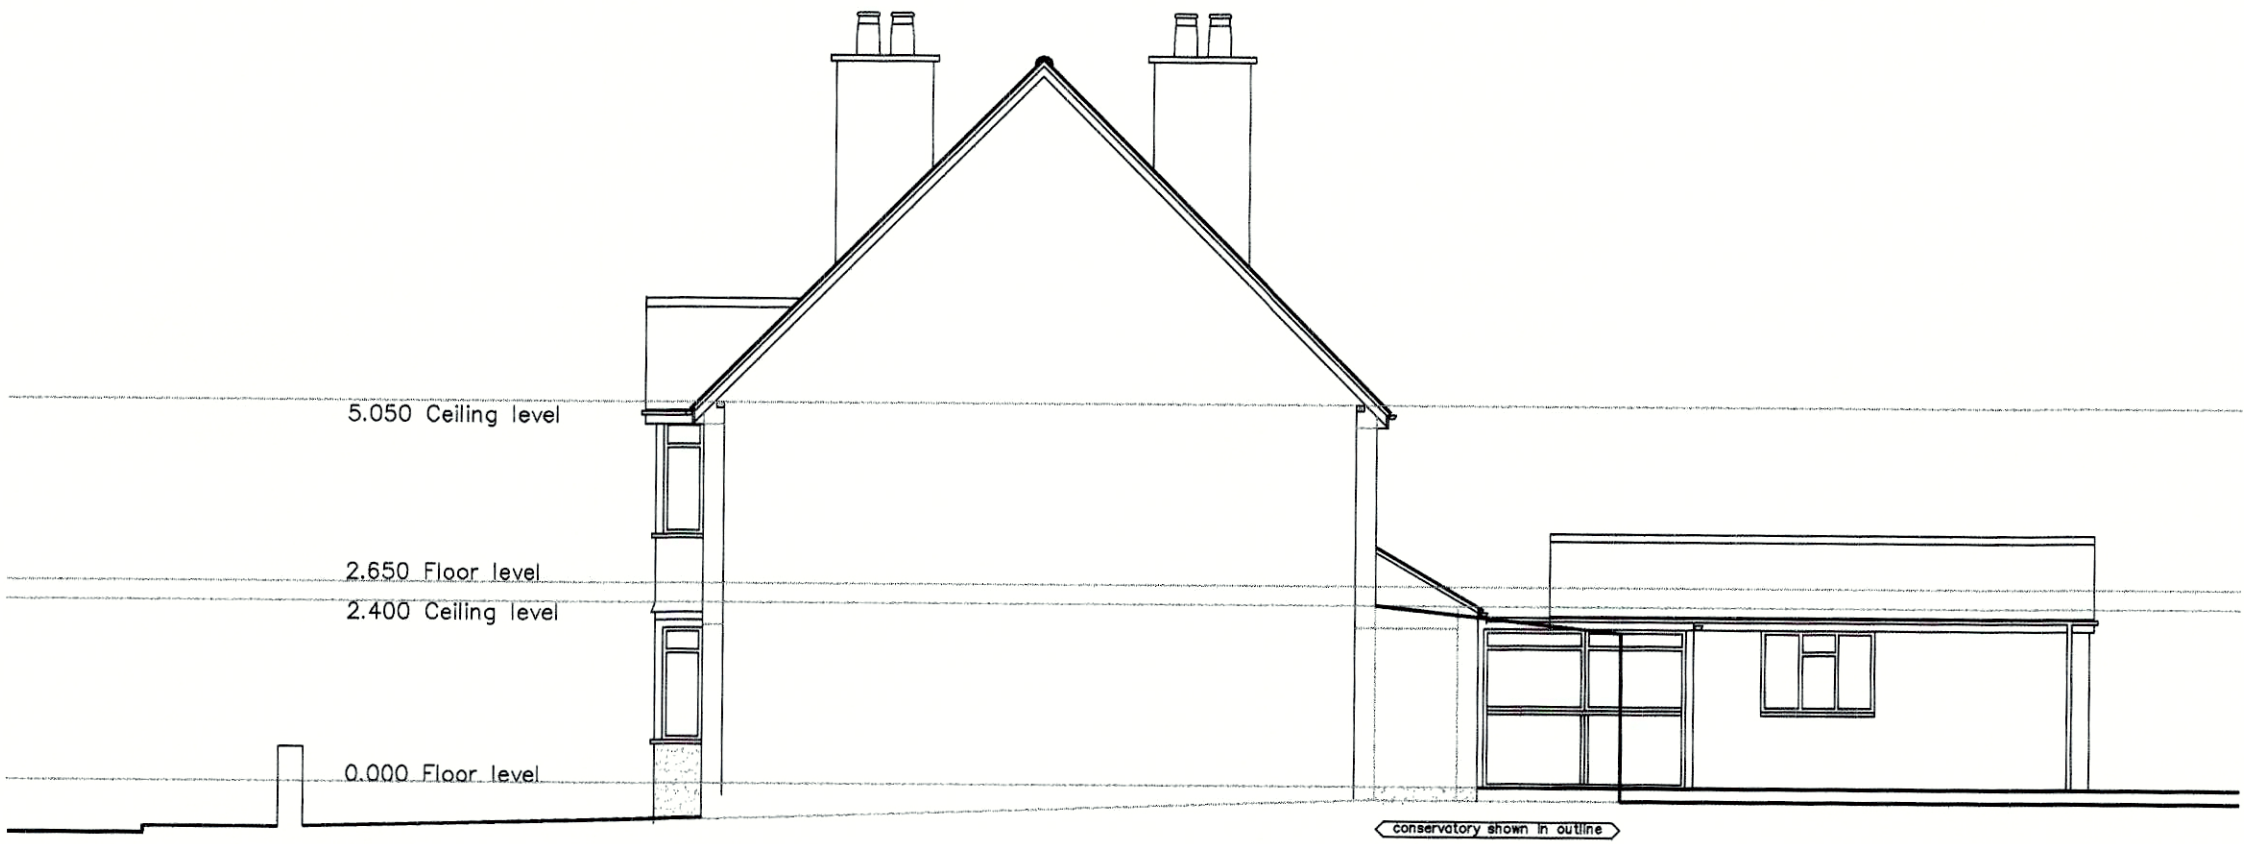



WEST ELEVATION AS EXISTING




NORTH ELEVATION AS EXISTING




EAST ELEVATION AS EXISTING

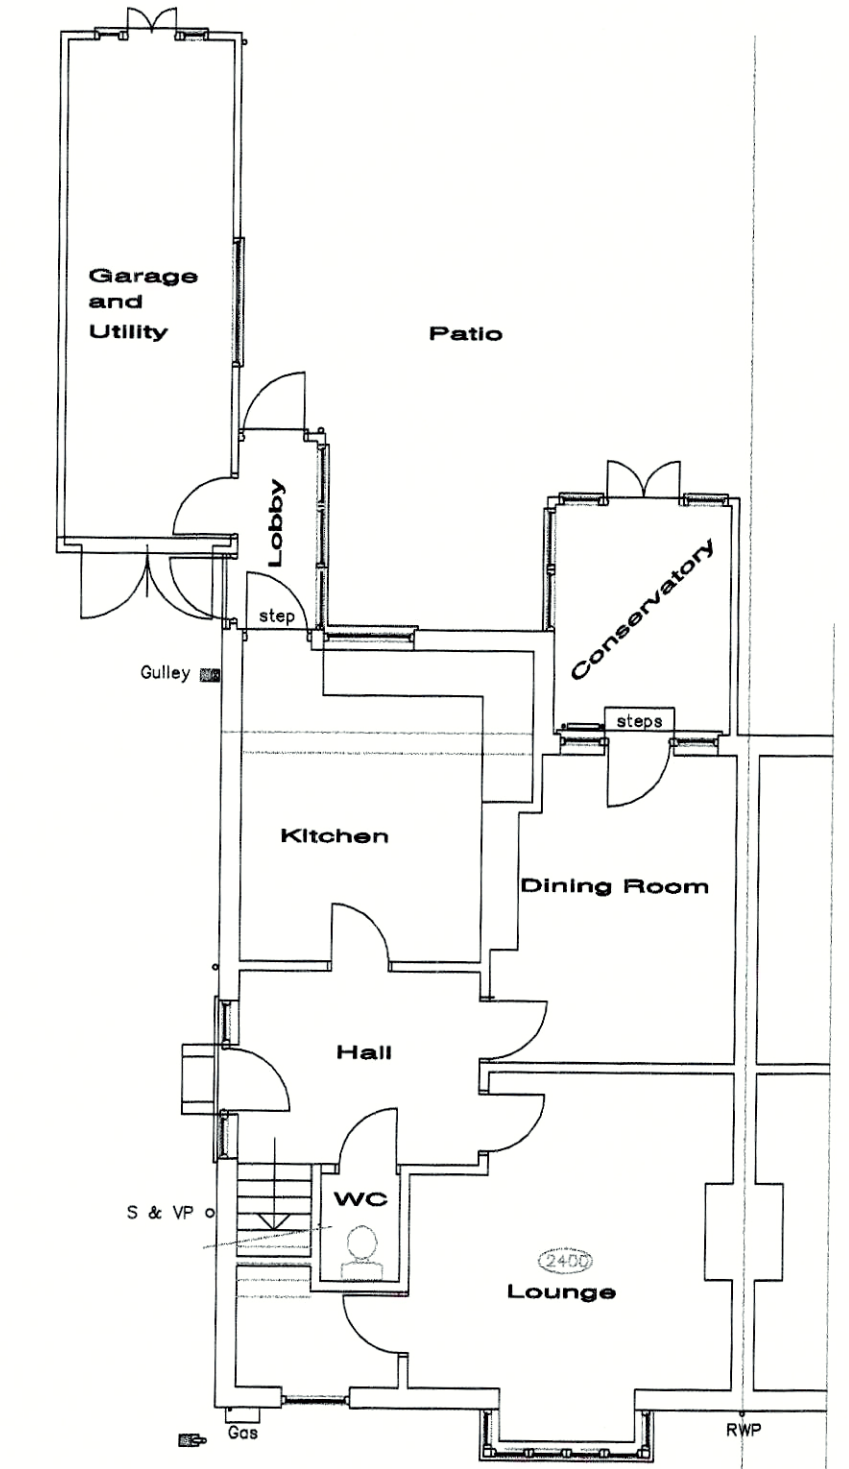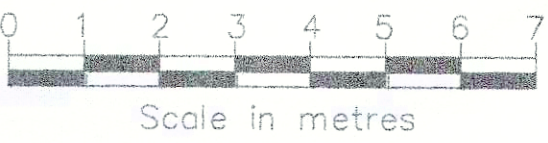


GROUND FLOOR PLAN AS EXISTING

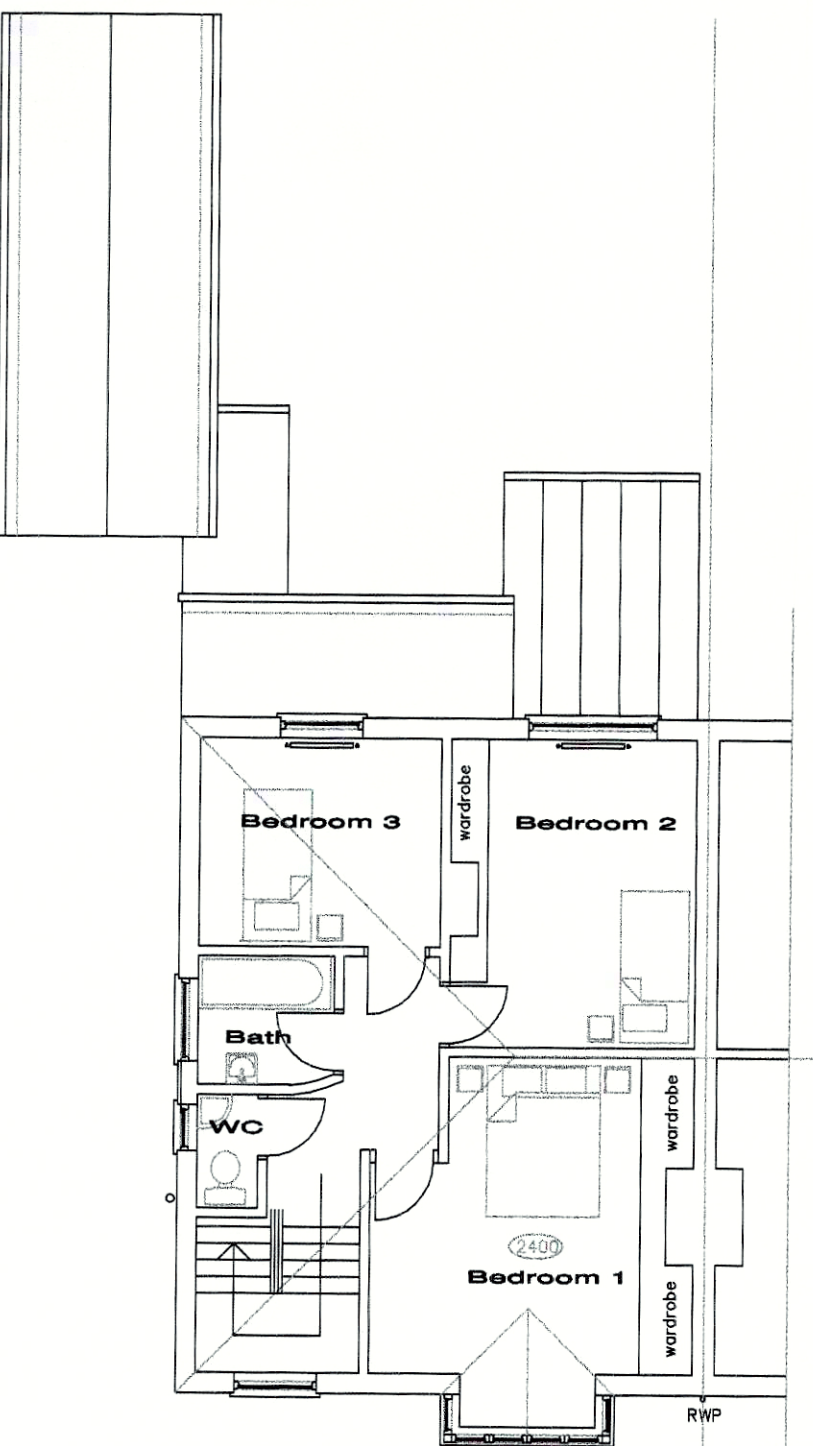

FIRST FLOOR PLAN AS EXISTING

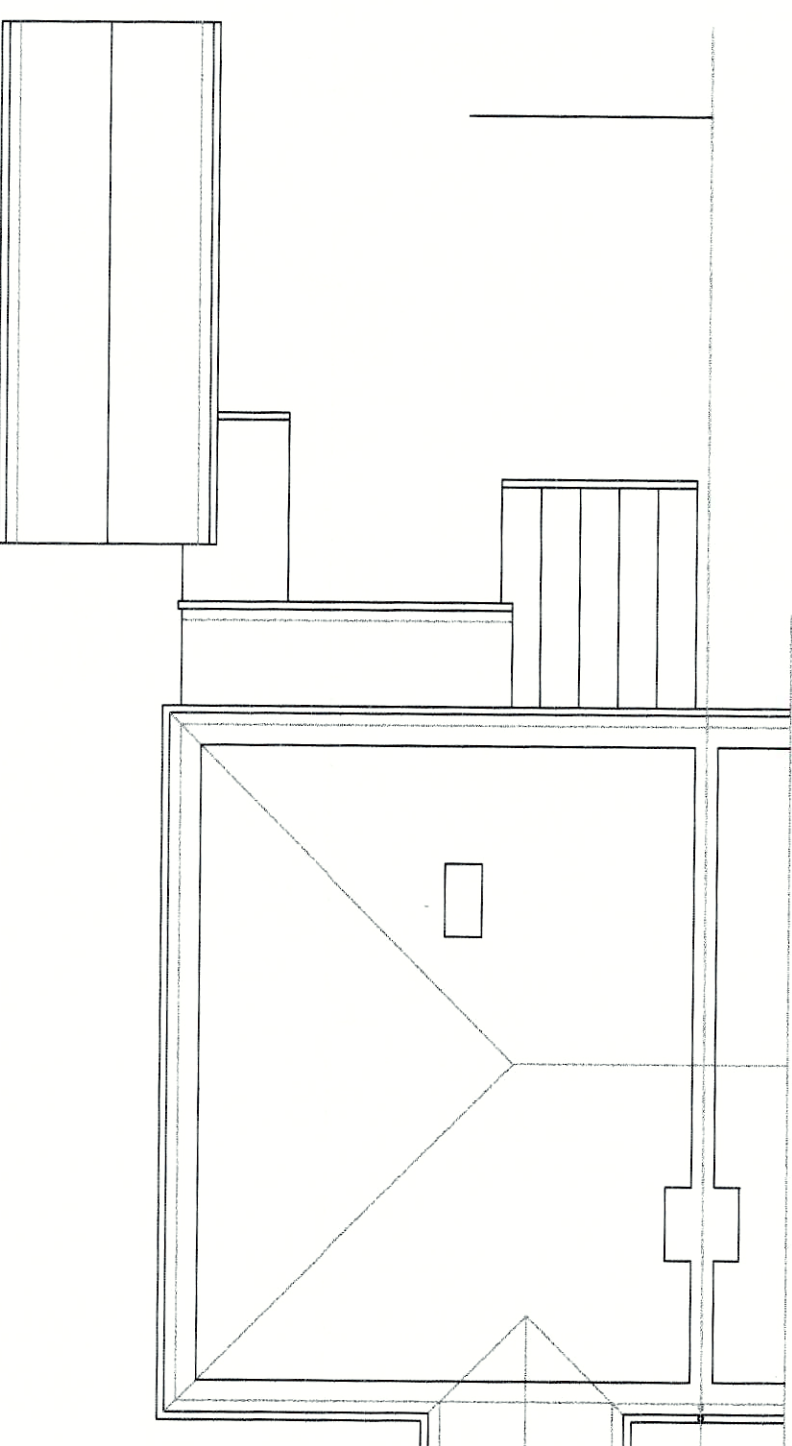

ROOF VOID AS EXISTING

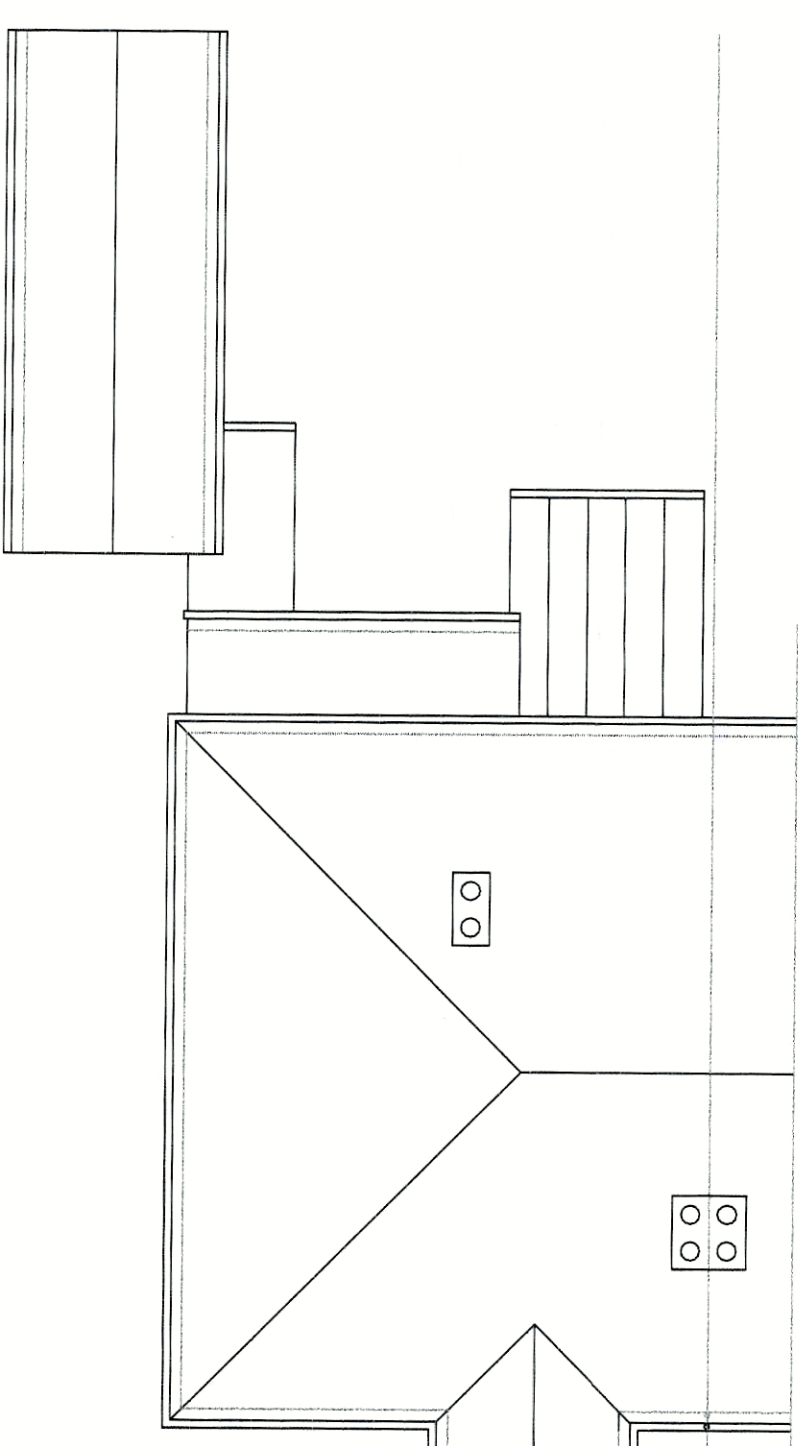

ROOF PLAN AS EXISTING

Notes

- See also drawings numbered:
- 19.210.1 Survey as existing 1/100
[based on drawings and details supplied by client]
 - 19.210.2 General arrangement 1/100
 - 19.210.3 Proposed floor plan 1/50
 - 19.210.4 Foundations & roof 1/50
 - 19.210.5 Cross section A-A 1/20
 - 19.210.6 Cross section B-B 1/20

MATERIALS:
Plain clay roofing tiles to roof over cream rendered walls to dwelling. Clay facing brick chimneys and garage.
White self coloured uPVC windows & doors.
Black self coloured rainwater goods.

Rev	Description	Date
AMENDMENT RECORD		

Project
AS EXISTING APRIL 2019
37 HILLSBORO ROAD
BOGNOR REGIS
WEST SUSSEX
PO21 2DX

Client
MR & MRS D FEWINGS

*Established in
Petersfield for
Fifty Years*

ANTHONY HUTCHINGS, ARIBA, FRSA
Chartered Architect Tel: 01730 263275

Drawn A HUTCHINGS Date APRIL 2019 Scales 1:100

Drawing No 19.210.1

19.210.1