


EXISTING ARCHITECTS' ELEVATIONS

1:100

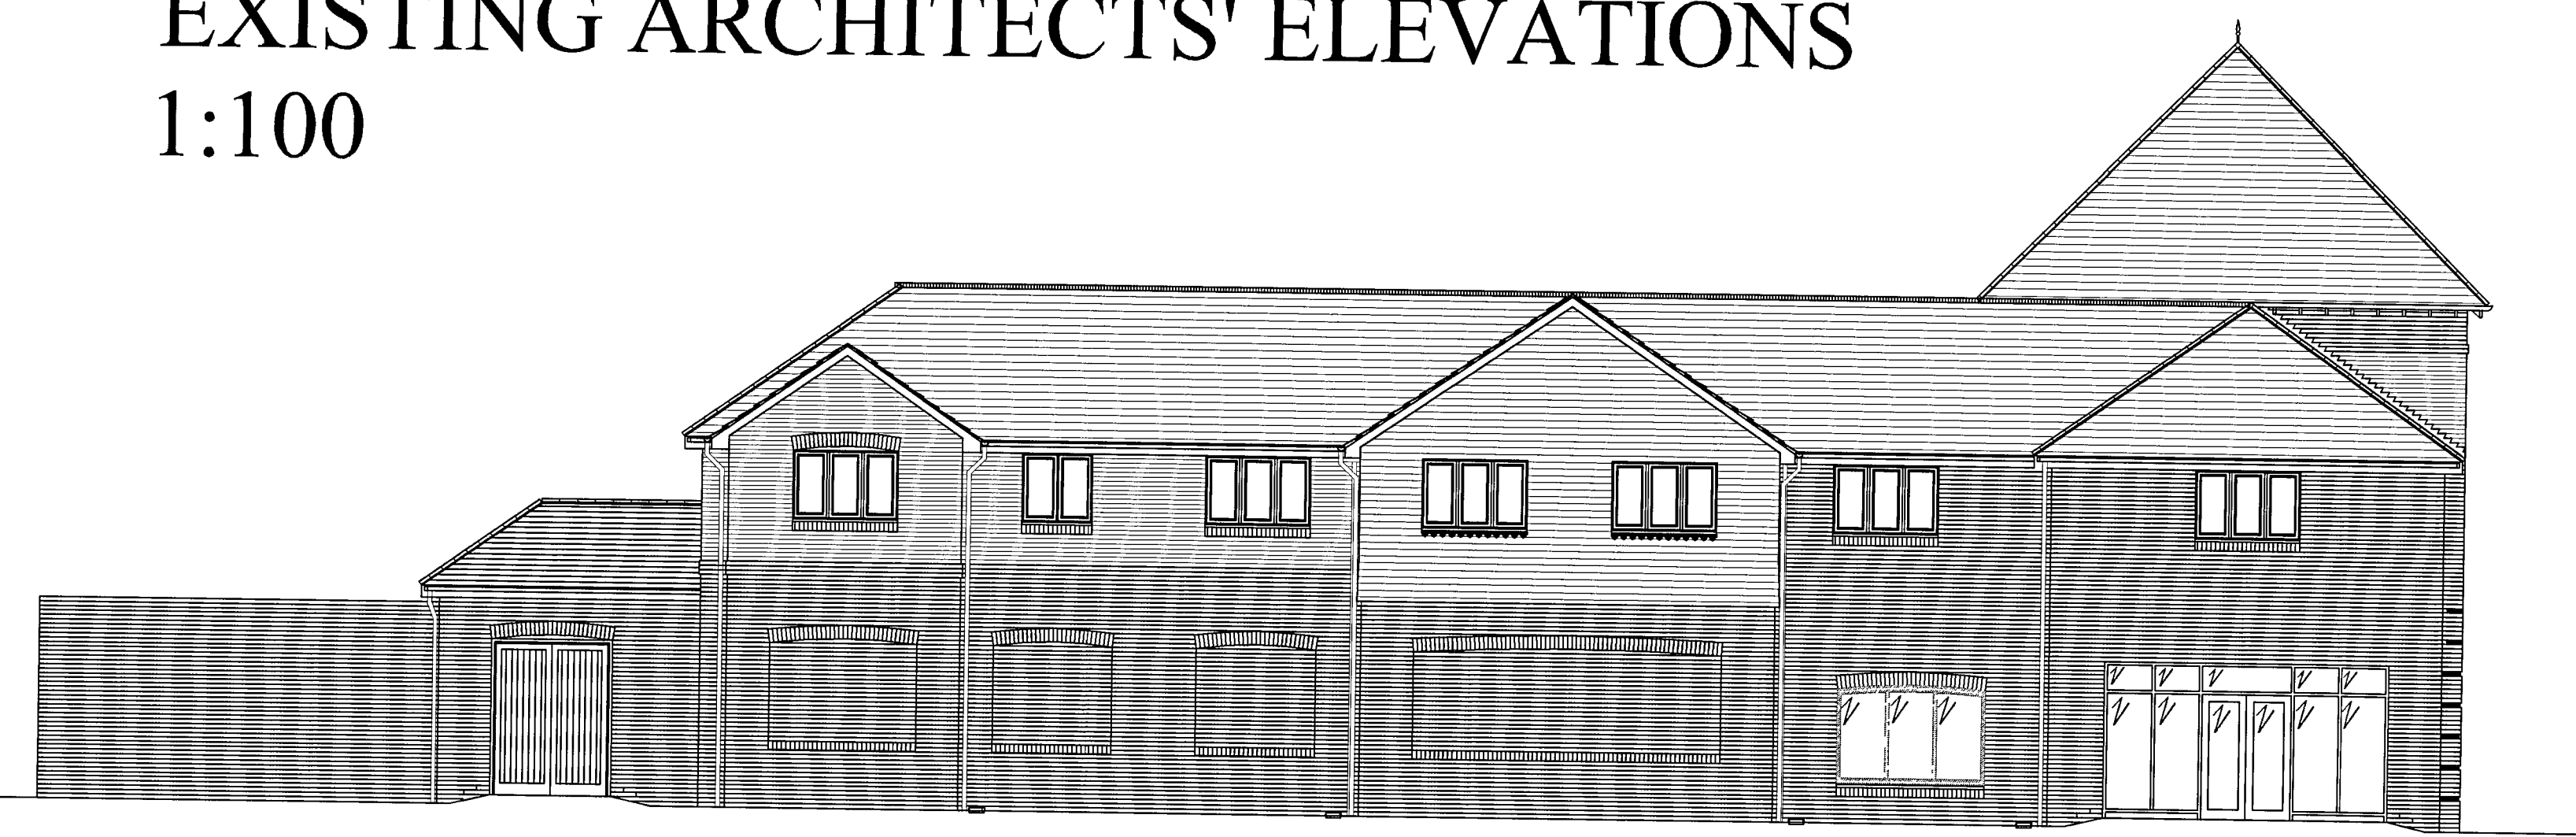


FRONT ELEVATION



SIDE ELEVATION

PROPOSED ELEVATIONS 1:100

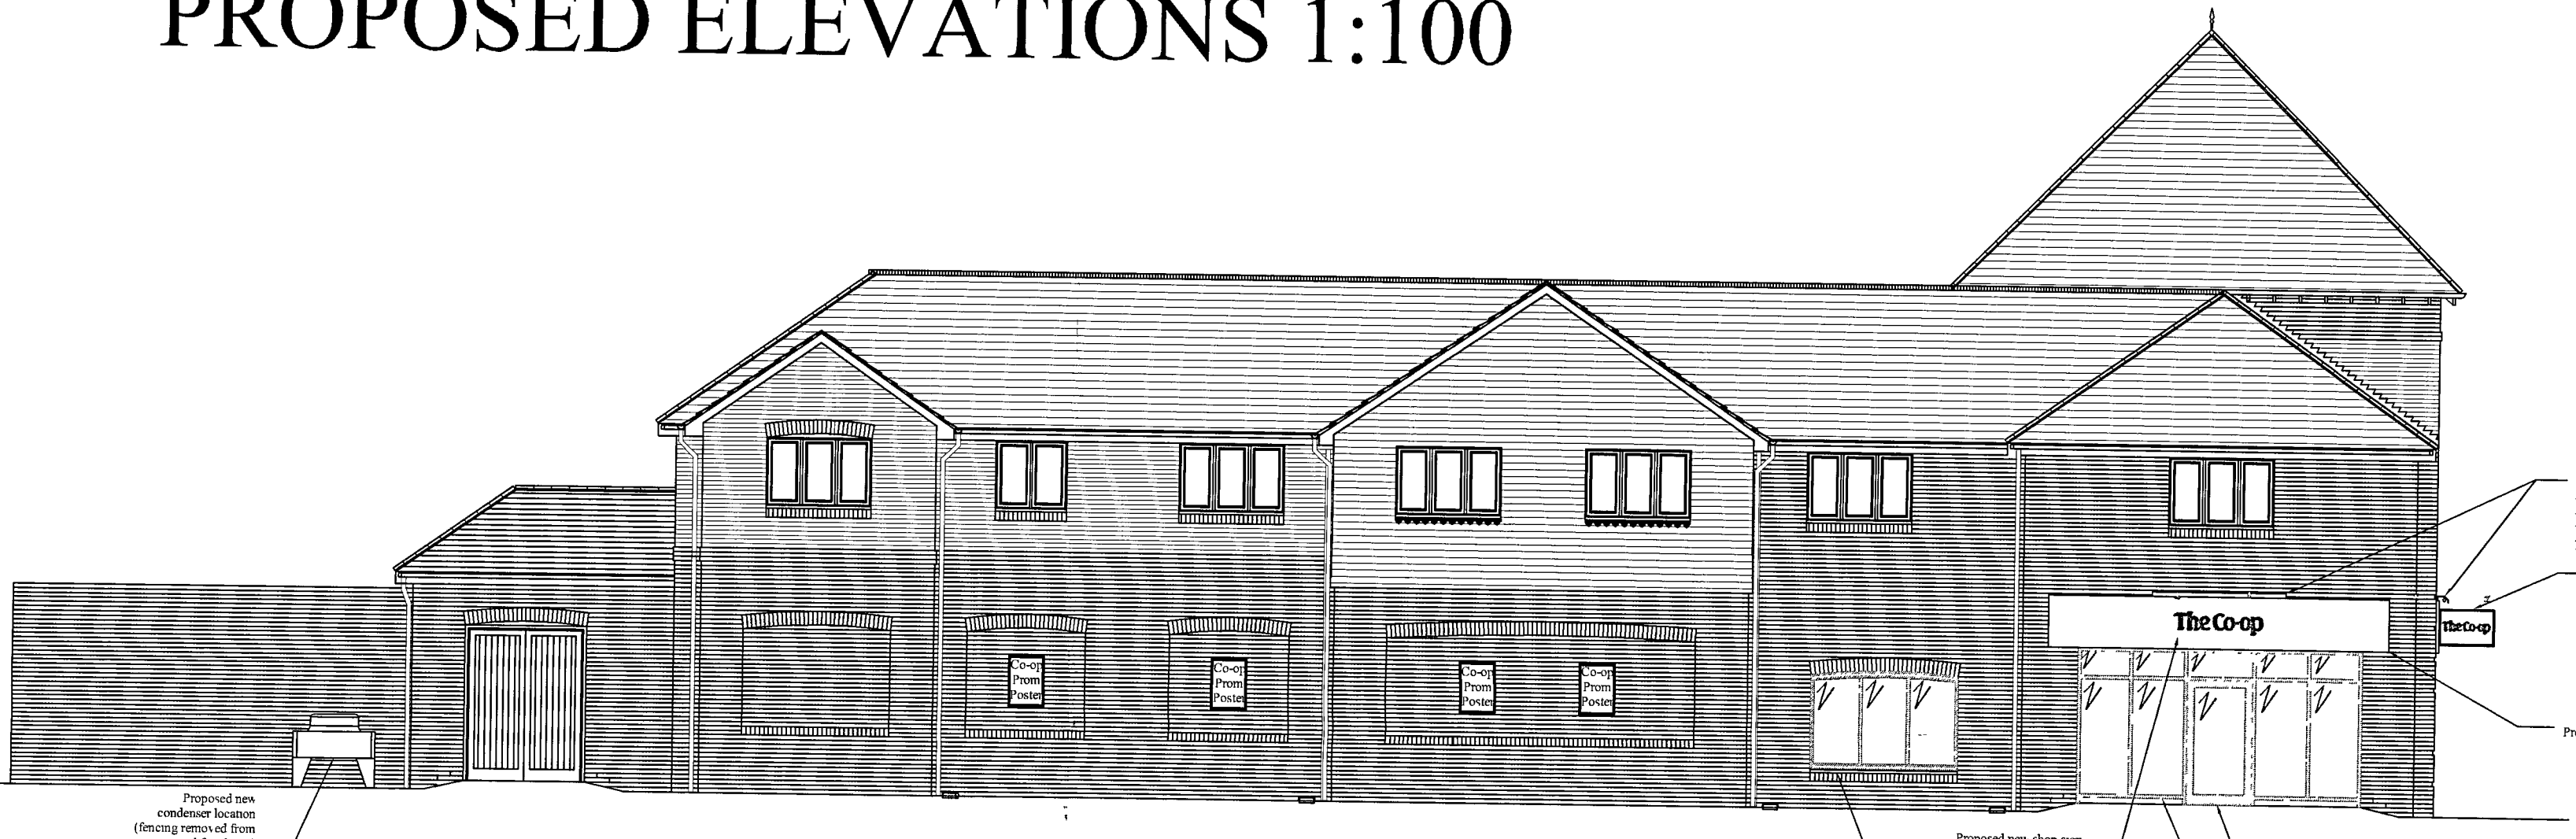

FRONT ELEVATION



SIDE ELEVATION

SIGNAGE


DETAILS 1:20



Internally illuminated projecting sign (935x610x150mm)
Opal acrylic 5mm panels with translucent vinyl to face Powder coated aluminium casing

EXISTING SIDE


ELEVATION 1:100

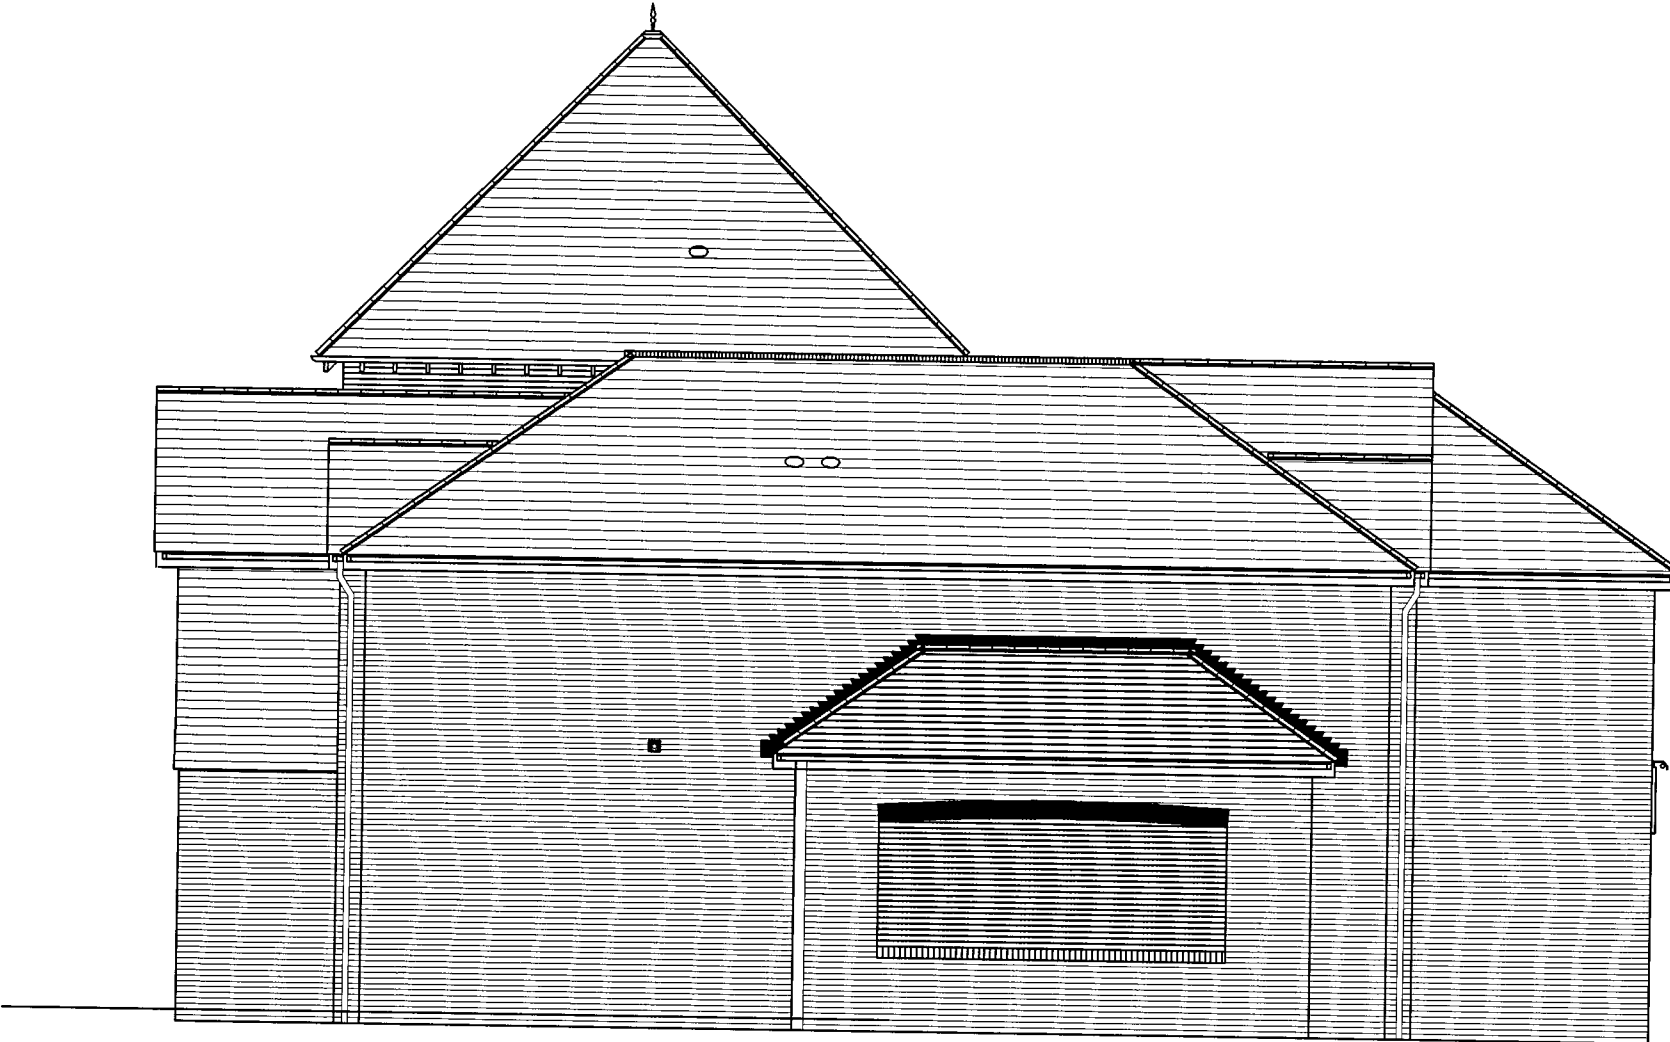

SIDE ELEVATION


PROPOSED SIDE

ELEVATION 1:100

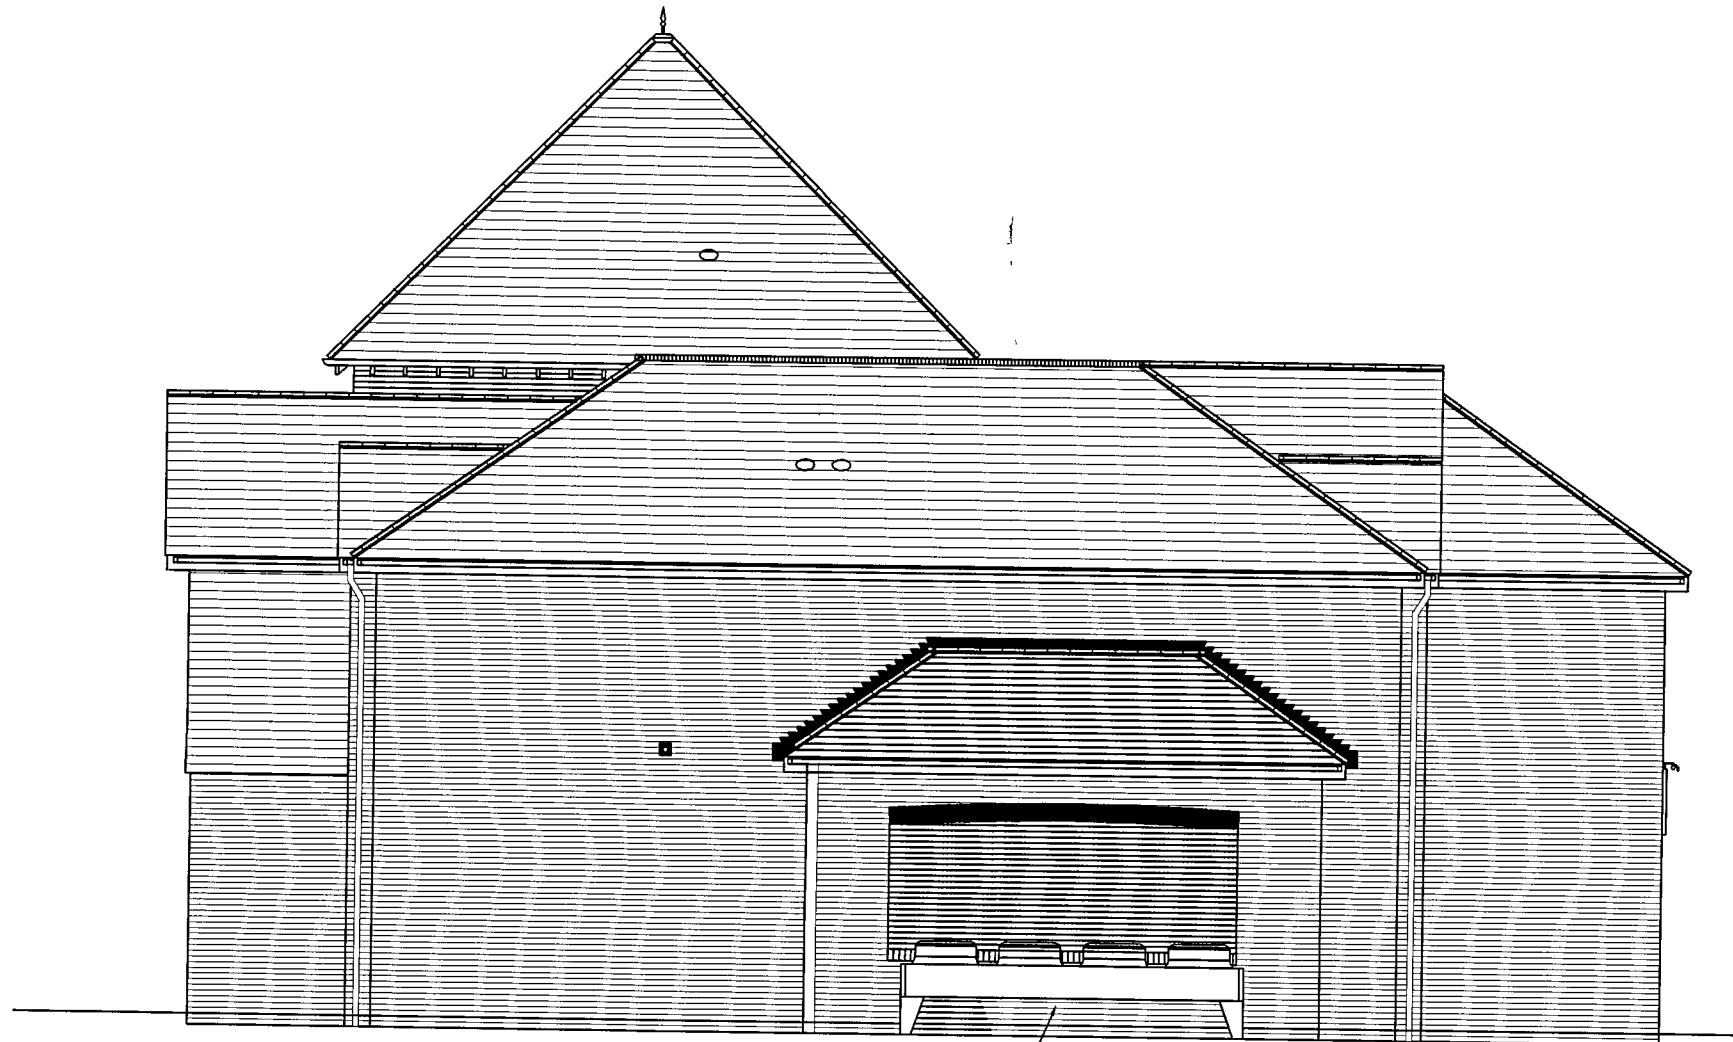


SIDE ELEVATION

SIGNAGE SECTIONS 1:100

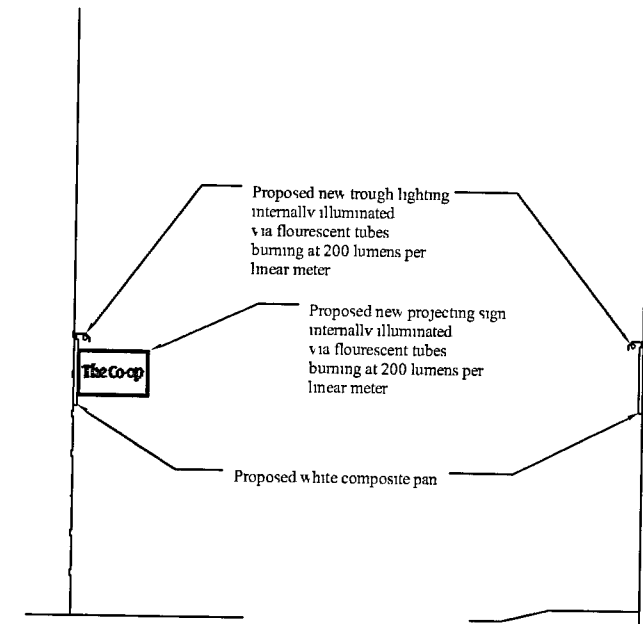

SIGNAGE SECTIONS

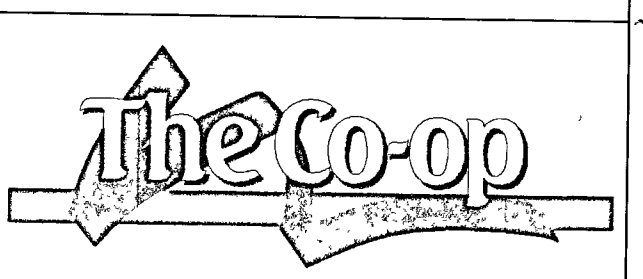

PRINT NAME	SIGN & DATE (APPROVAL)
TED MERDLER	
PHIL PONSONBY	

REV	DESCRIPTION	DATE
-	ELEVATIONS	06/05/08
A	OPTION 2 OF 2	30/05/08

STORE ADDRESS
Co-op - New Hawthorn Road
152-156 Hawthorn Road
Bognor Regis
West Sussex
PO21 2UR

DRAWING NO	COOP- New Hawthorn Rd-Elev	REV	A
DRAWN BY	DJC	SCALE	As noted
SALES AREA	2999 Sq ft		278 Sq m
RETAIL	1600 Sq ft		149 Sq m
CLUSTER GROUP	LARGE CONVENIENCE		

TOTAL DESIGN
SHOPFITTING SERVICES LTD
Unit 4, City Grove Trading Estate
Woodside Road, Eastleigh, Hampshire, SO50 4ET
Telephone: 023 8062 9296
Fax: 023 8062 9087
E-mail: info@totaldesignshopfitting.com