




BLOCK PLAN SHOWING PROPOSED
SCALE 1:500



AS EXISTING SIDE ELEVATION
SCALE 1:50




FRONT ELEVATION IMAGE

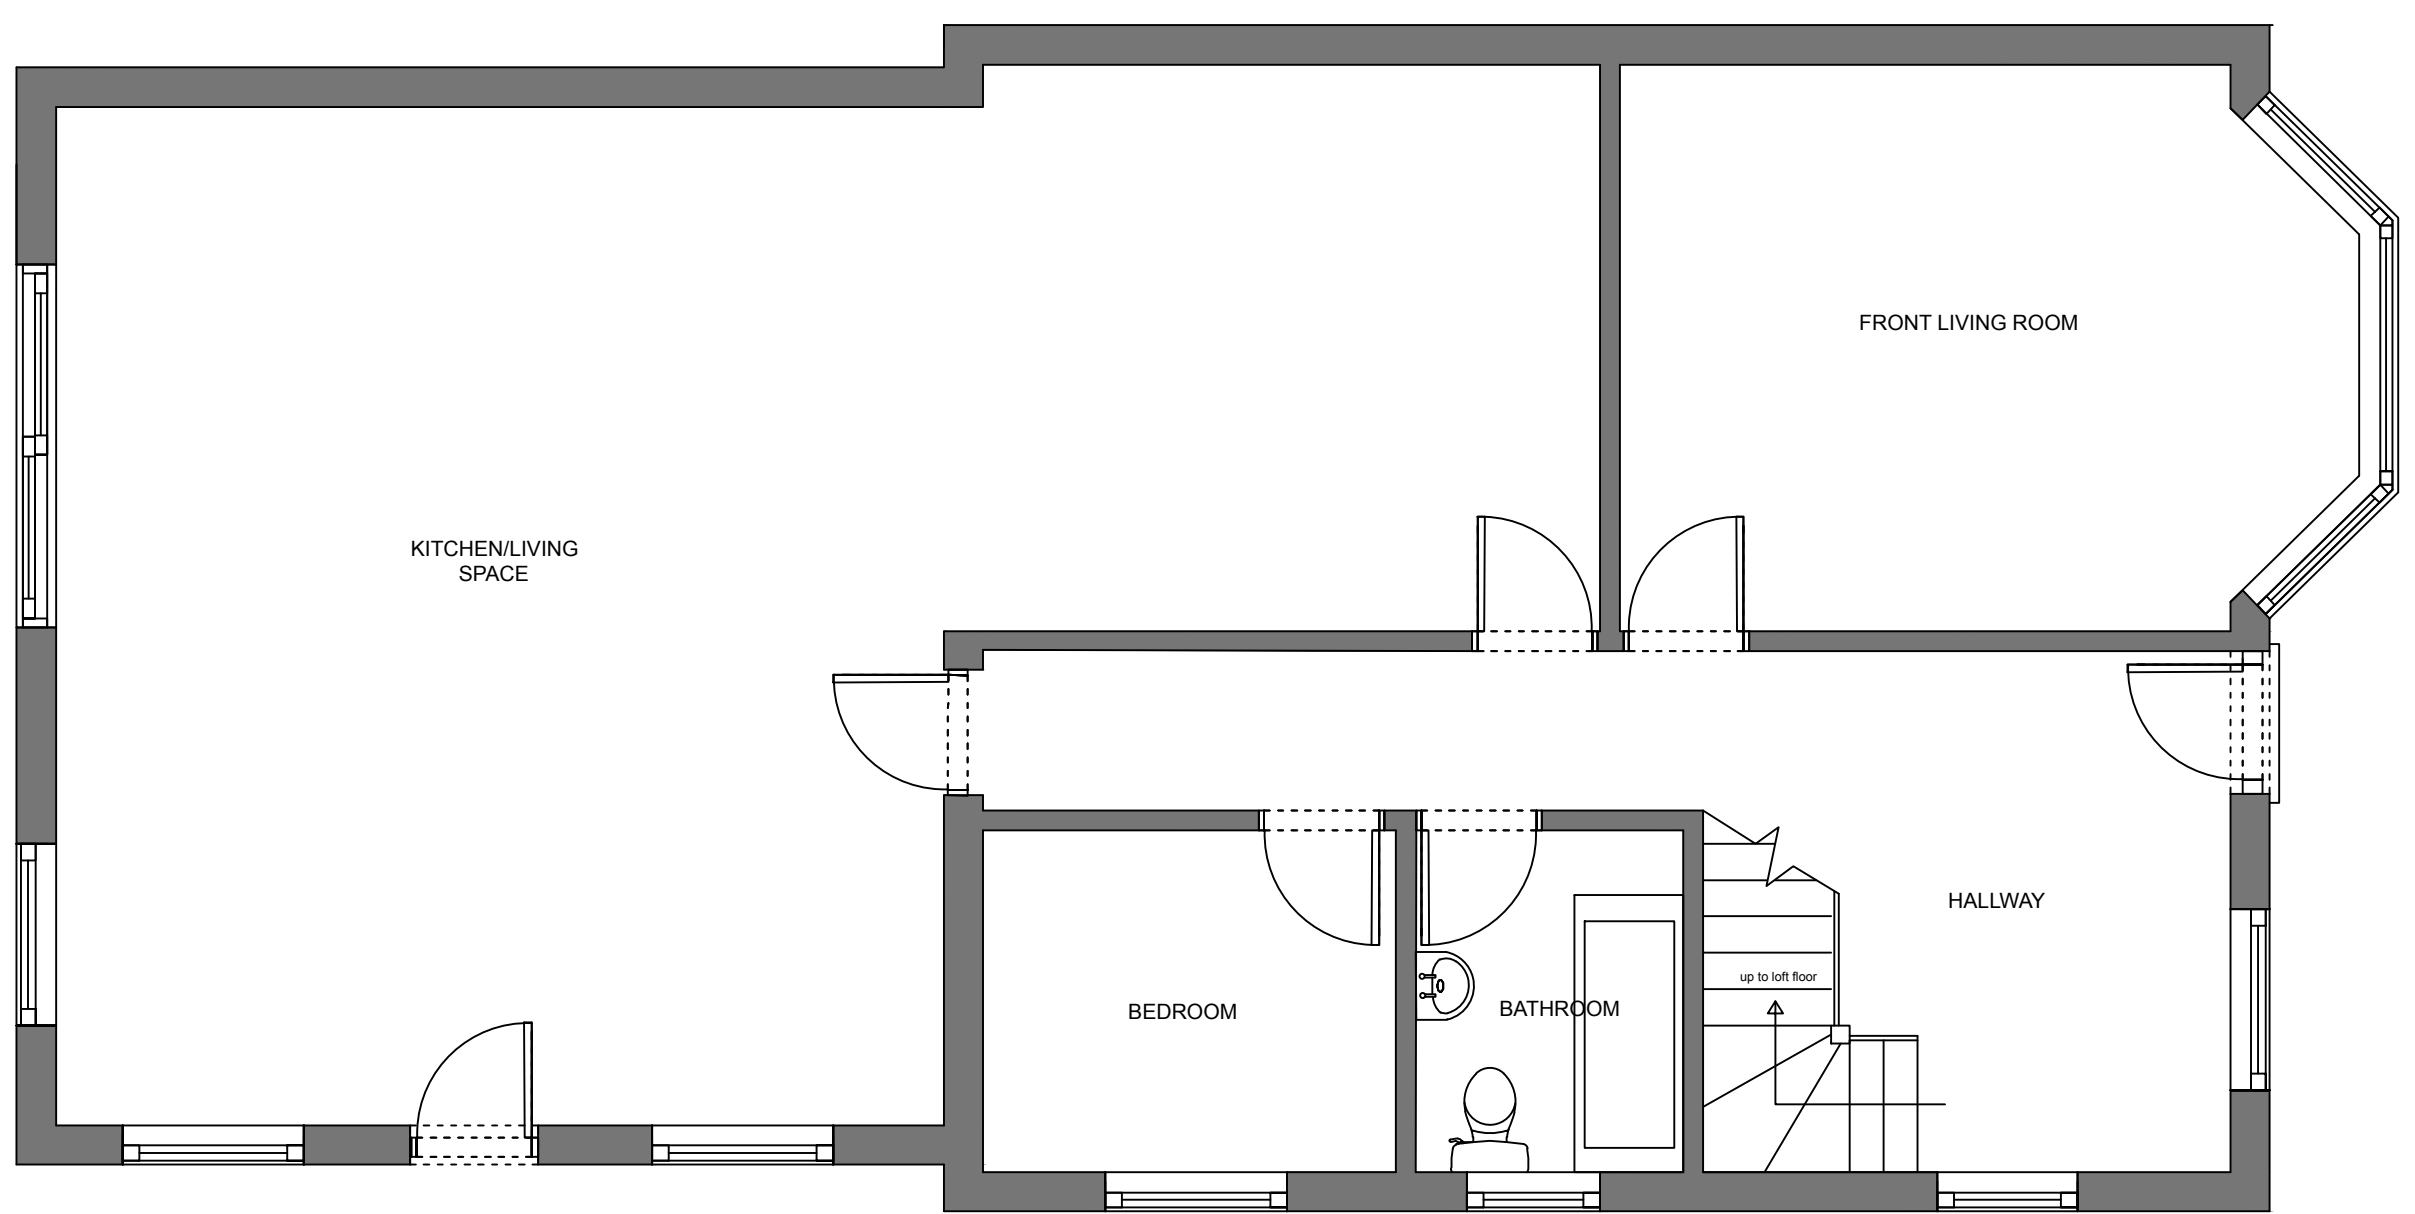


AS EXISTING GROUND FLOOR PLAN
SCALE 1:50




AS EXISTING FRONT ELEVATION
SCALE 1:50

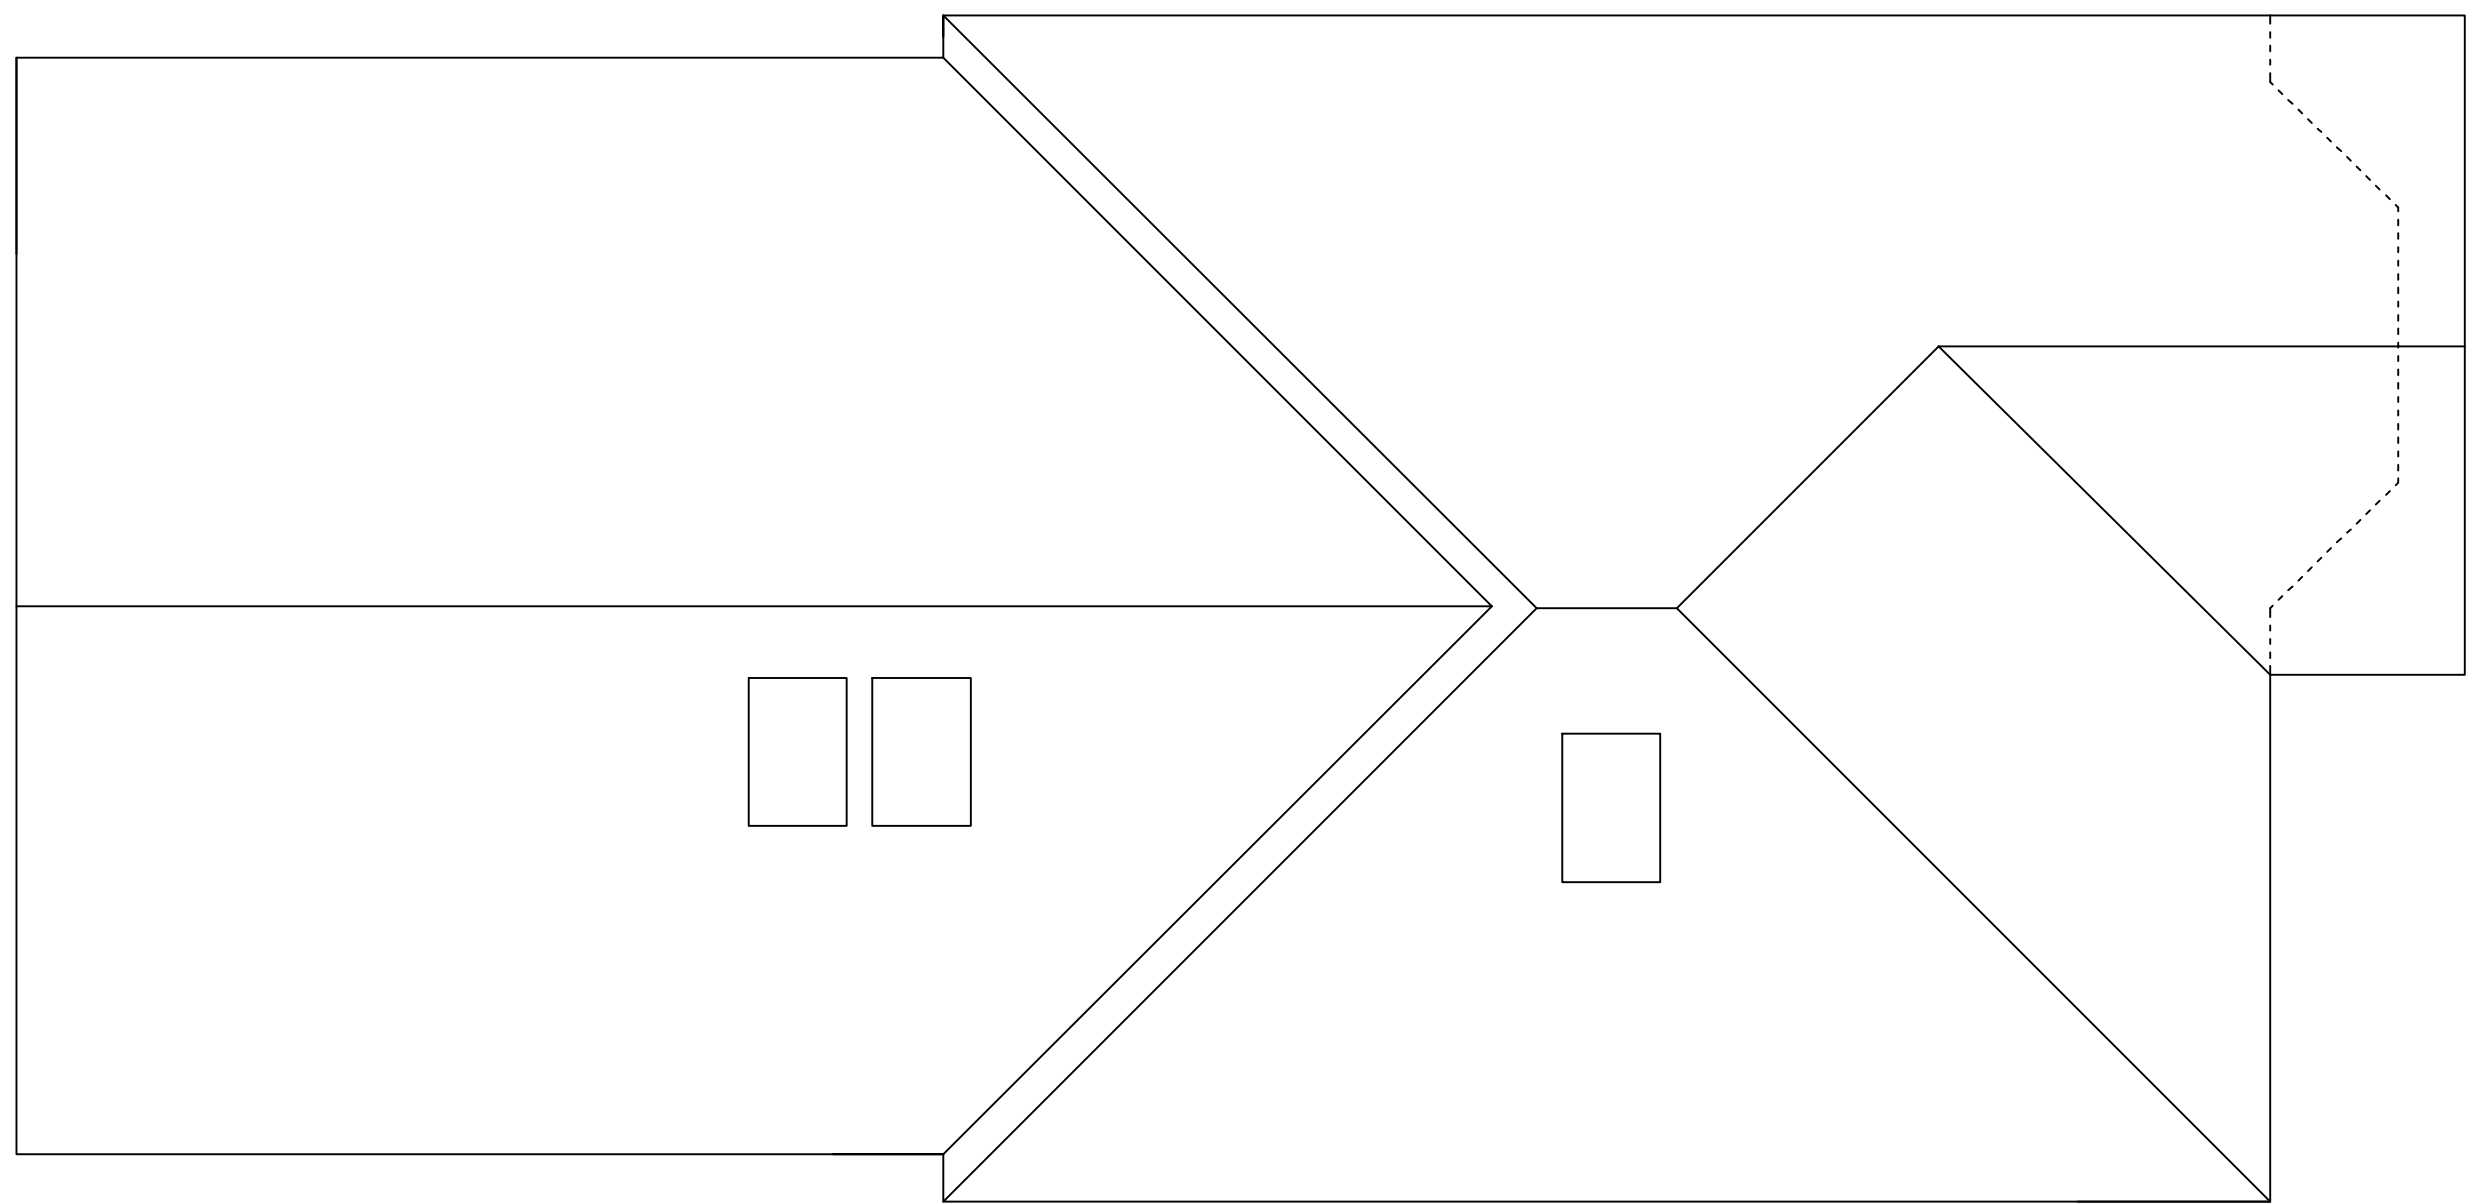

AS EXISTING ROOF PLAN
SCALE 1:50

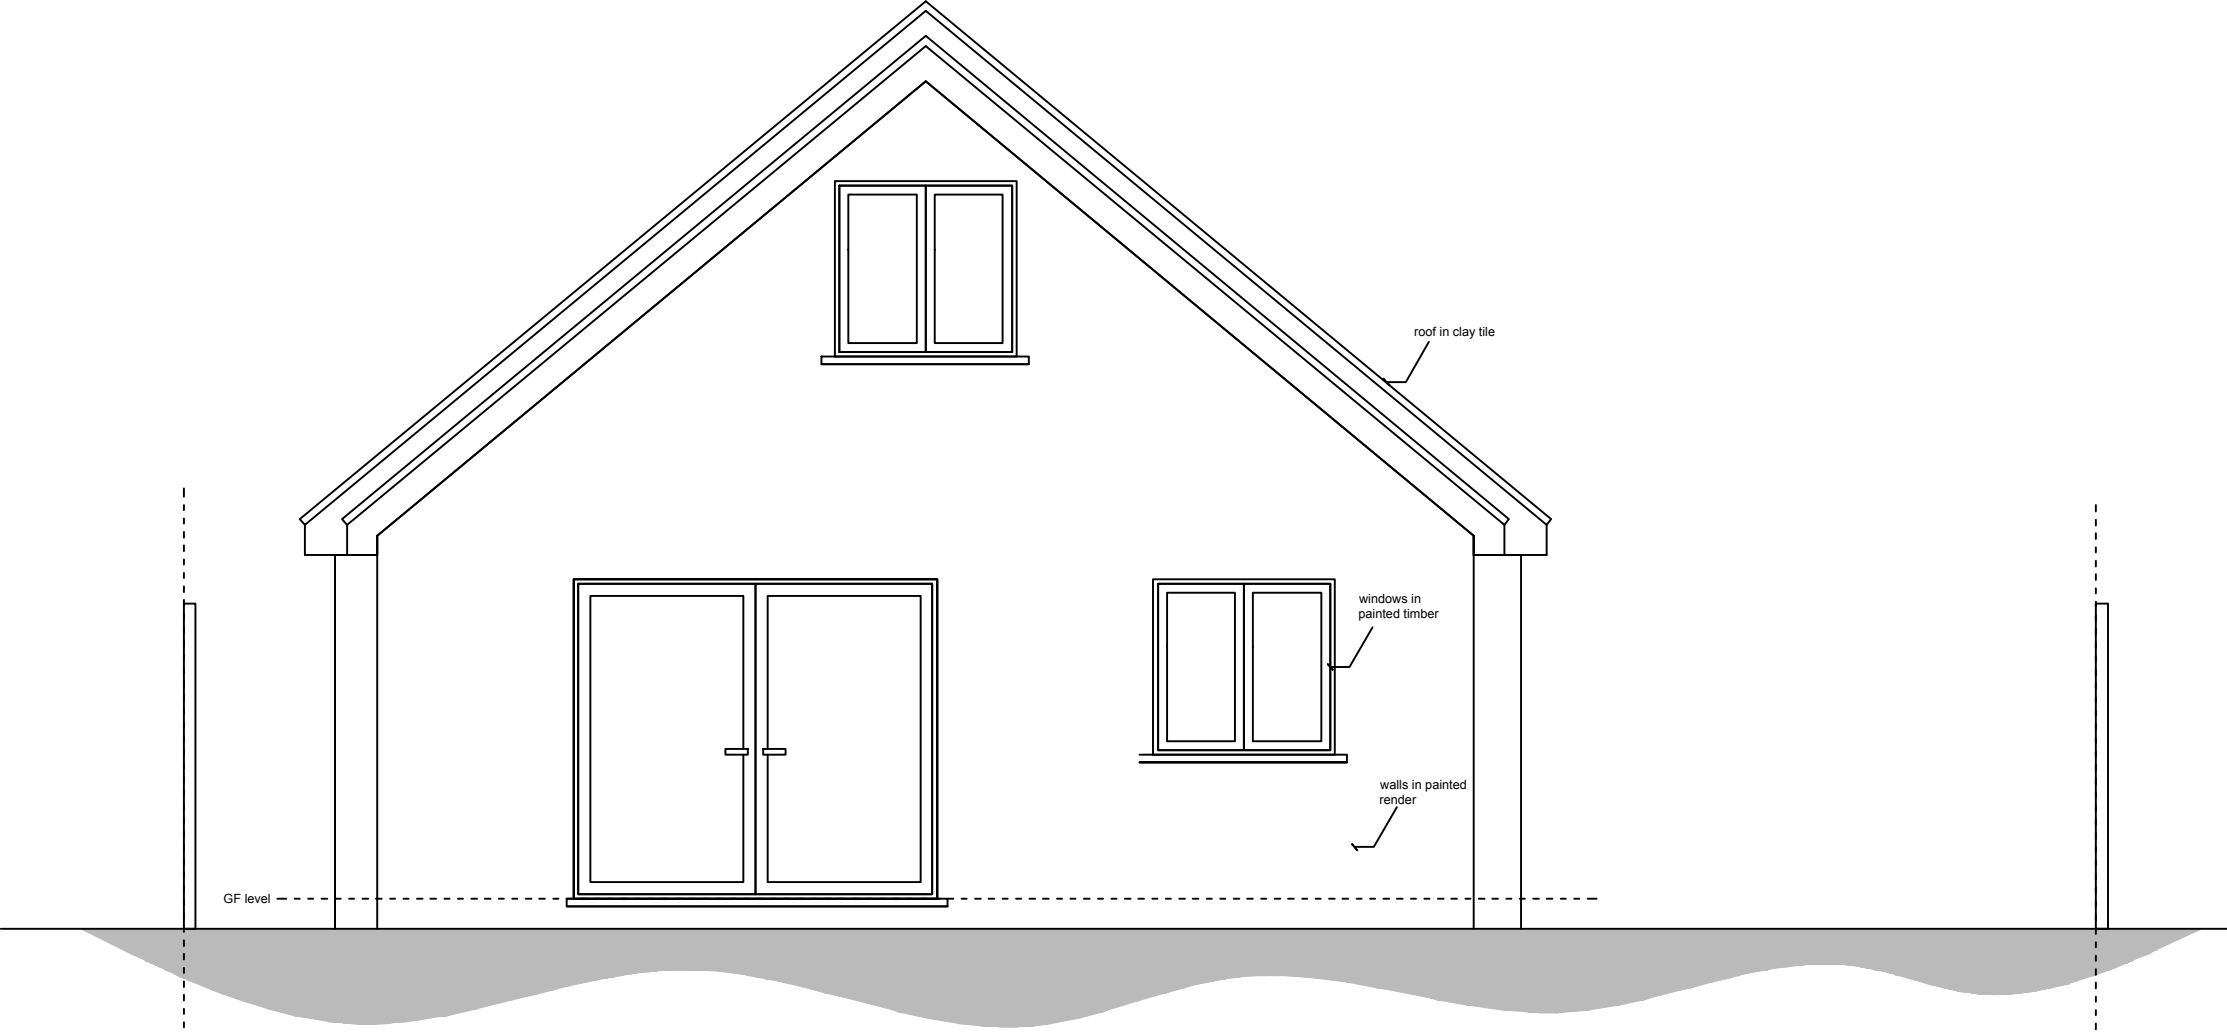

AS EXISTING REAR ELEVATION
SCALE 1:50

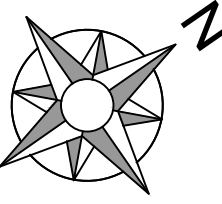

Scale Bar

39 PEVENSEY ROAD, BOGNOR REGIS PO21 5NS AS EXISTING PLANS AND ELEVATIONS

CLIENT JOSEPH BORG
DR NO 39PR-01A1-2-PL
DATE 22 07 21
SCALE AS SHOWN AT A1

OLIVER BURTON DESIGN
136A BUCHANAN GARDENS
LONDON NW10 5AA
07850 896782
oliver@oliverburtontdesign.co.uk