
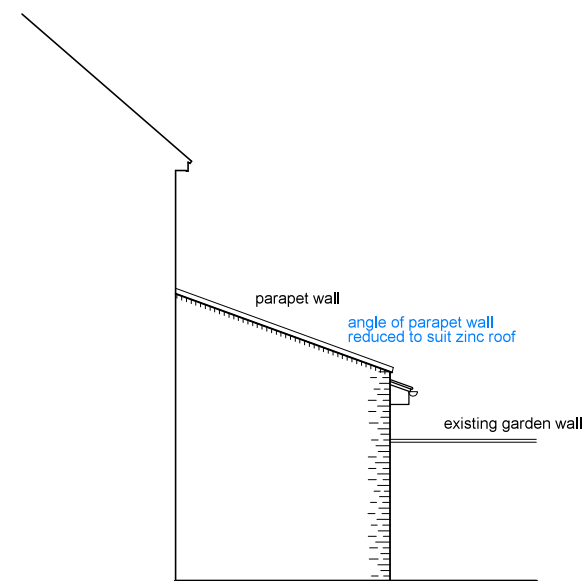
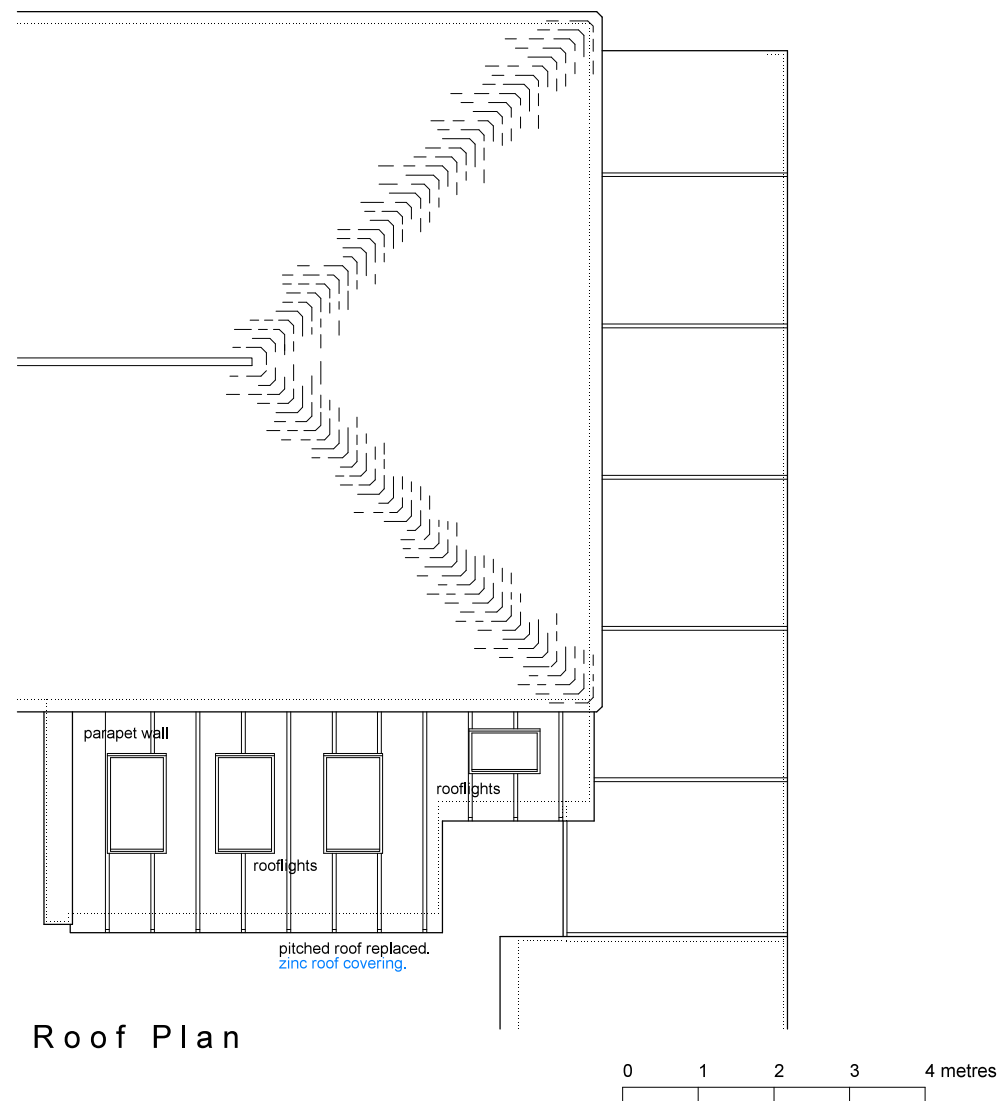
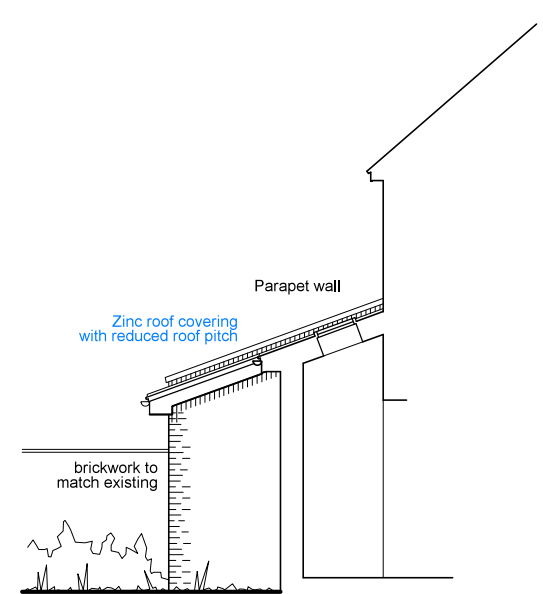


This drawing and its contents are the strict copyright of Architectura Design. No reproduction without permission. Do not scale. Written dimensions to be used where given. All dimensions and details to be checked on site. FOR PLANNING PURPOSES ONLY

Revision A 04/08/2020 Tiled roof replaced with zinc

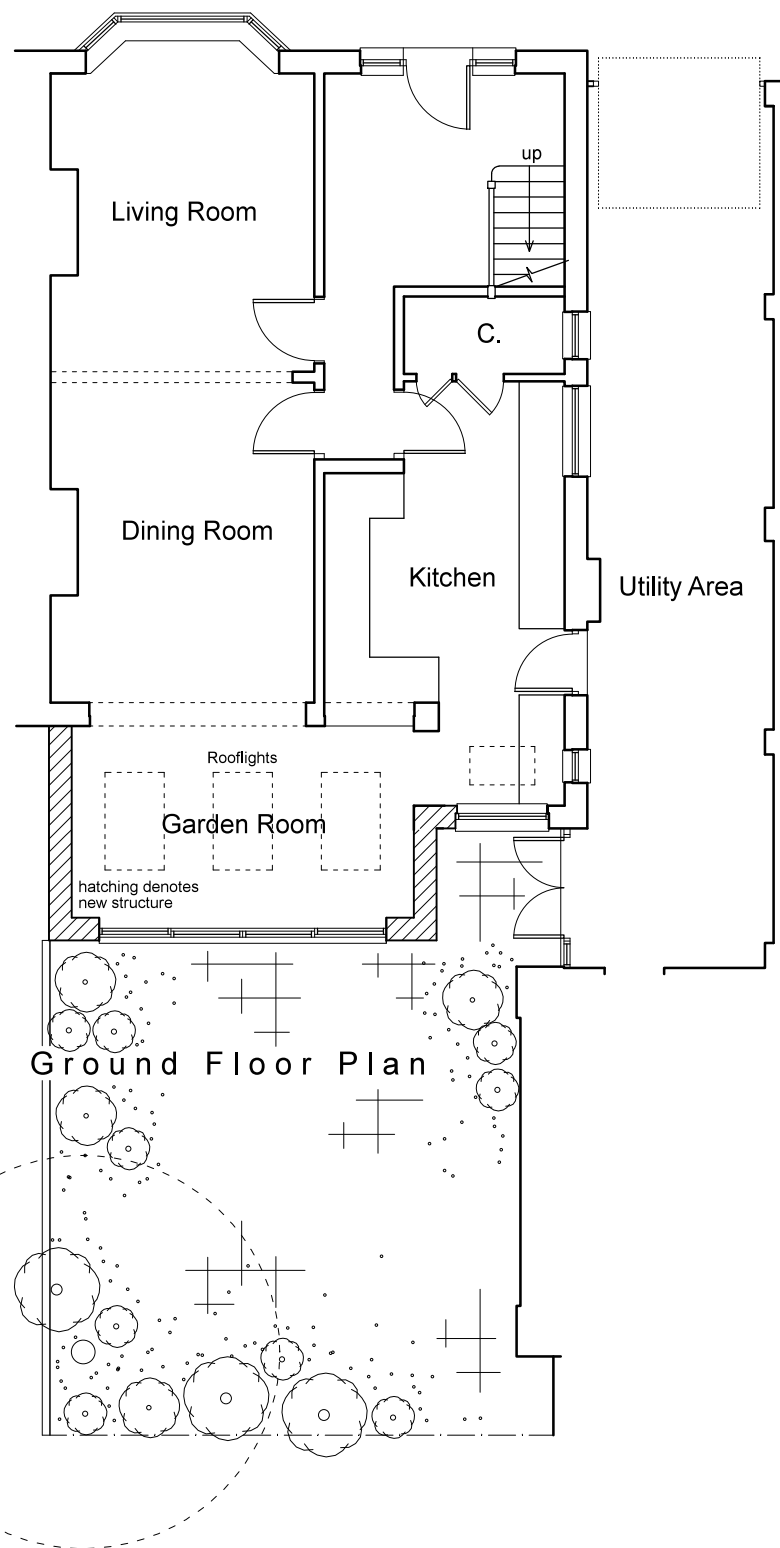

Architectura
Architectural Design & Drawing Service

Proposed Rear Extension
at 25 Westingway, Bognor Regis
for Mr and Mrs I Taylor

Drawing P01a March 2020 Scale 1:100 @ A3
Planning Drawing - Floor Plan, Roof Plan and Elevations