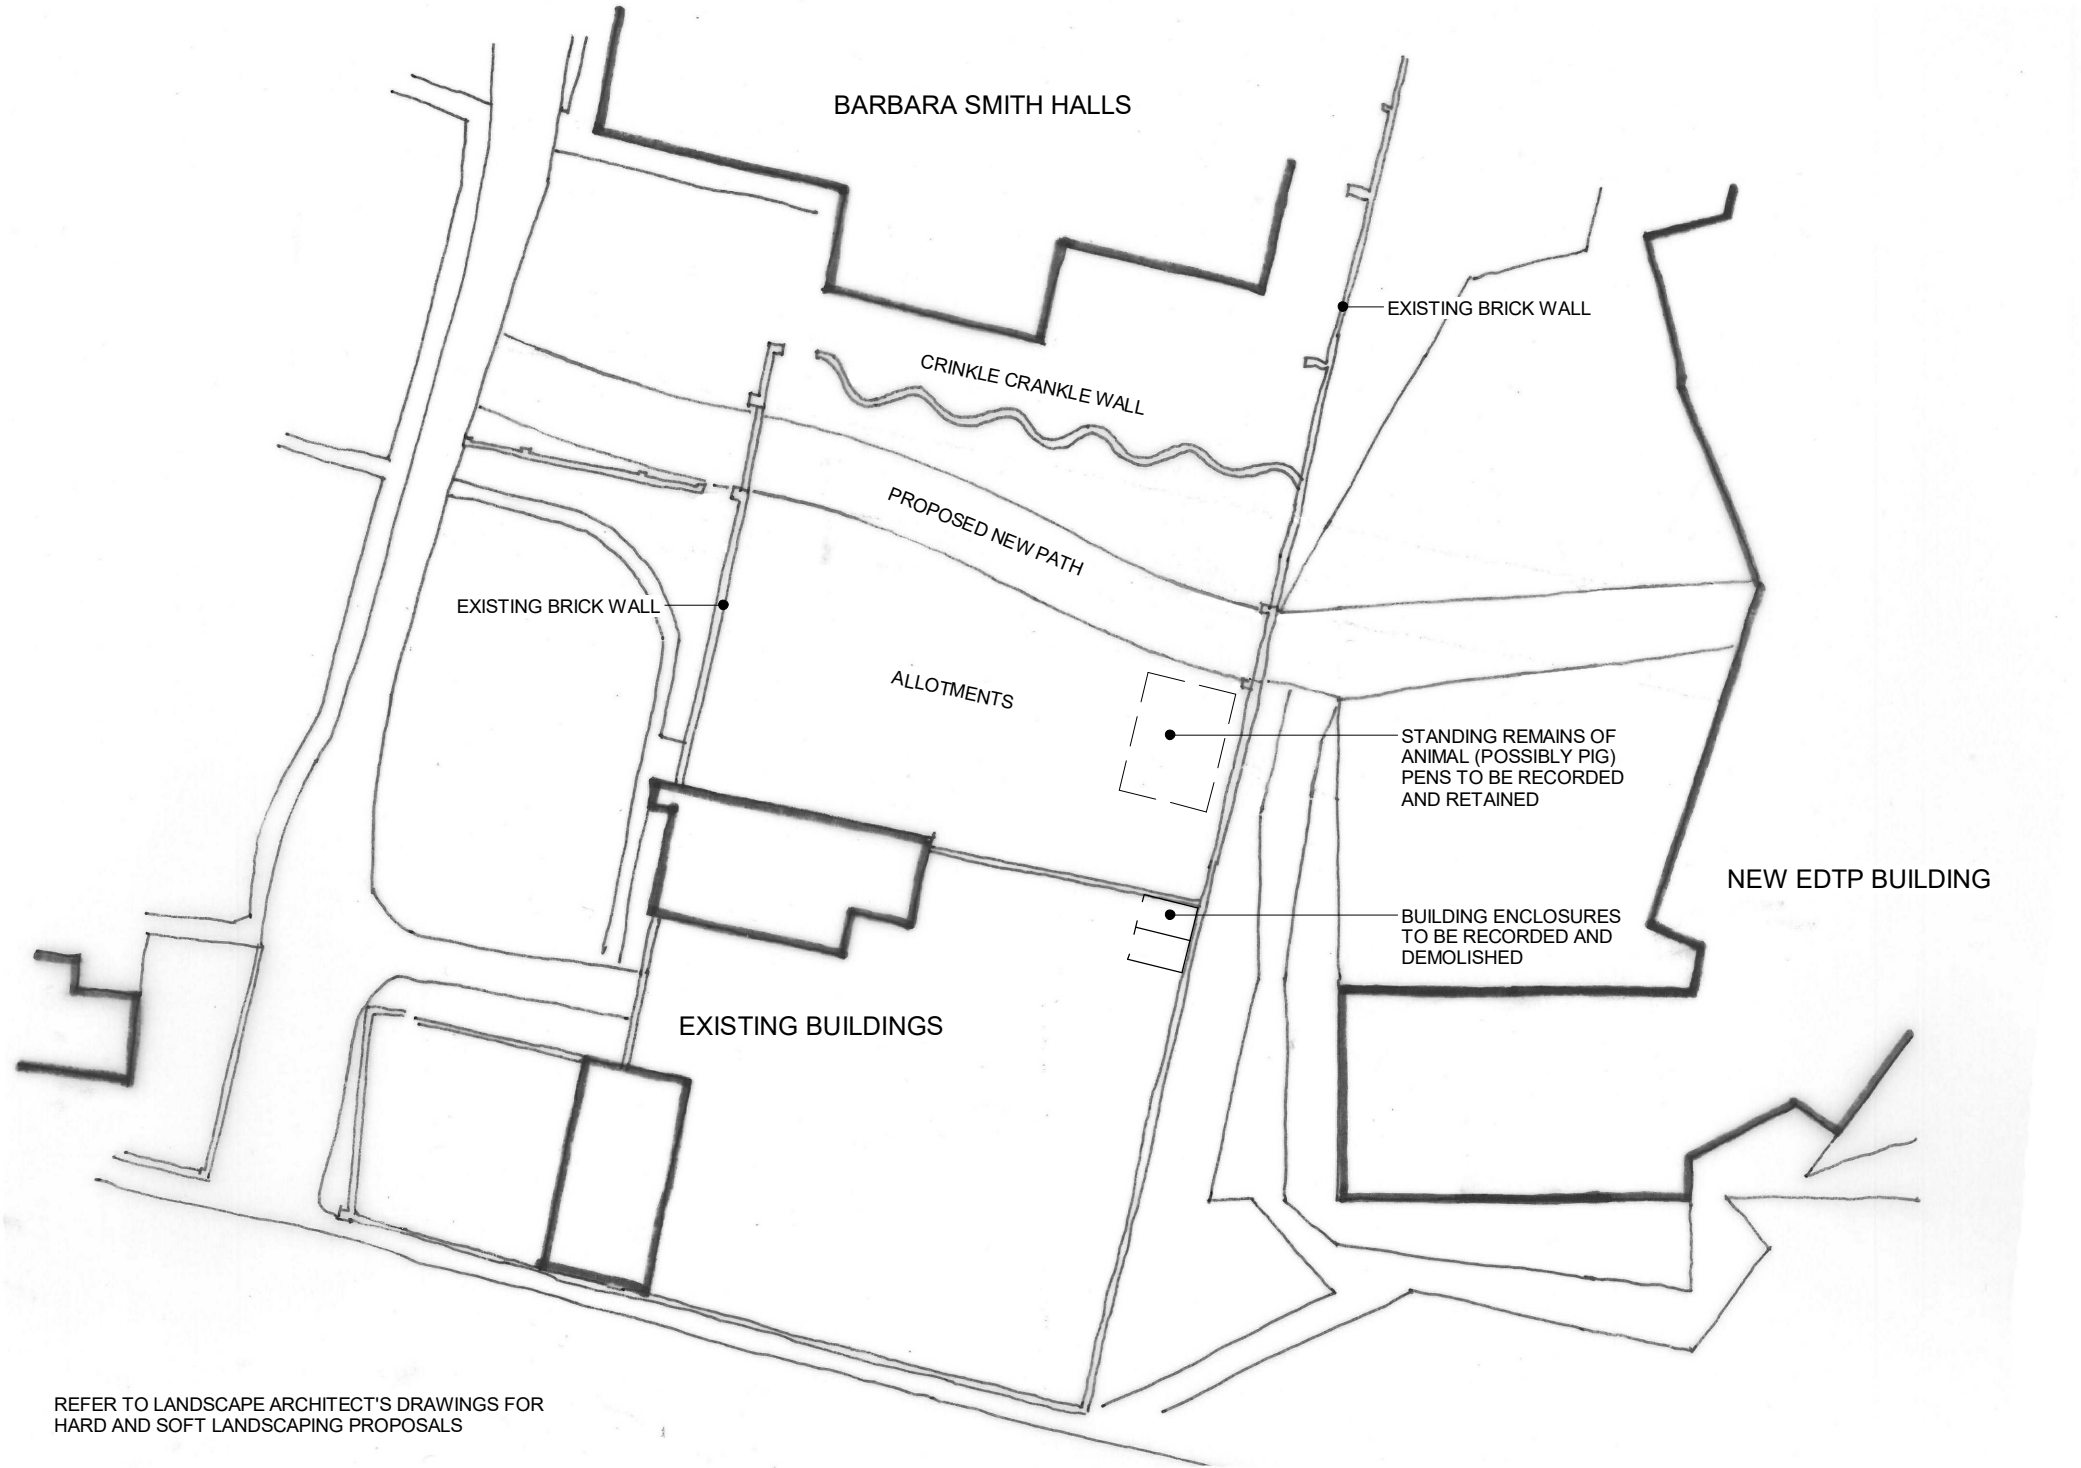


S2	A	30/5/18	First issue.
STATUS	REV	DATE	DESCRIPTION
CLIENT			
University of Chichester			
REVISOR			
TR			
CHECKED BY			
DG			
ORIGINATOR NO			
50136			

CONSULTANT

STRIDE TREGLOWN

www.stridetreglown.com

© Stride Treglown Limited 2016

PROJECT

EDTP Chichester
University of Chichester
Bognor Regis Campus

DRAWING TITLE

Listed Wall Application - Existing Site Plan

SUITABILITY STATUS							SCALE	
S2 : SUITABLE FOR INFORMATION							1 : 500 @ A3	
PROJECT ORIGINATOR ZONE LEVEL TYPE ROLE CLASSIFICATION NUMBER							REVISION	
50136-AP_033							A	