

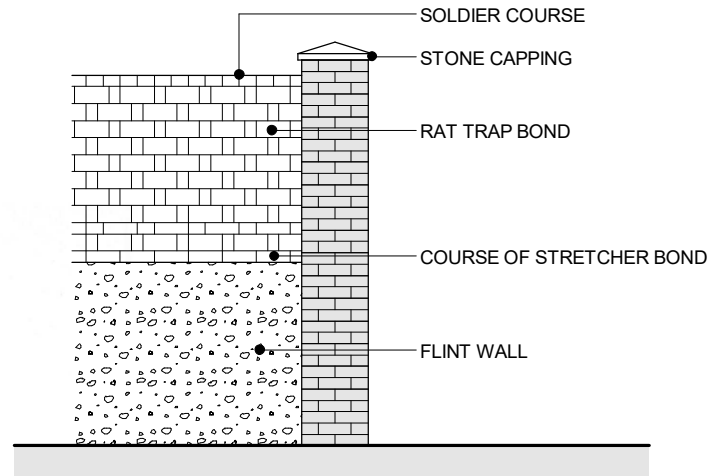


Responsibility is not accepted for errors made by others in scaling from this drawing.
All construction information should be taken from figured dimensions only.

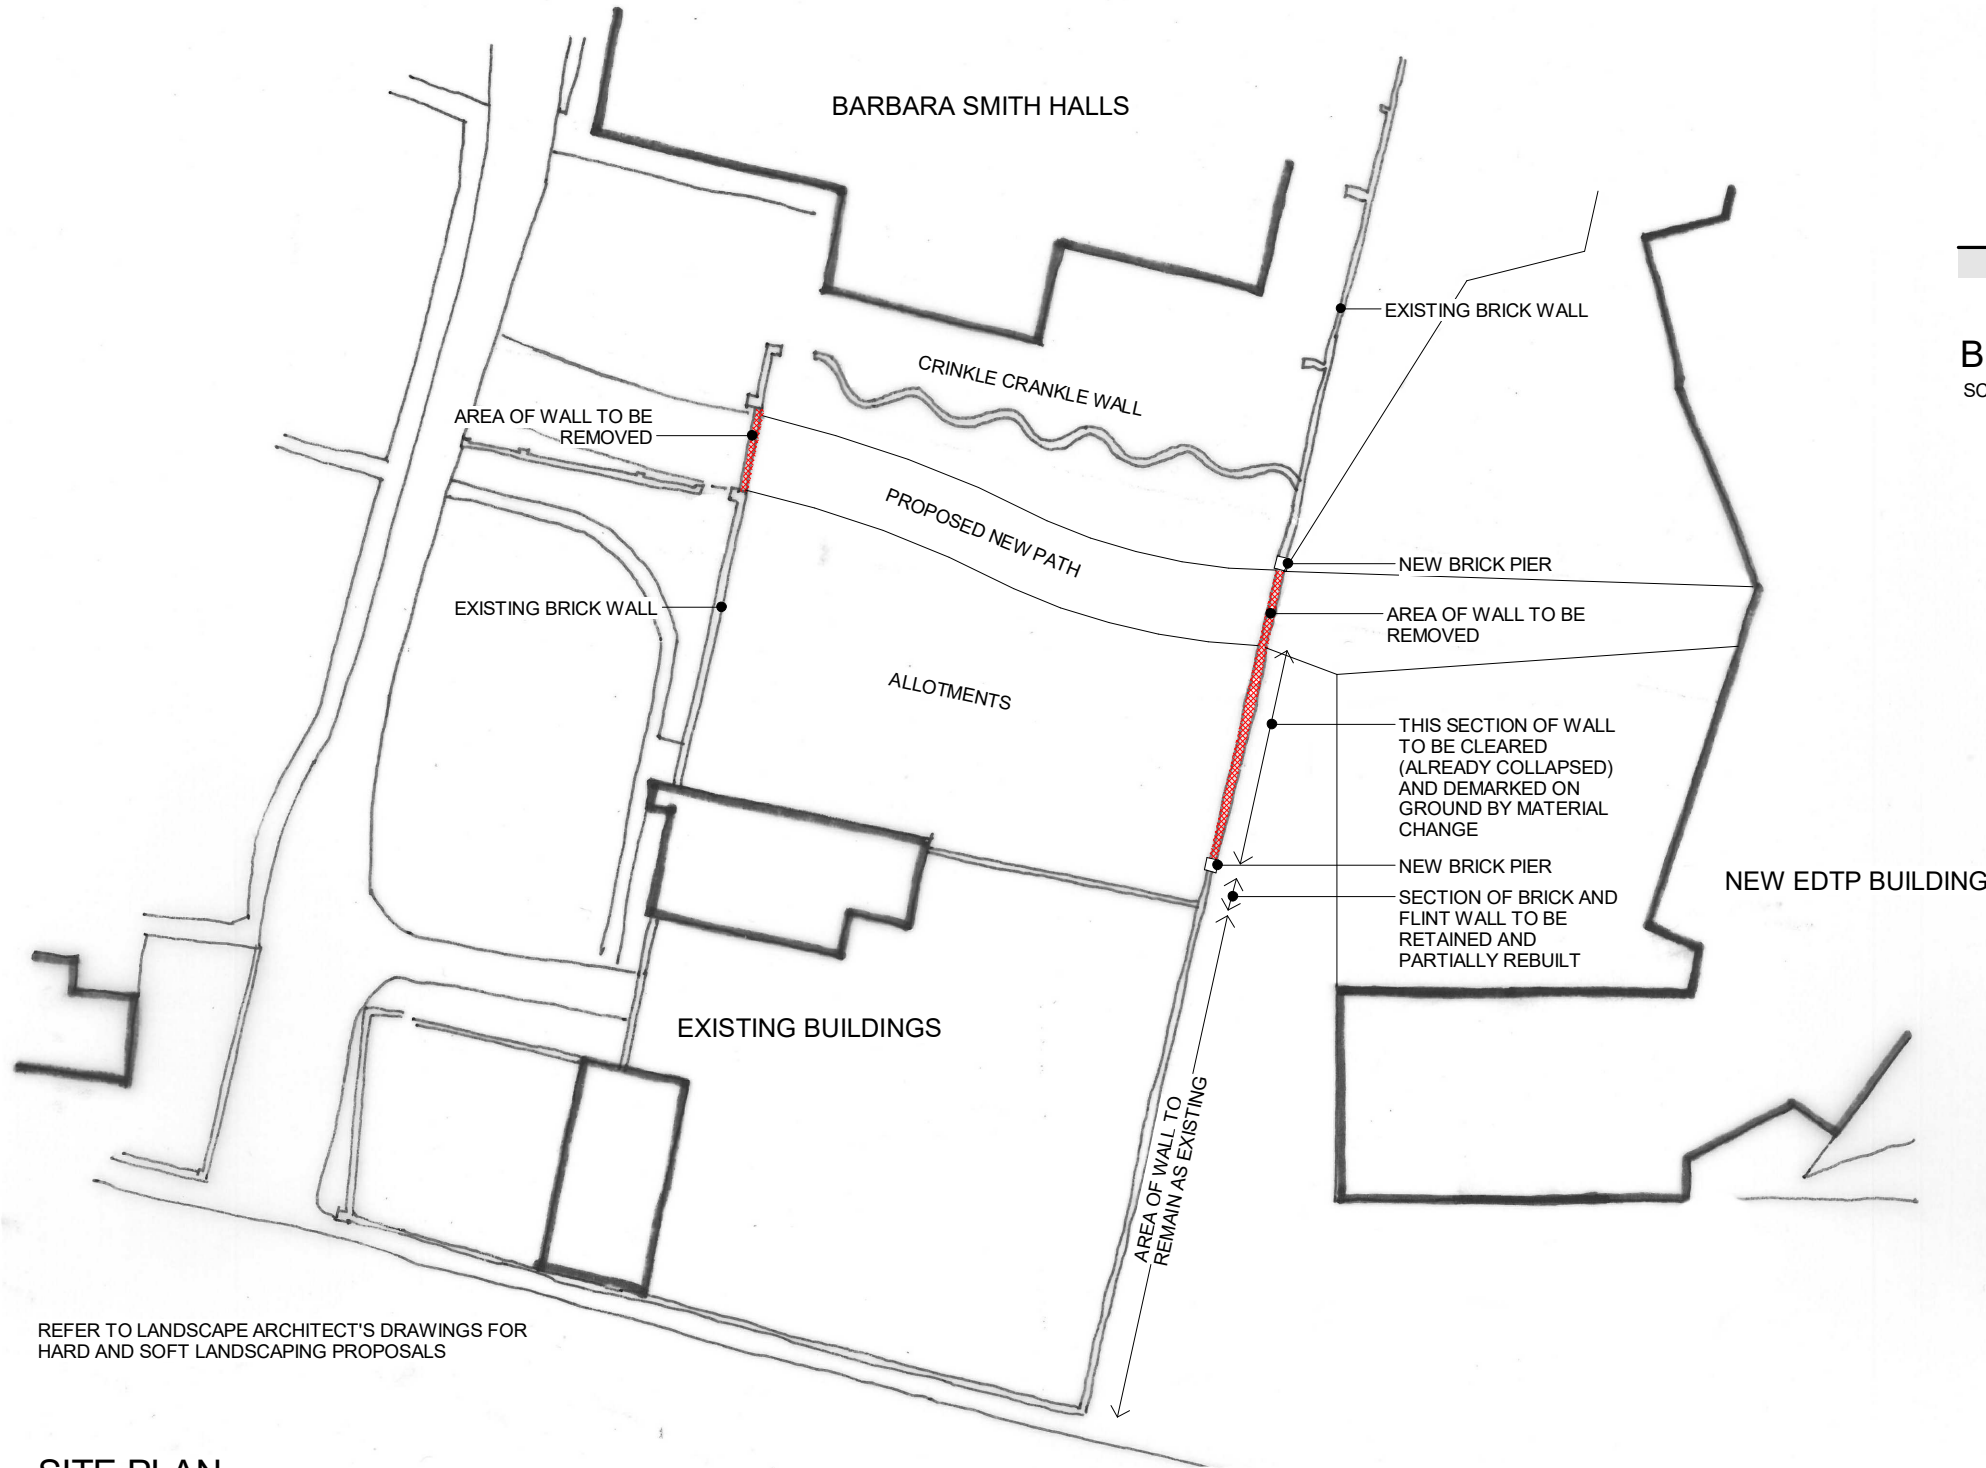

BRICK AND FLINT WALL DETAIL
SCALE 1:50

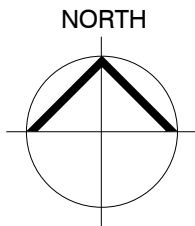

REFER TO LANDSCAPE ARCHITECT'S DRAWINGS FOR
HARD AND SOFT LANDSCAPING PROPOSALS

SITE PLAN
SCALE 1:500

S2	C	22/6/18	External works updated.
S2	B	30/5/18	Wall detail added. Extent of retained wall revised.
S2	A	27/09/16	Path alignment updated.

STATUS	REV	DATE	DESCRIPTION	REVISED BY
CLIENT				TR
University of Chichester				DG
ORIGINATOR NO				50136

CONSULTANT
STRIDE TREGLOWN
www.stridetreglown.com © Stride Treglown Limited 2016

PROJECT
EDTP Chichester
University of Chichester
Bognor Regis Campus

DRAWING TITLE
Listed Wall Application - Site Plan

SUITABILITY STATUS S2 : SUITABLE FOR INFORMATION	SCALE As indicated @ A3
PROJECT ORIGINATOR ZONE LEVEL TYPE ROLE CLASSIFICATION NUMBER 50136-AP_030	REVISION C