




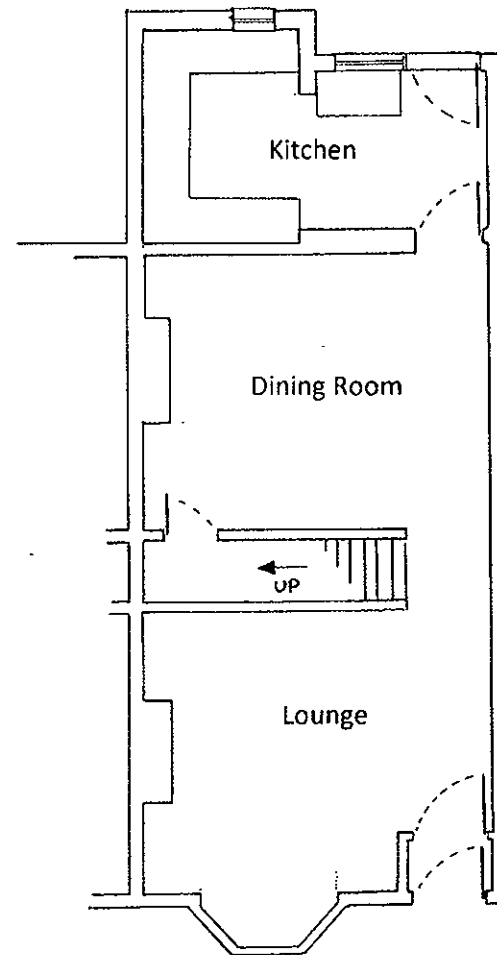

GROUND FLOOR PLAN

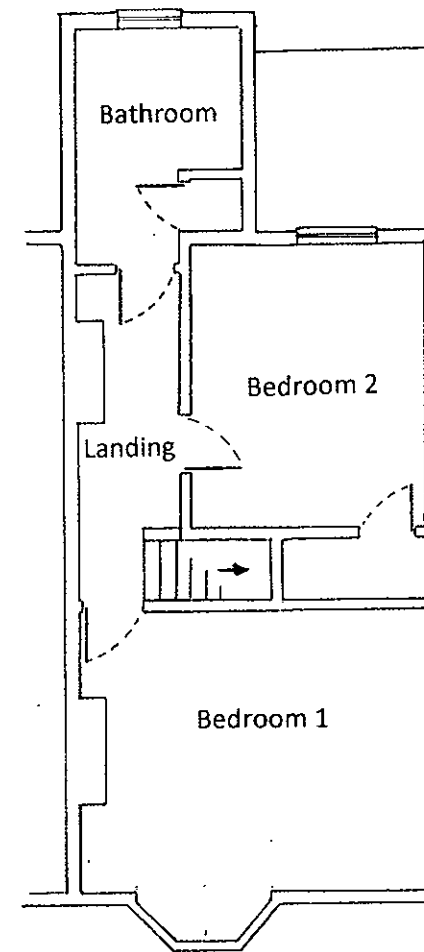

FIRST FLOOR PLAN

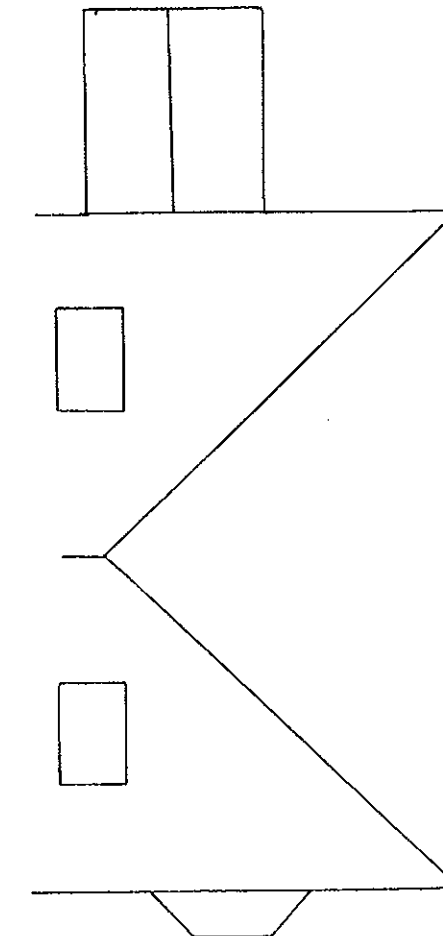

ROOF PLAN

Project:
194 LONDON ROAD, BOGNOR REGIS
LOFT CONVERSION

Drawing:
EXISTING FLOOR PLANS

Date: 15/06/2013 Scale: 1:100 Drawing No: PO21 1AZ/002