
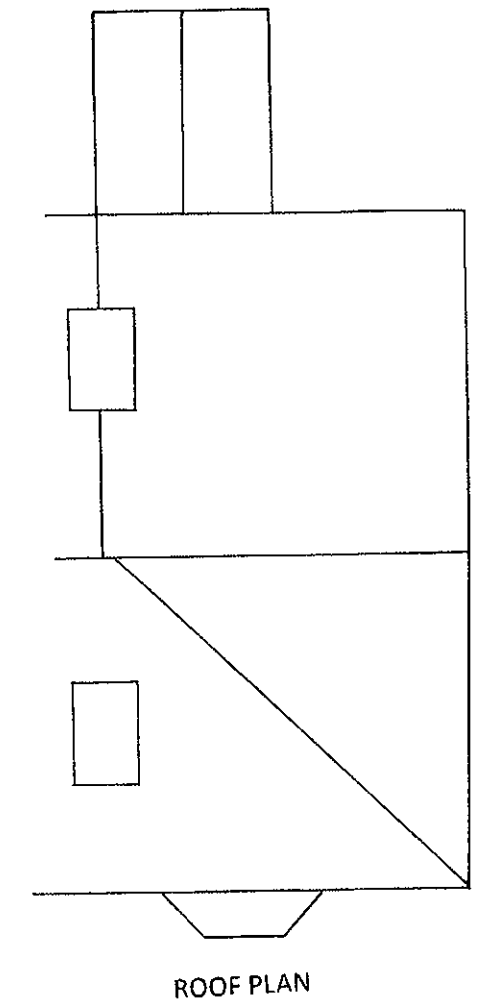
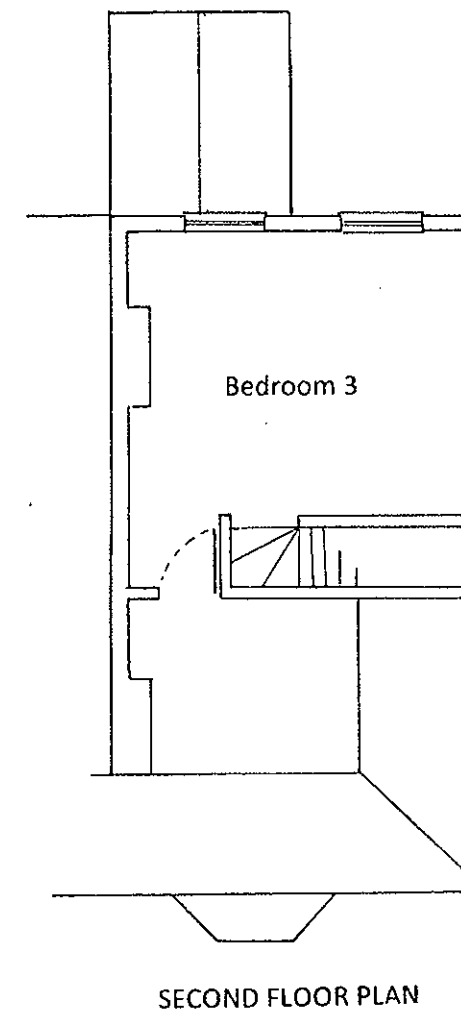
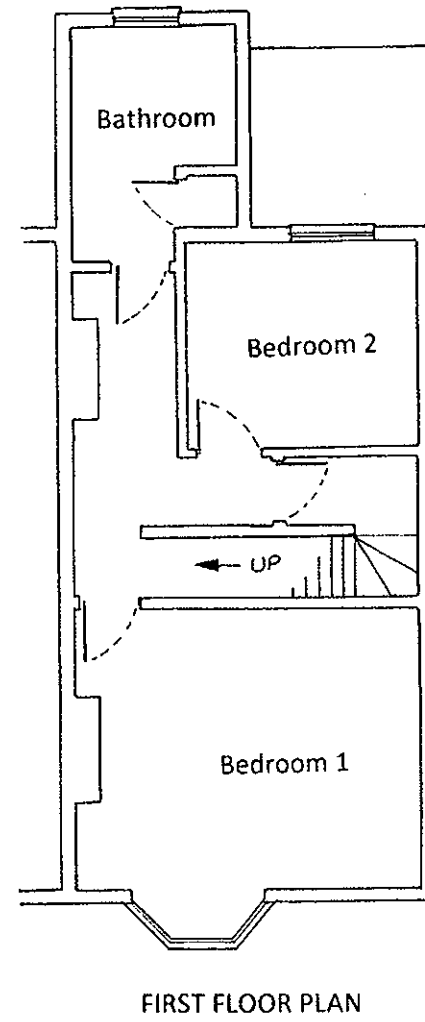


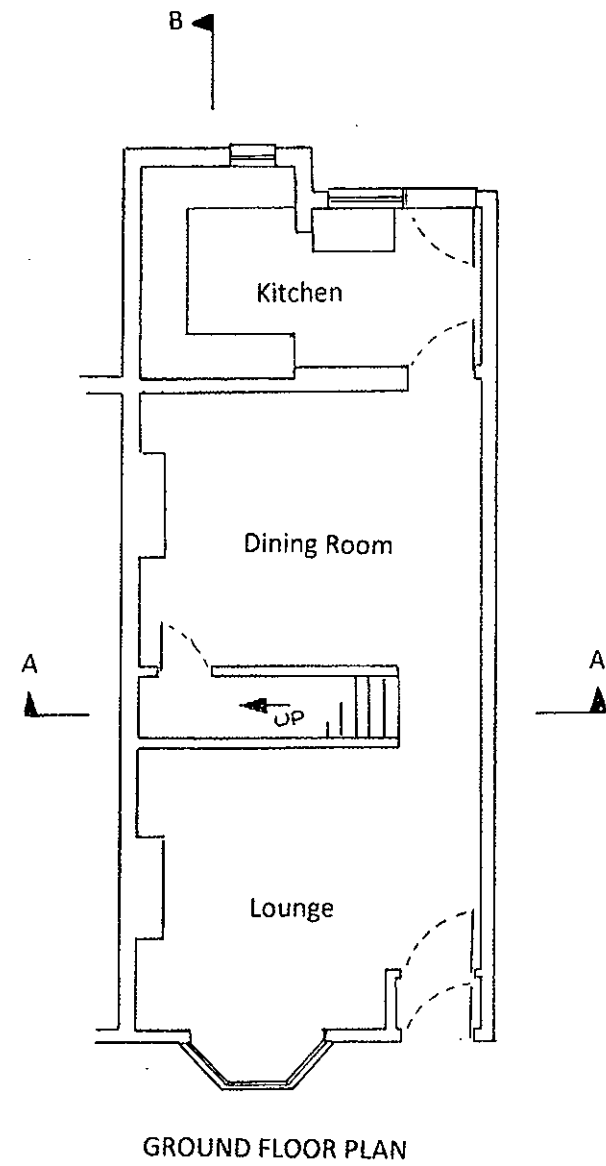

Project:  
194 LONDON ROAD, BOGNOR REGIS  
LOFT CONVERSION

Drawing:  
PROPOSED FLOOR PLANS

Date: 15/06/2013      Scale: 1:100      Drawing No: PO21 1AZ/003