


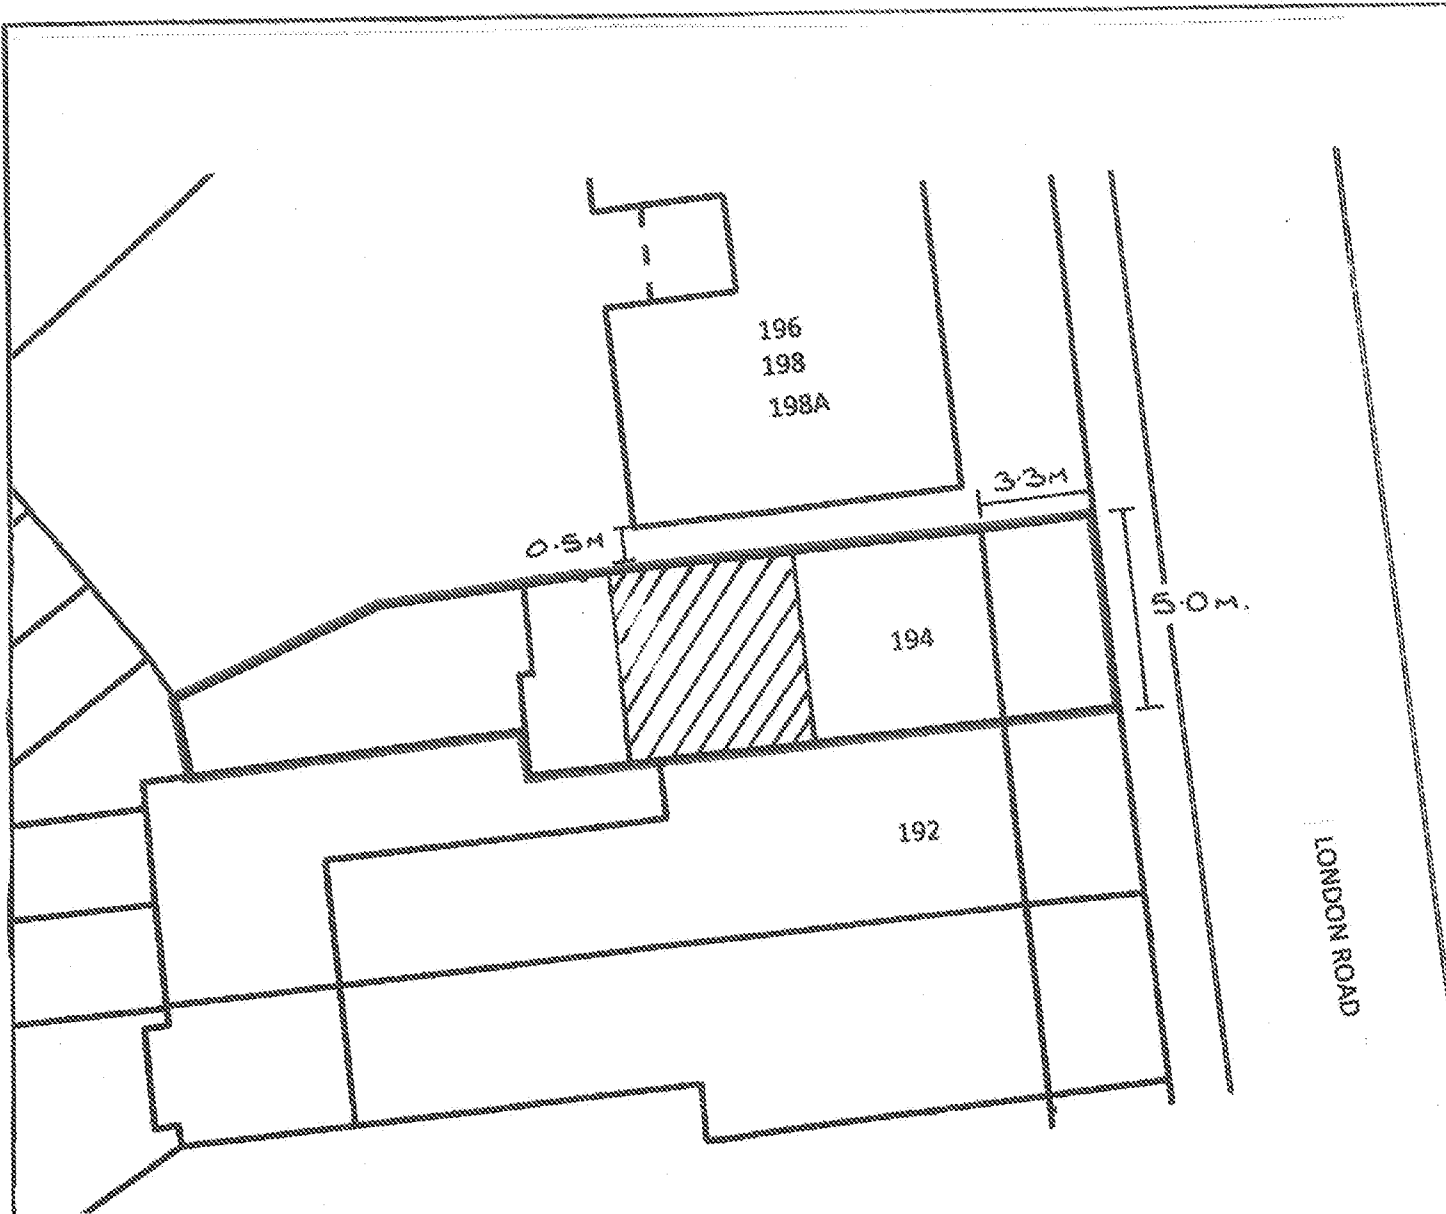

COMBINED BLOCK PLAN & SITE PLAN Scale 1:200



LOCATION PLAN Scale 1:1250

Produced 23/07/2013 from the Ordnance Survey National Geographic Database and incorporating surveyed revision available at this date © Crown Copyright 2013

Reproduction in whole or in part is prohibited without the prior permission of Ordnance Survey

Ordnance Survey and the OS Symbol are registered trademarks of Ordnance Survey, the national mapping agency of Great Britain

The representation of a road, track or path is no evidence of a right of way

The representation of features as lines is no evidence of a property boundary

Supplied By: National Map Centre Kent
Serial number: 001112657
Plot Centre Coordinates: 493635, 99753

Project:
194 LONDON ROAD, BOGNOR REGIS
LOFT CONVERSION

Drawing:
COMBINED BLOCK PLAN & SITE LAYOUT / LOCATION PLAN

Date: 15/06/2013 Scale: 1:200 / 1:1250 Drawing No: PO21 1AZ/001