


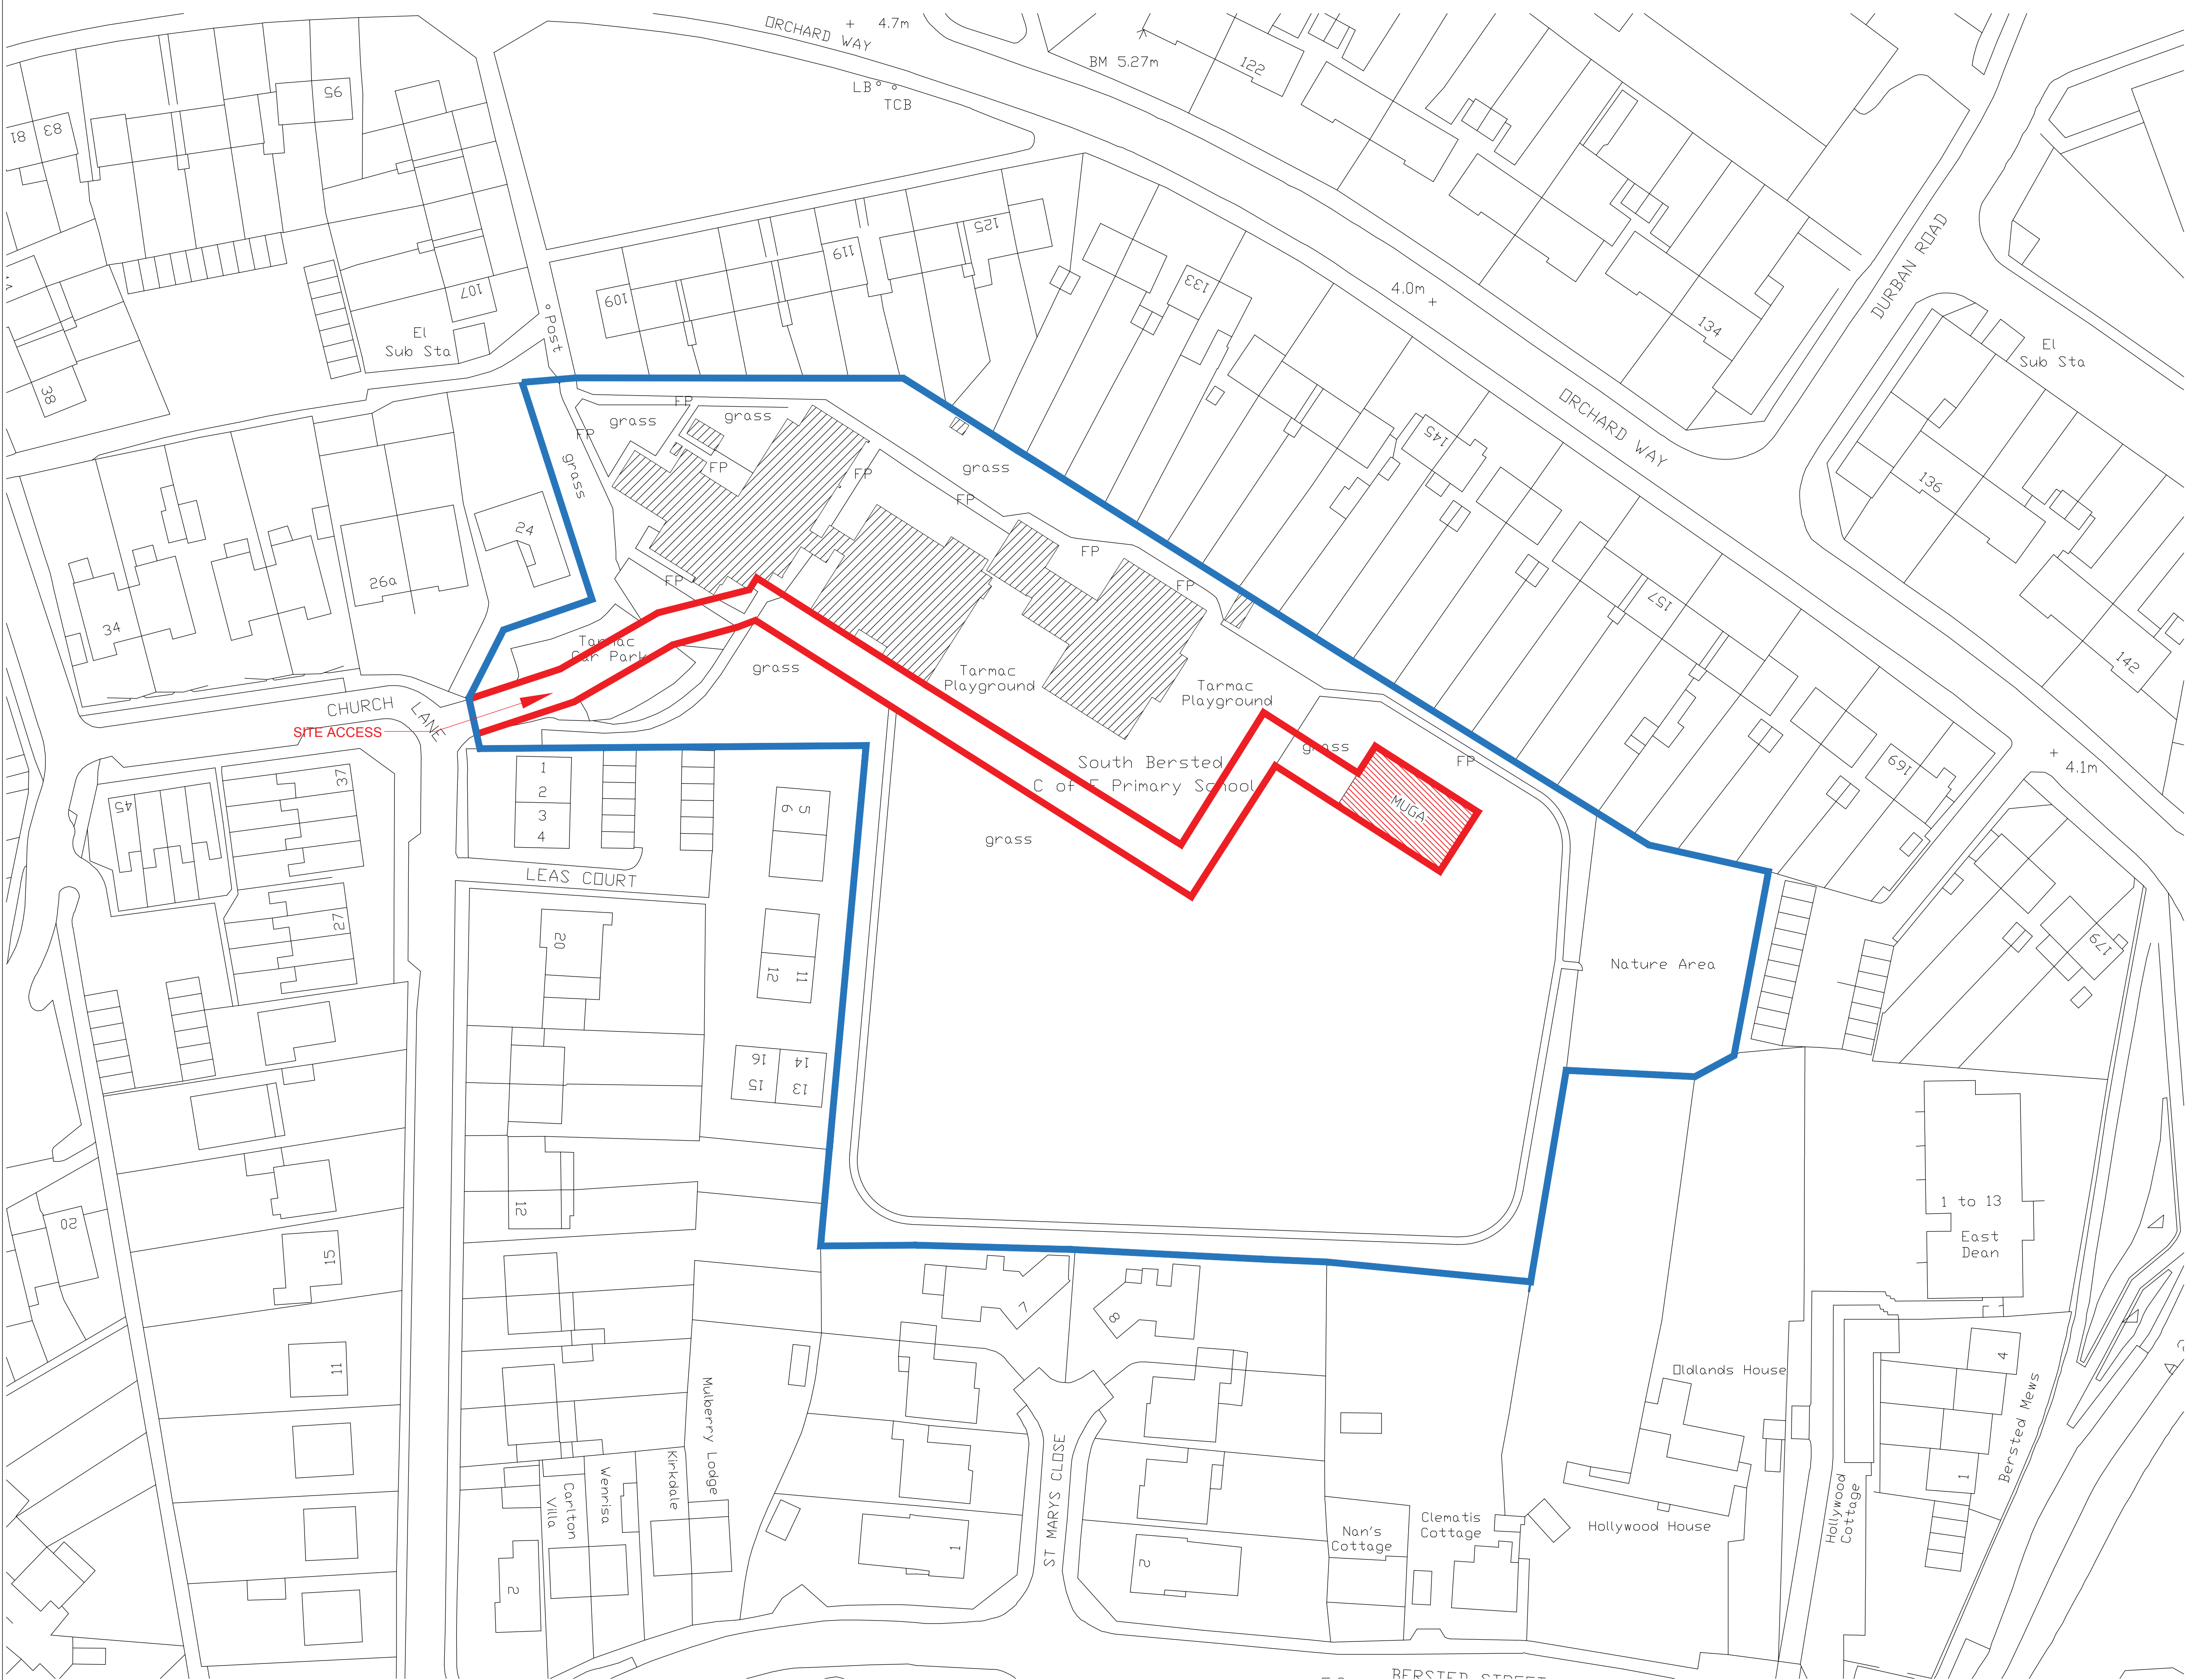

Do not scale this drawing. All Dimensions must be checked on site. This drawing and all details contained hereon are copyright and must not be reproduced without written permission from Property Tectonics.

Planning Issue

REV	DESCRIPTION	AUTH	APP	DATE
1	1	1	1	1
pt Hatfield 2nd Floor Titan Court, 3 Bishop Square Hatfield, AL10 9NA Telephone: 01707 243408 Email: Hatfield@Property-Tectonics.co.uk				
JOB TITLE South Bersted Primary School Bognor Regis West Sussex PO22 9PZ				
DRAWING TITLE PROPOSED SITE PLAN				
DATE 13.12.18		DRAWN JN		
SCALE 1:500 @ A1		CHECKED JH		
DRAWING NUMBER J9595-001				REVISION /