
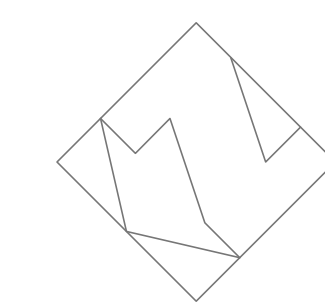
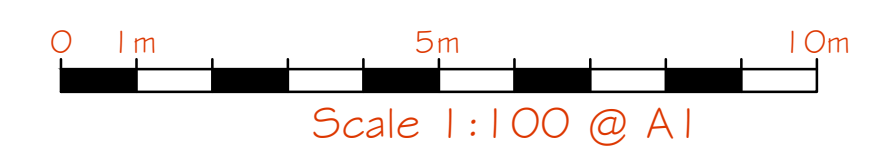
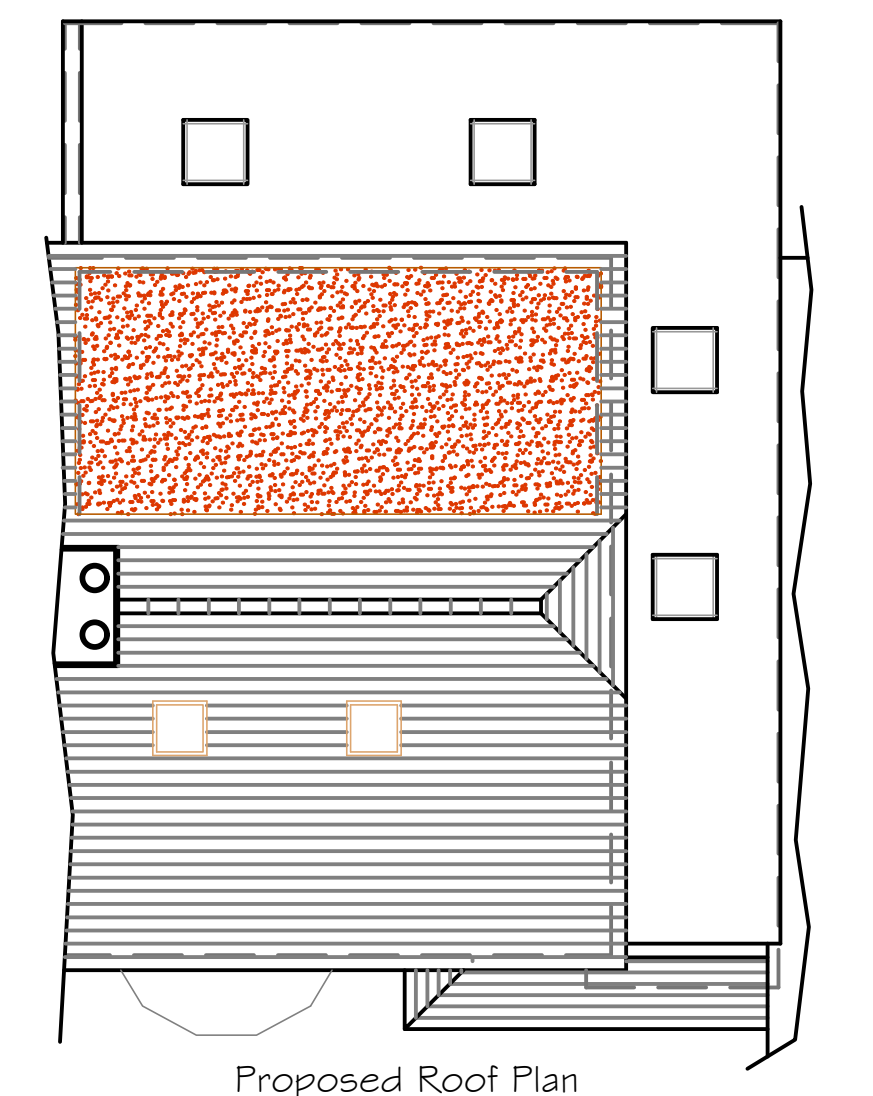
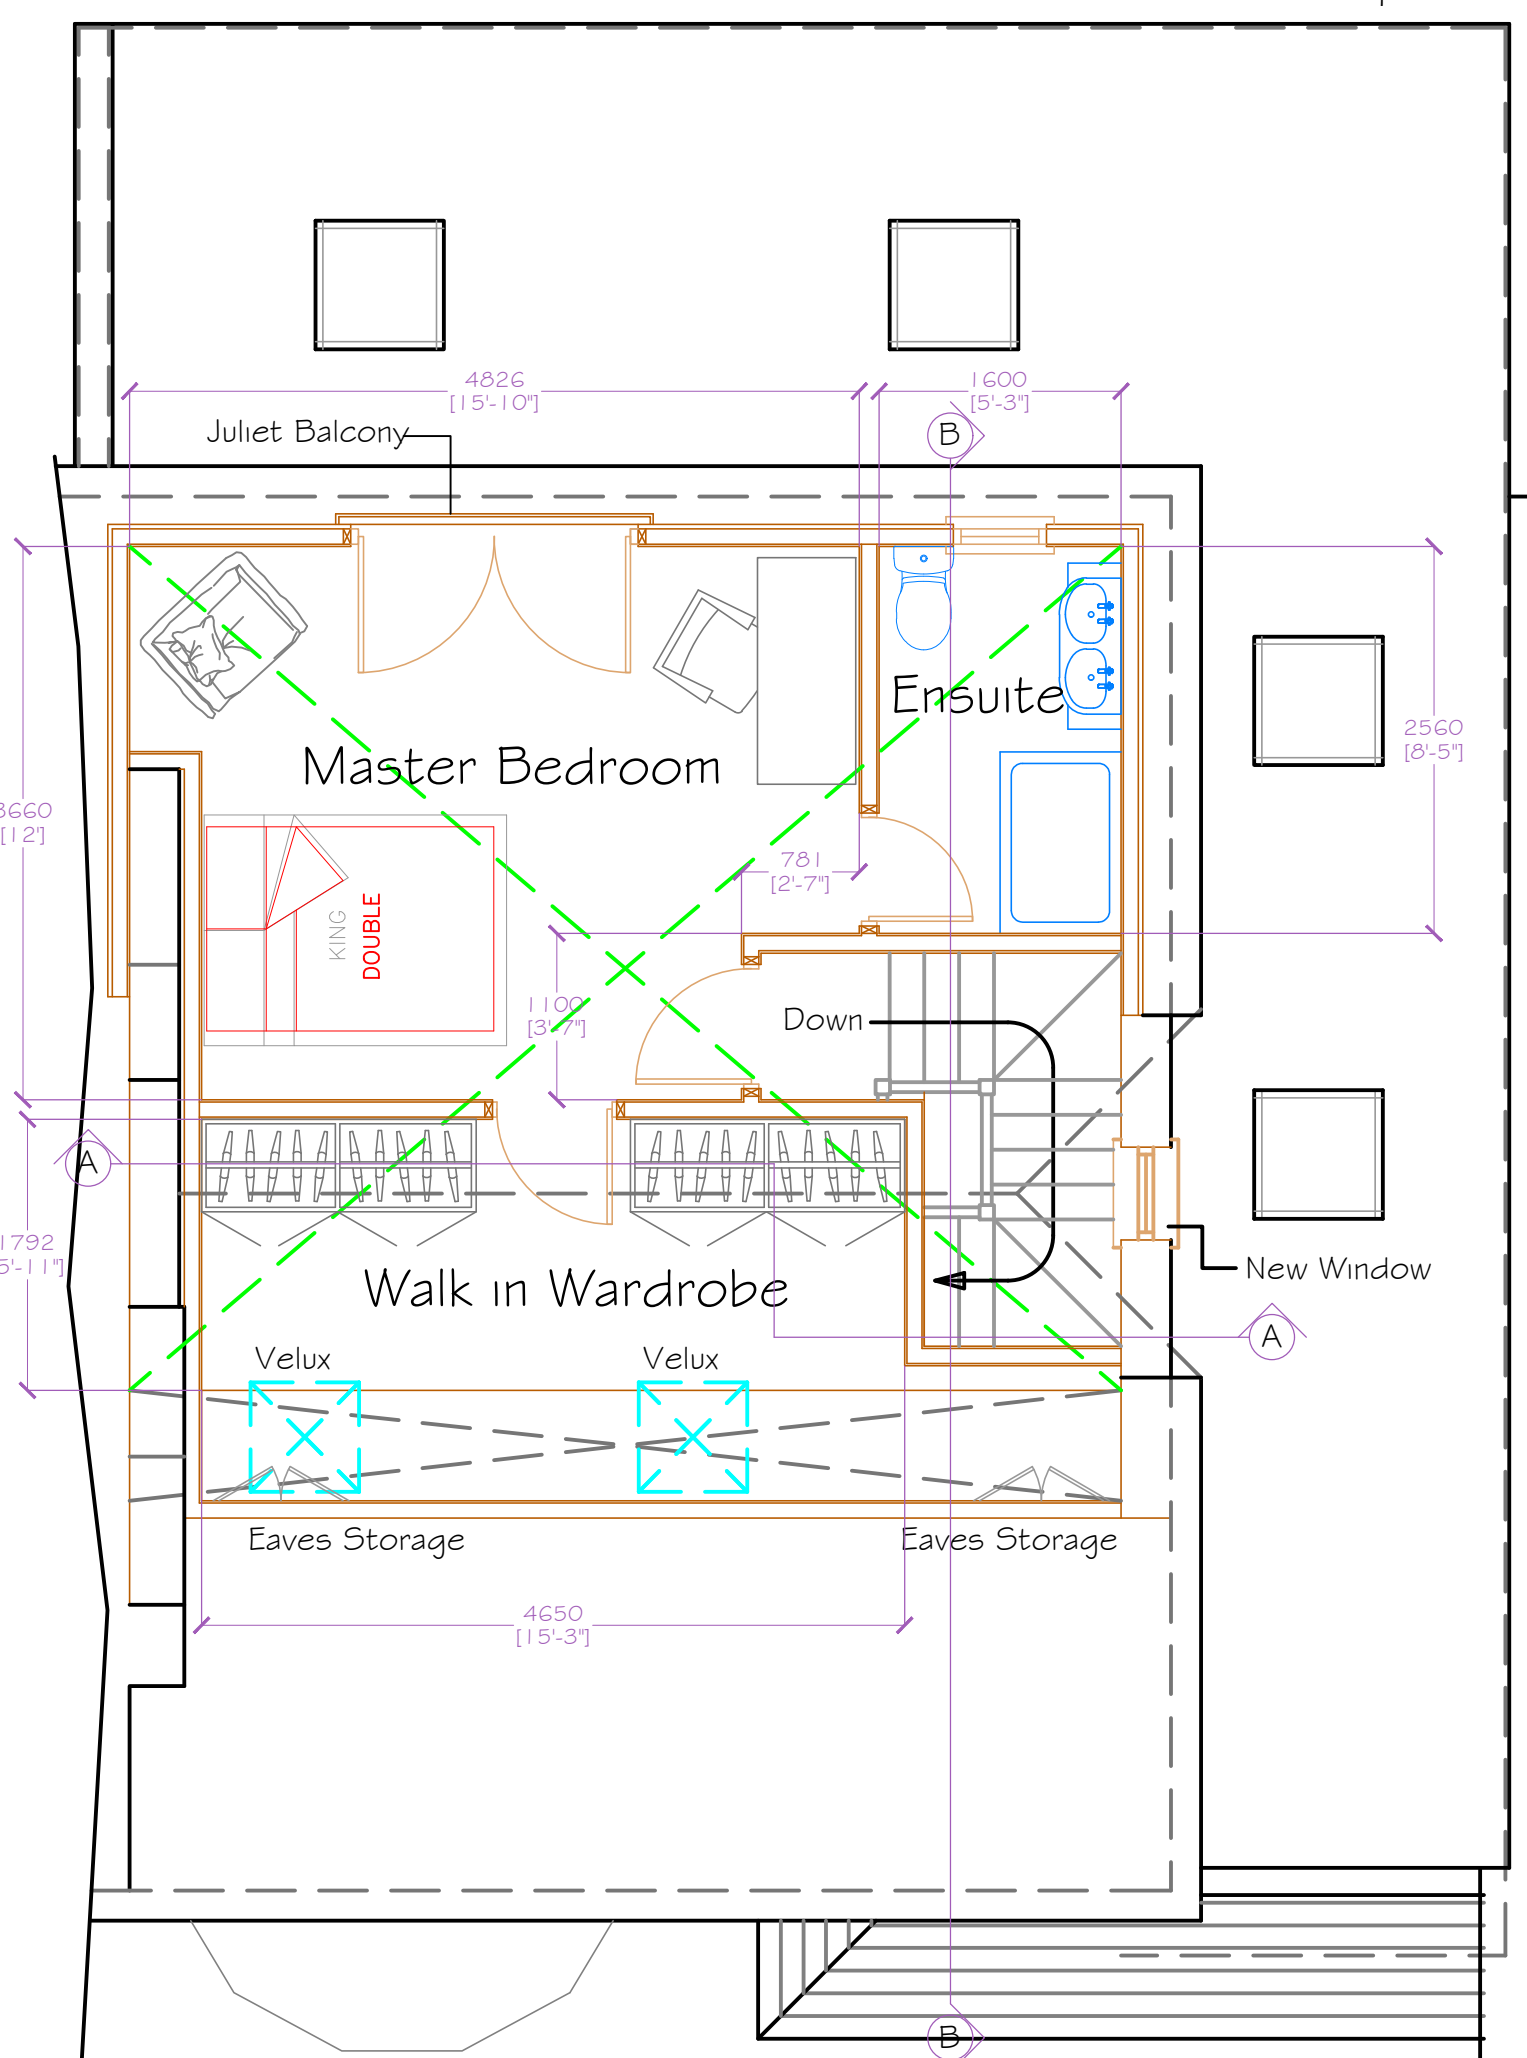
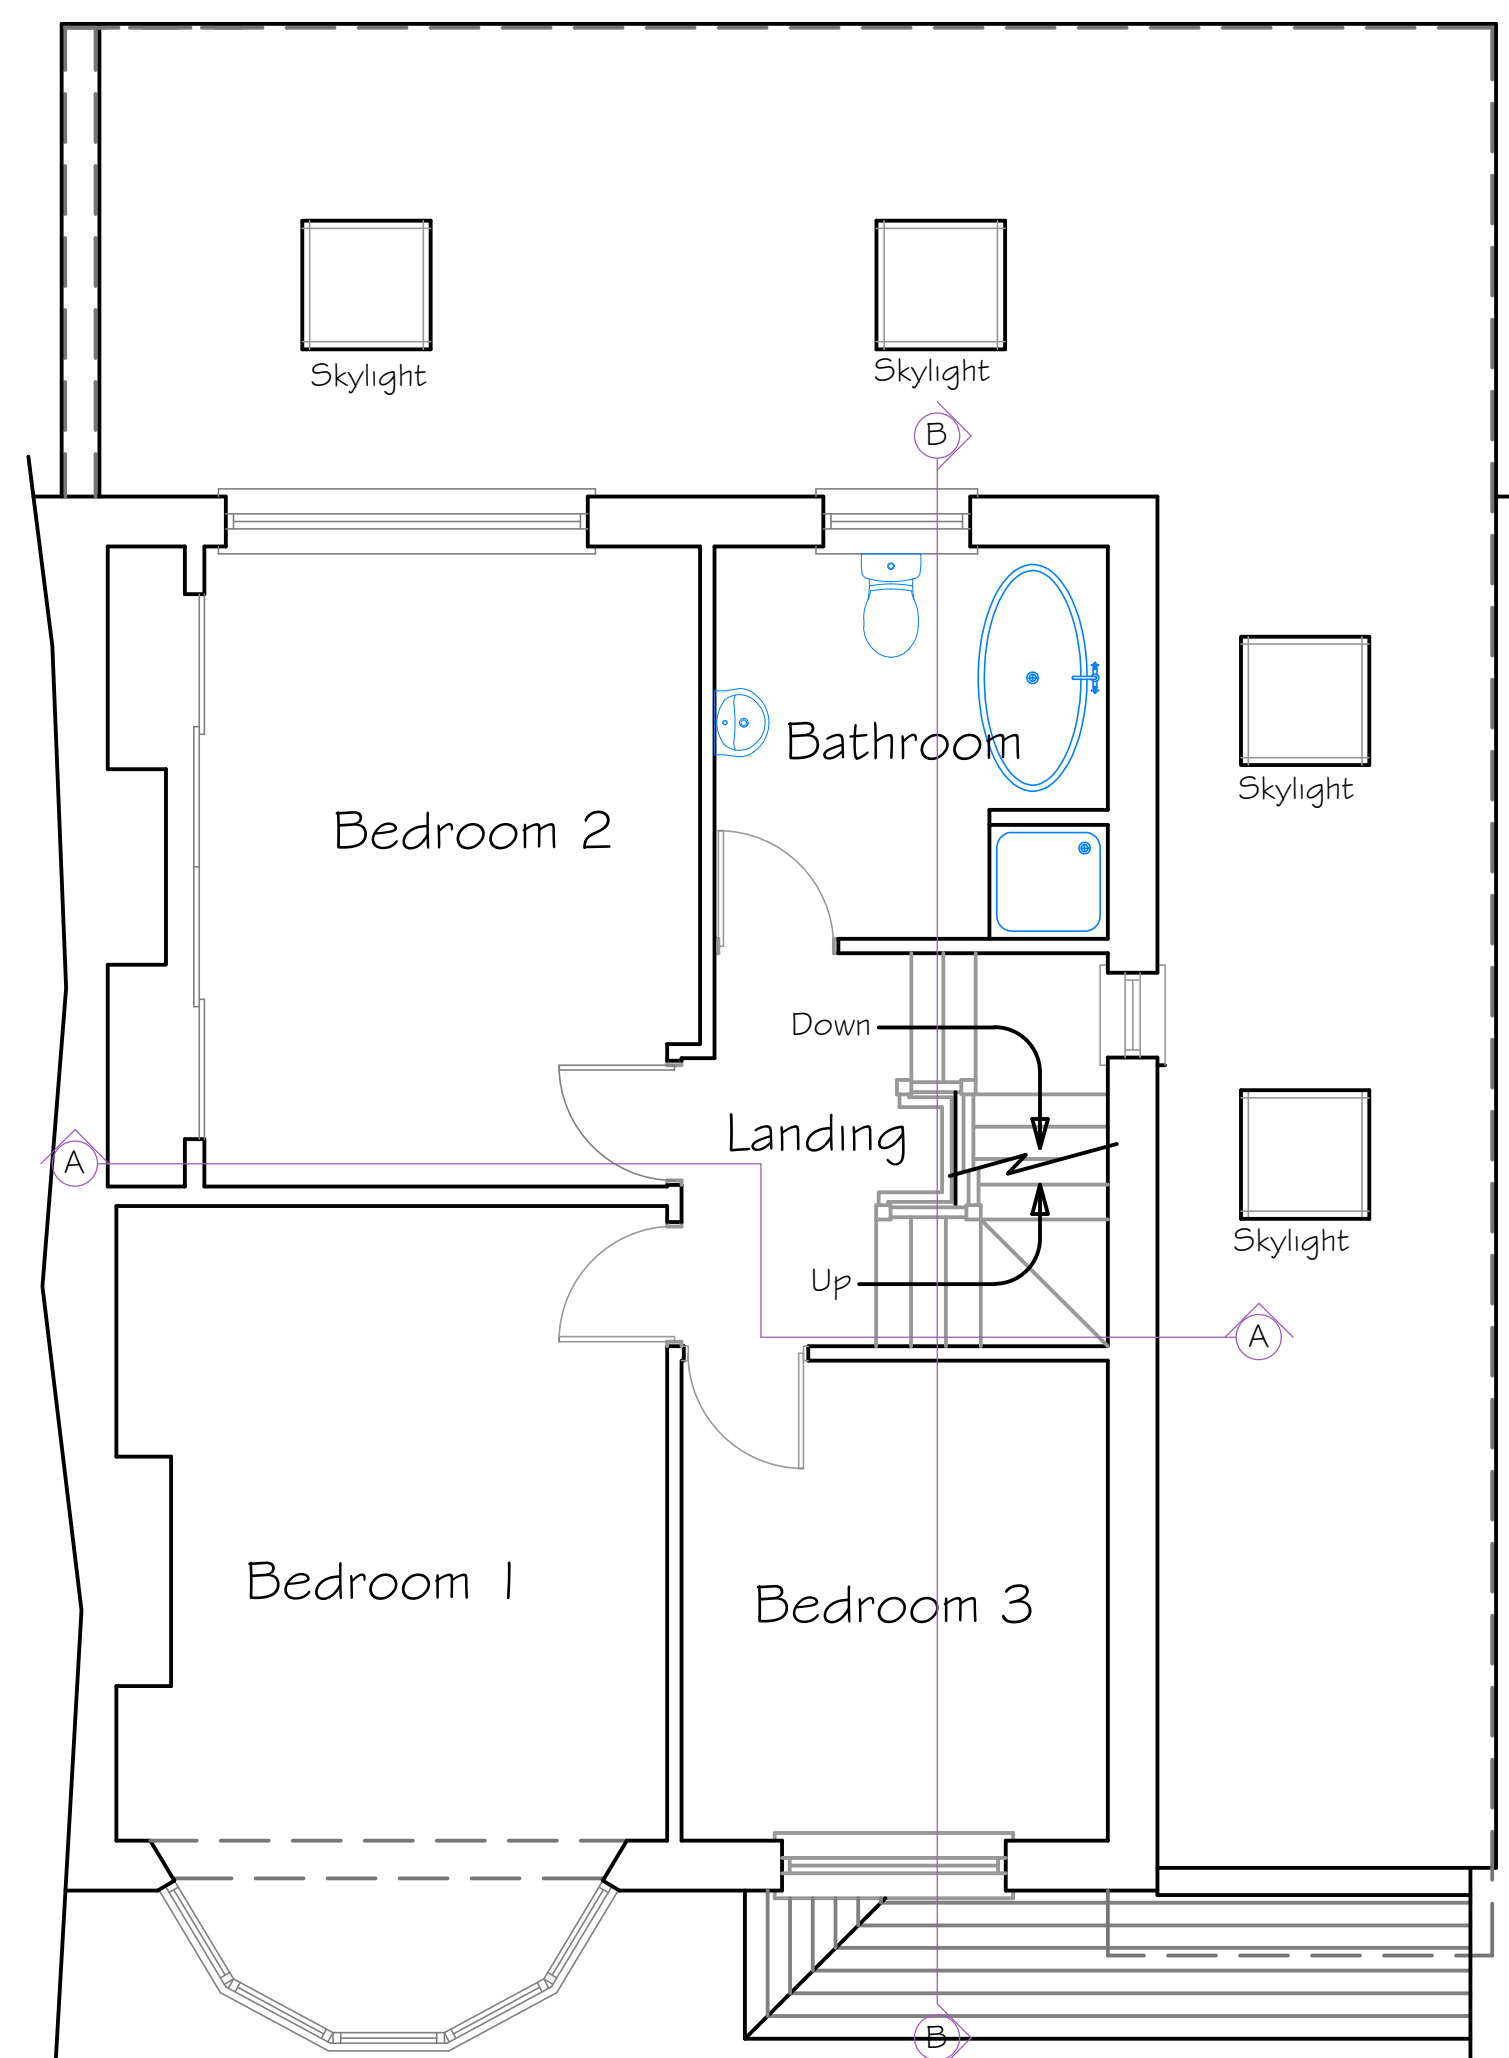
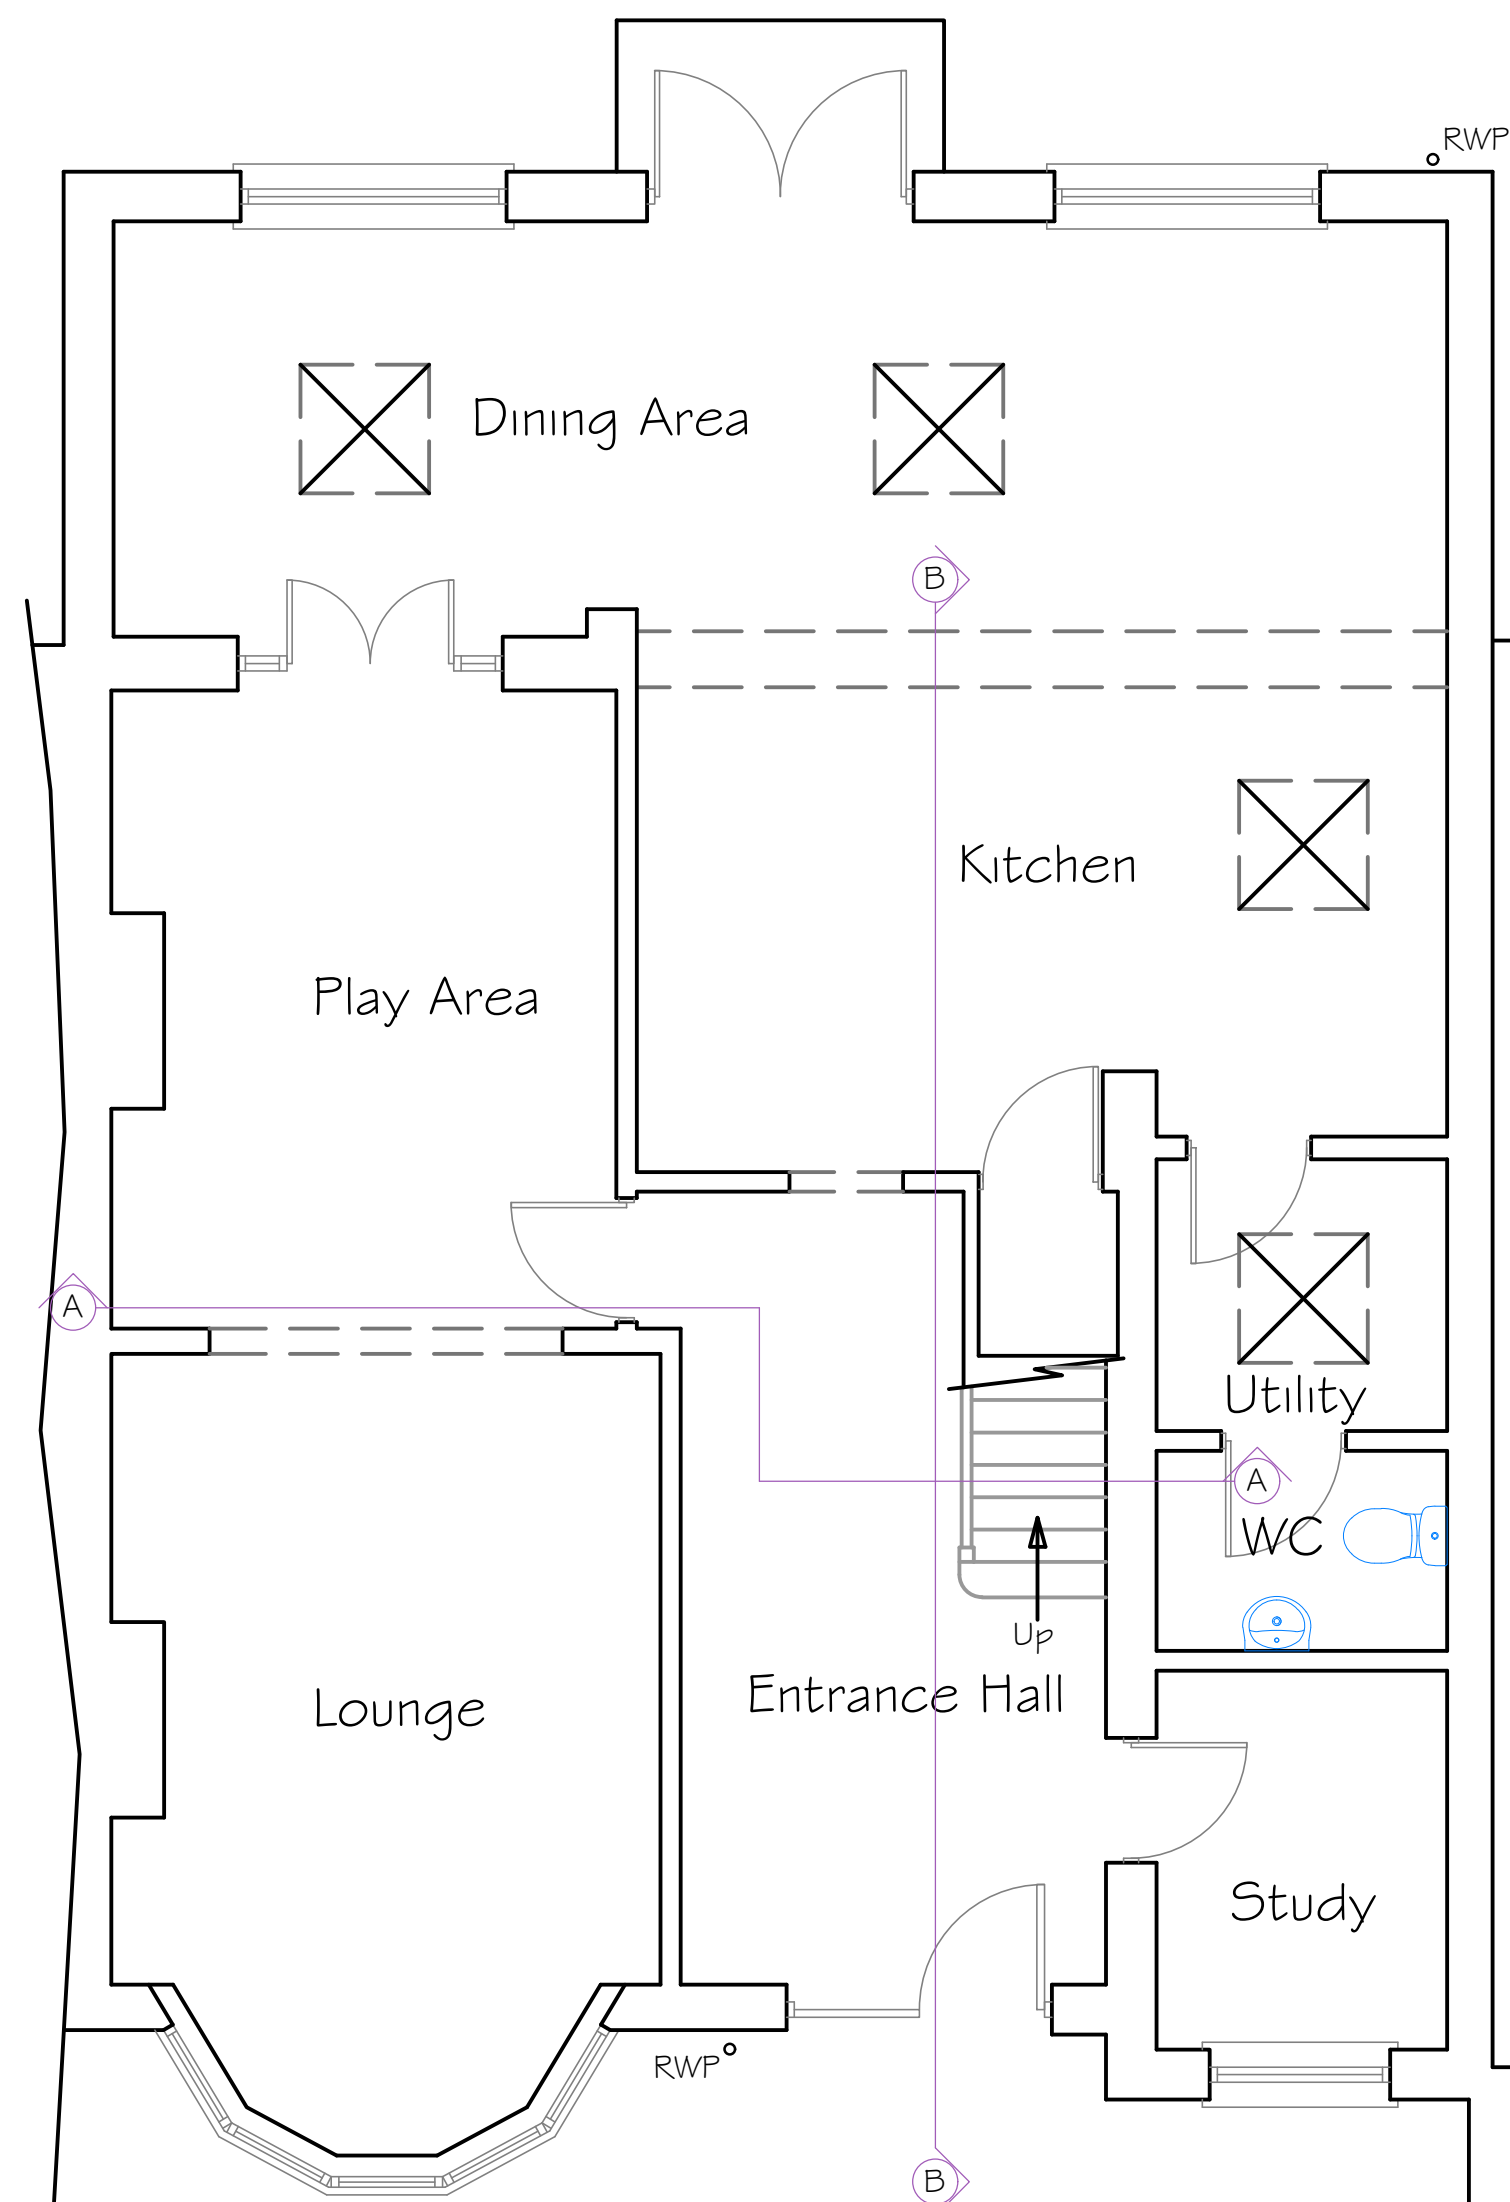
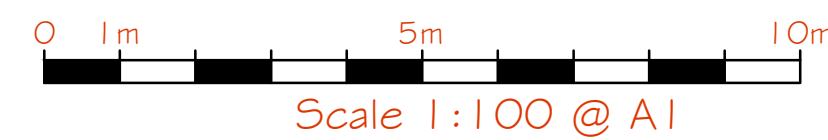
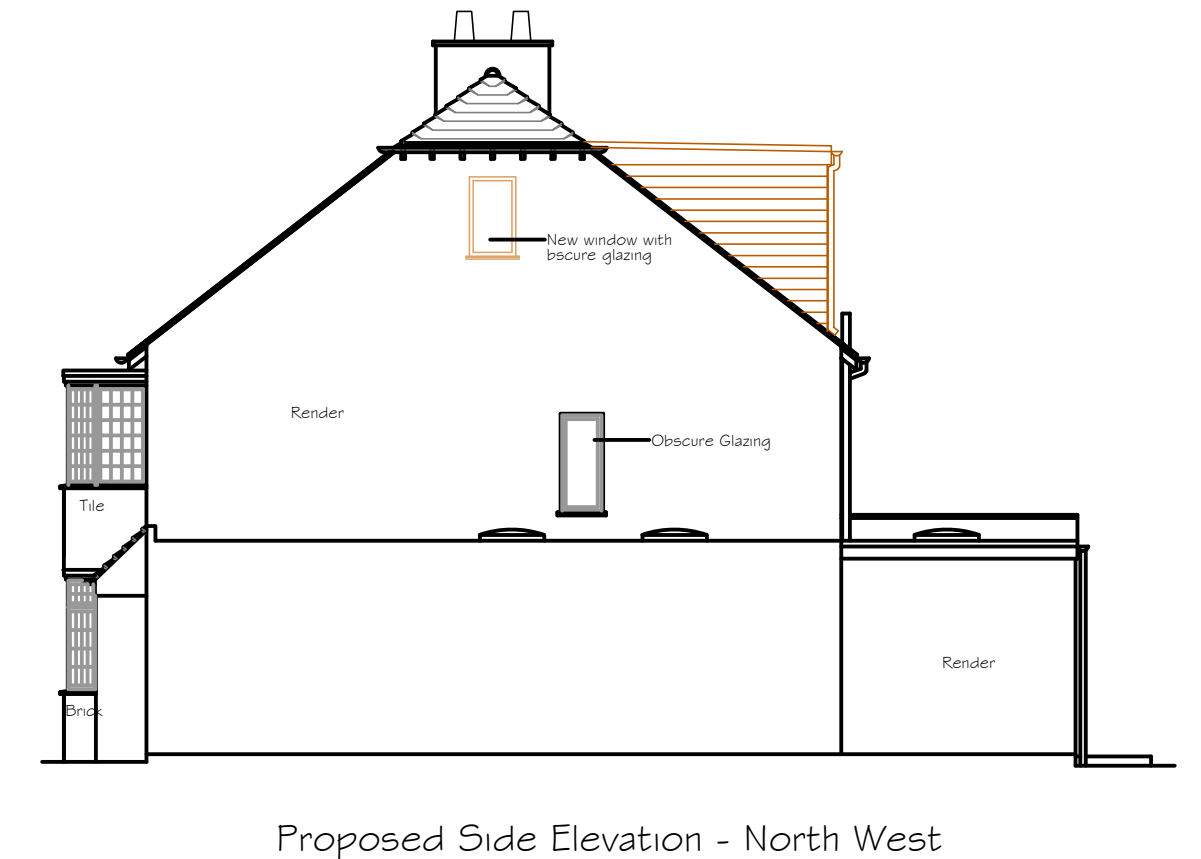
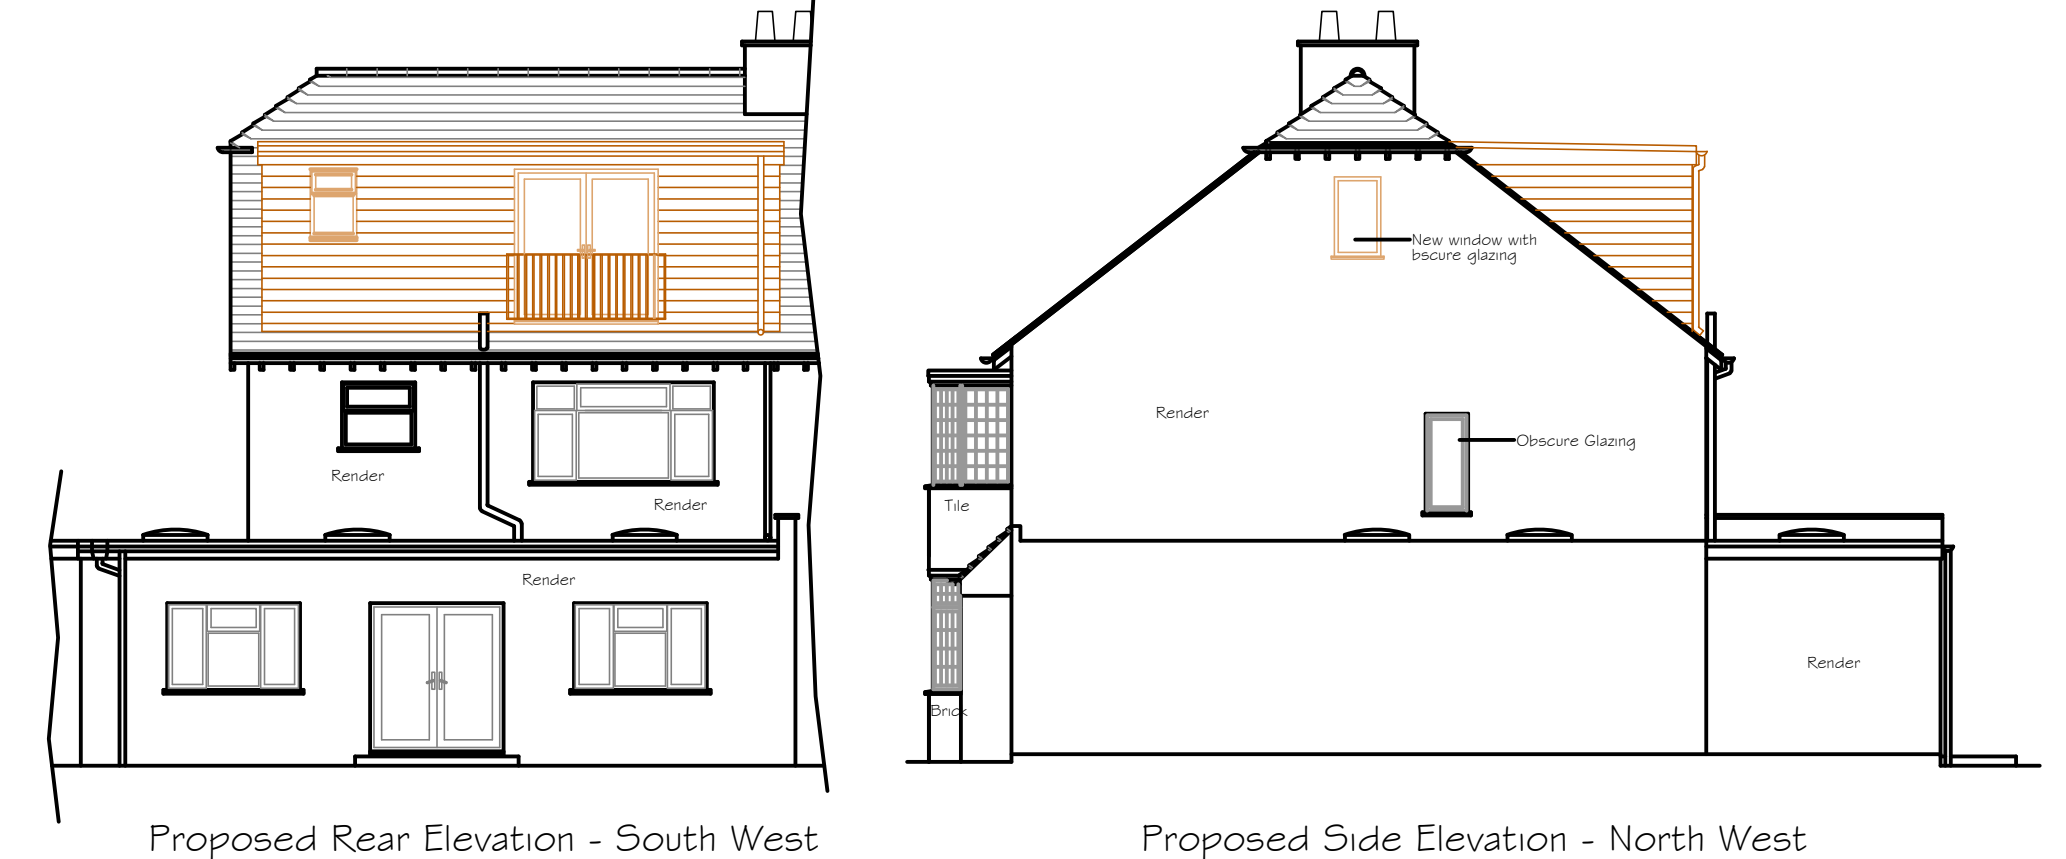


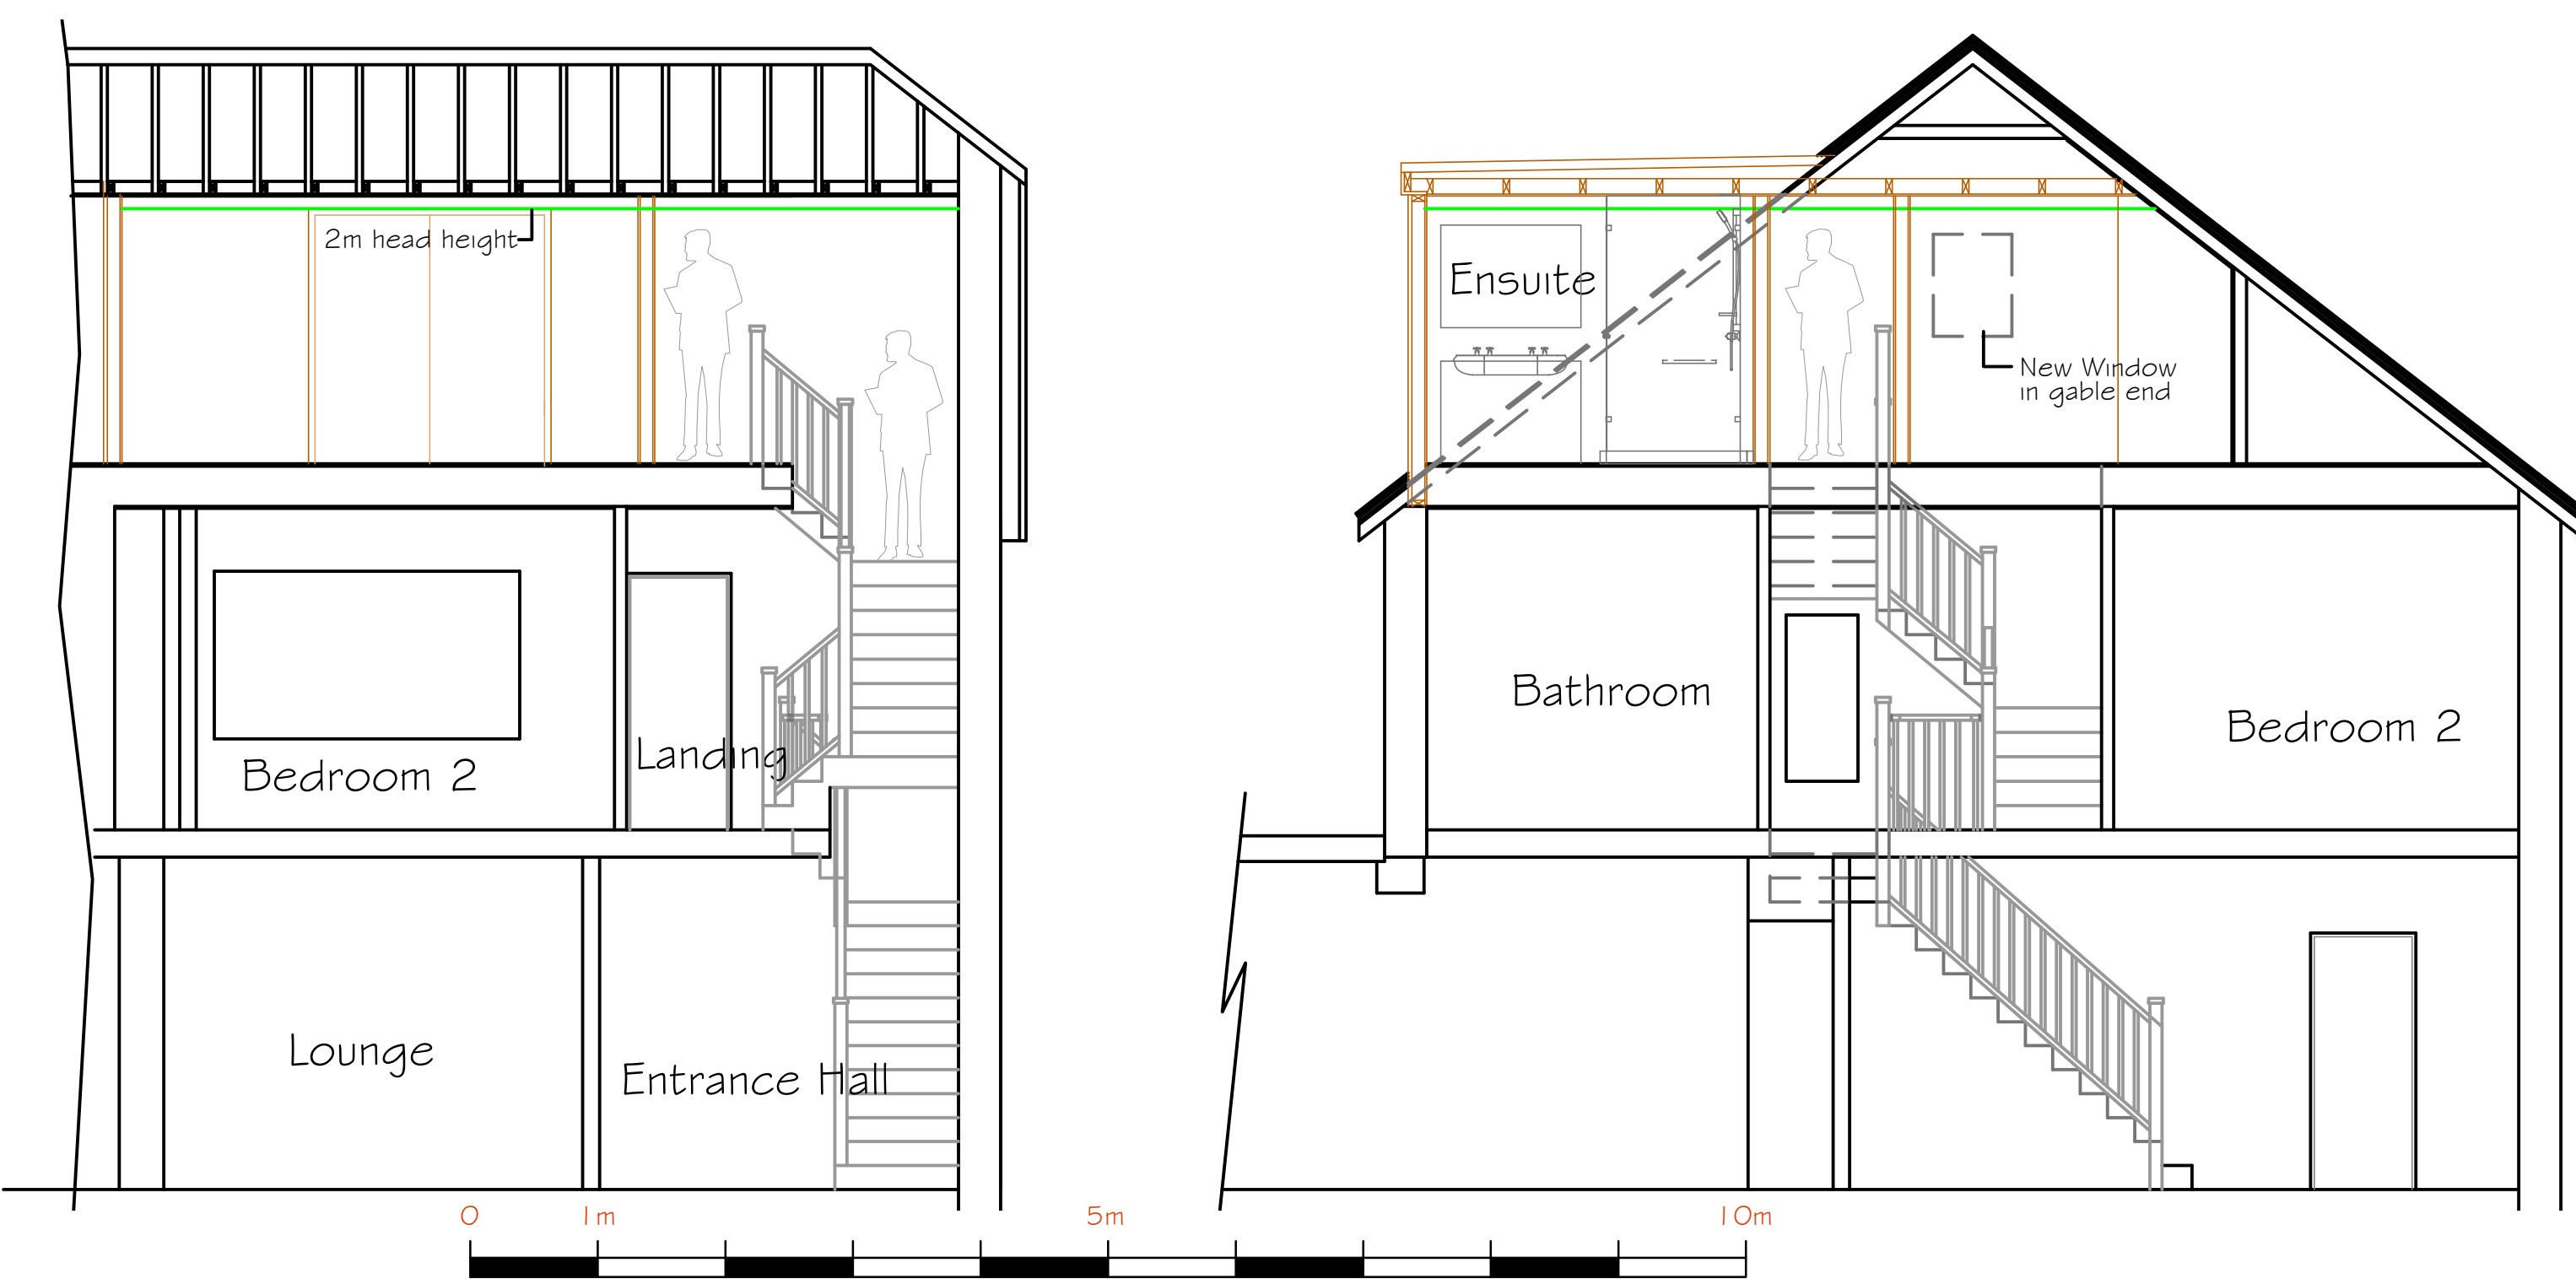

# Johar Design

65 Stoneage Close  
North Bersted  
Bognor Regis  
West Sussex  
PO22 9QW

©Copyright Johar Design  
Not to be reproduced without permission

Tel/Fax: 01 243 830999  
Mobile: 07709 508347  
E-mail: [johar.design@btinternet.com](mailto:johar.design@btinternet.com)

|                   |             |   |
|-------------------|-------------|---|
| Client            | Dwg. No.    | Notes   |
| Mr & Mrs Woodland | 01-21 CR Pb | 1. Dimensions in figures on drawings or specifications are to be taken in preference to scaled dimensions.<br>2. Preference should be given to large scale drawings.<br>3. Critical dimensions should be taken from site.<br>4. If any DIMENSIONS the contract shall FTS 456, for clarification. |

|   |          |          |  |  |  |                                                               |
|---|----------|----------|--|--|--|---------------------------------------------------------------|
| 1 | Revision | 11/01/21 |  |  |  | 57 Chichester Road<br>Bognor Regis<br>West Sussex<br>PO21 2YJ |
|   |          |          |  |  |  |                                                               |
|   |          |          |  |  |  |                                                               |
|   |          |          |  |  |  |                                                               |

|  |  |  |  |  |  |                                                         |  |
|--|--|--|--|--|--|---------------------------------------------------------|--|
|  |  |  |  |  |  | R021 ZN                                                 |  |
|  |  |  |  |  |  | Proposed Floor Plans & Roof Plan<br>Proposed Elevations |  |

[illegible]