


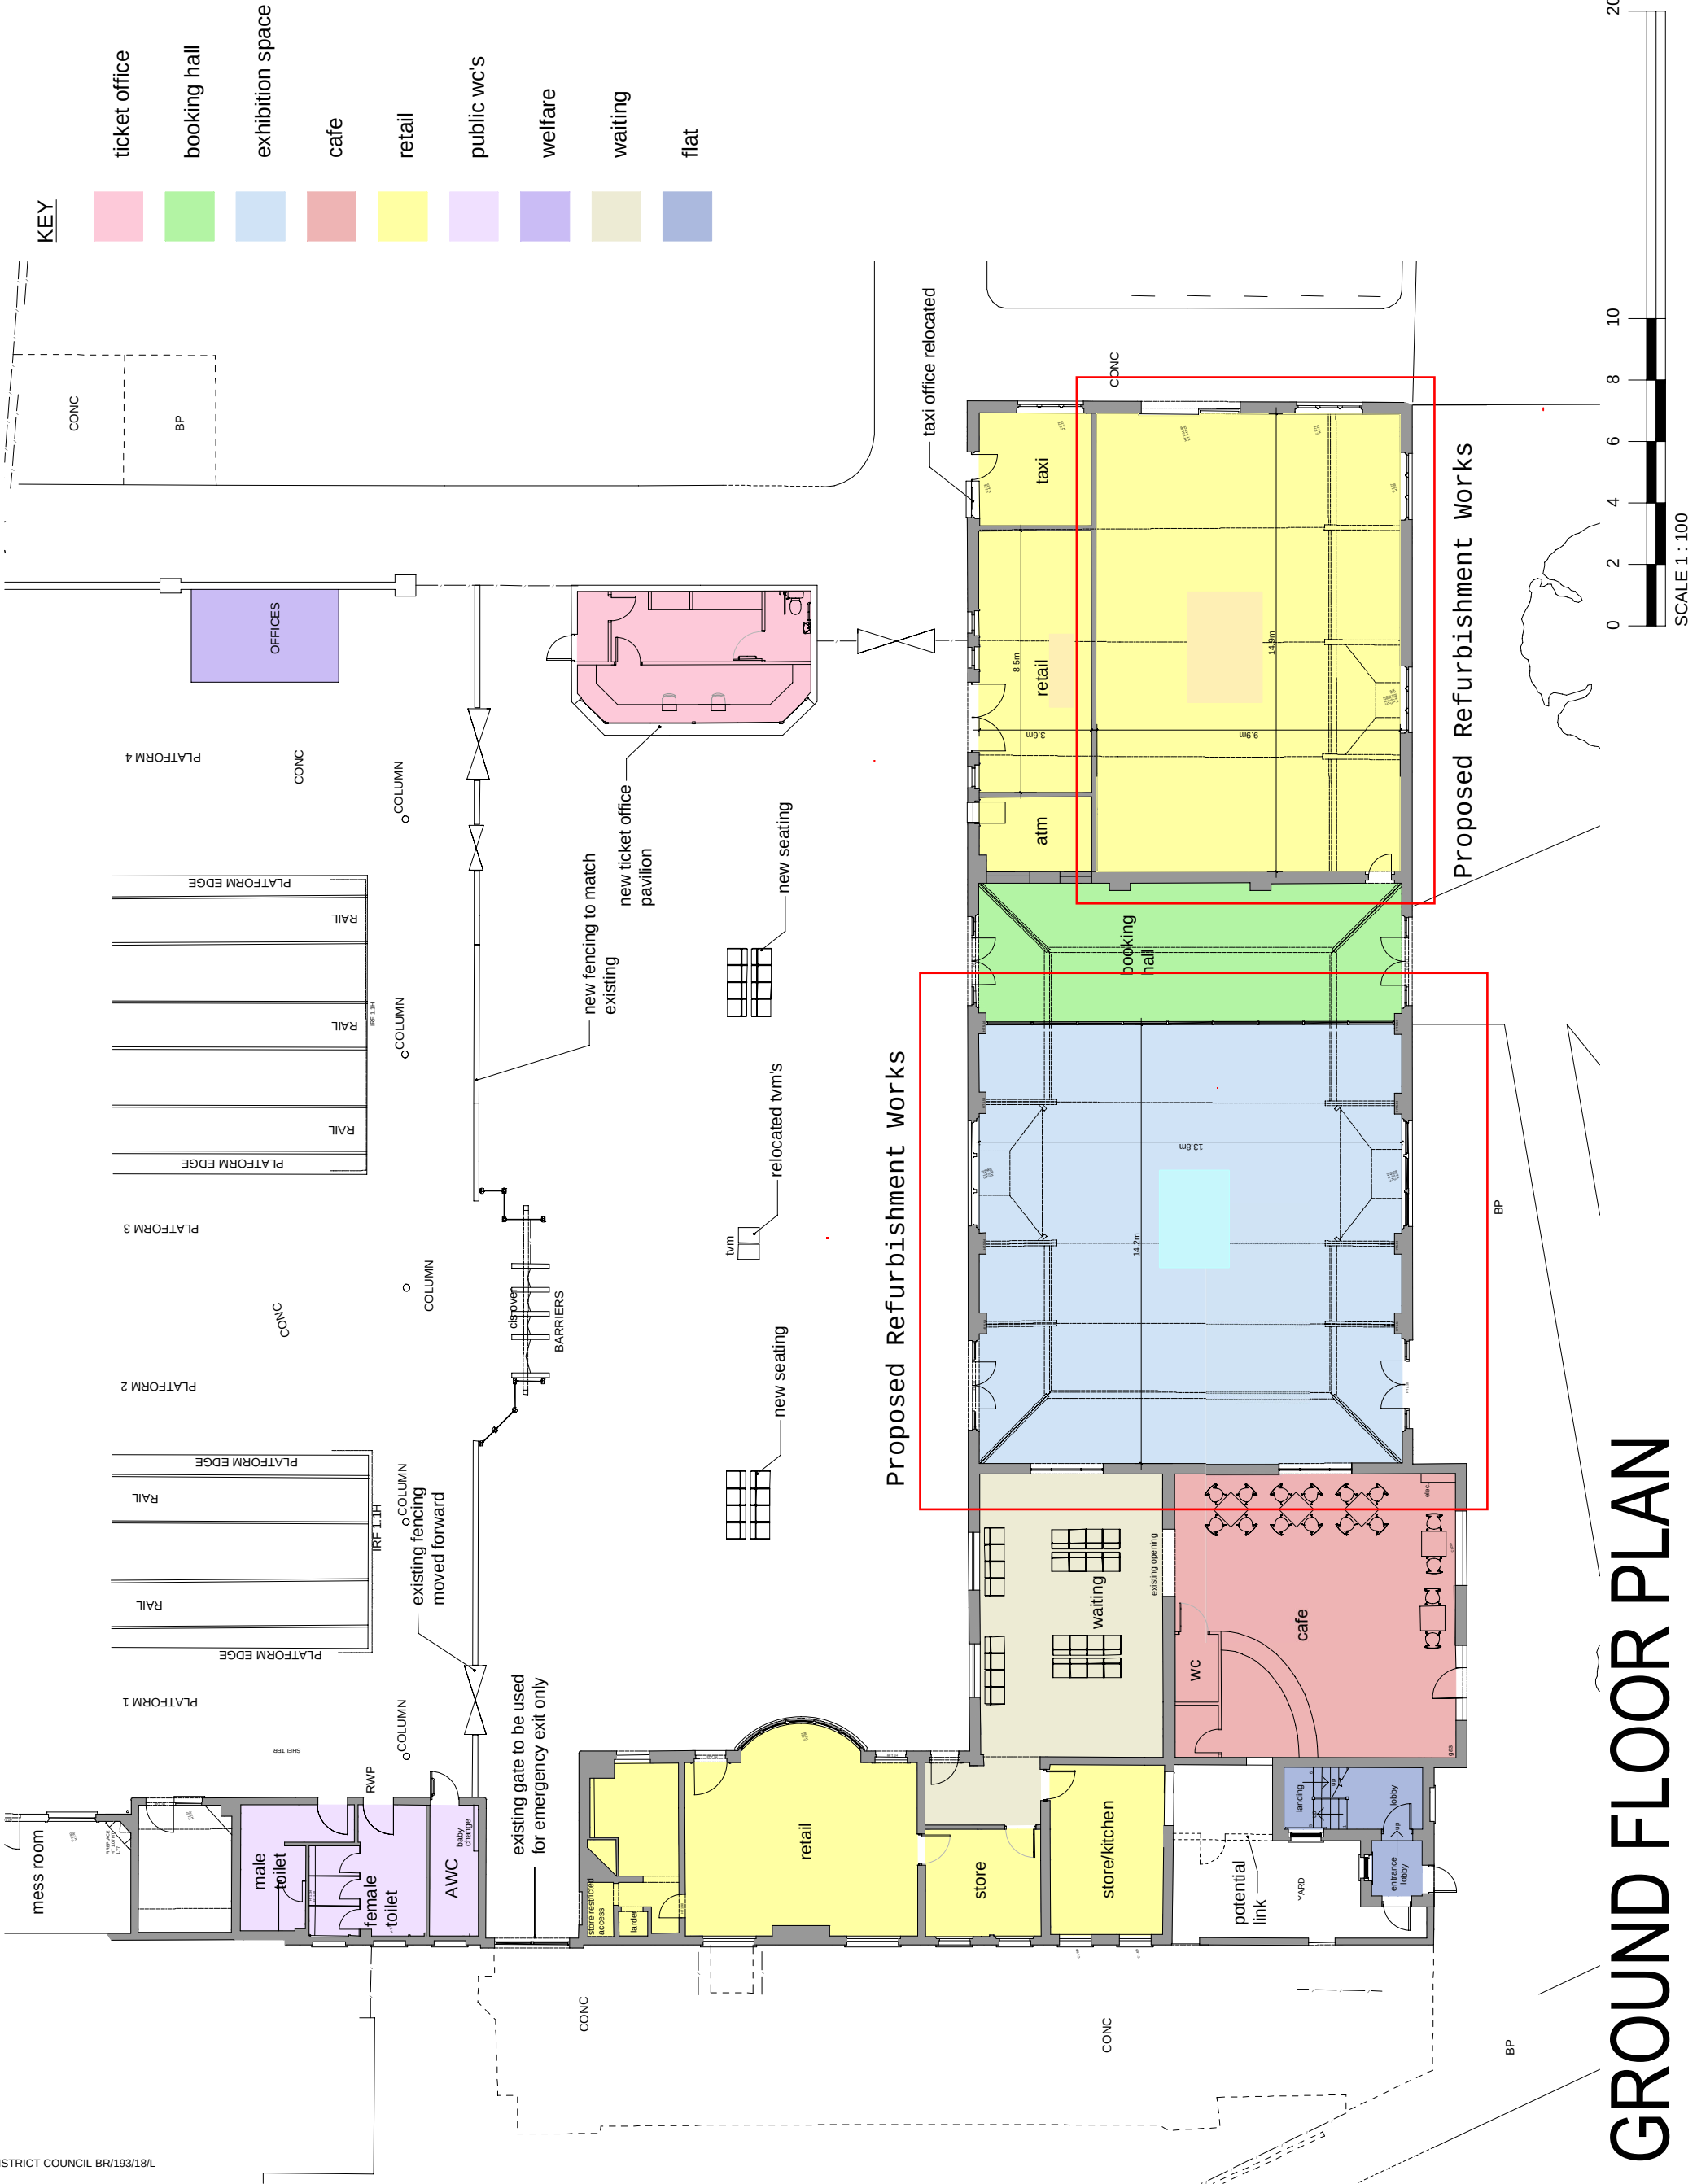

Notes:

Copyright: The contents of this drawing may not be reproduced in whole or part without the written consent of The Trevor Parry Partnership.


This drawing is to be read in conjunction with the scope of works, specification and programme.

No dimensions to be scaled from this drawing

All dimensions to be checked on site by the Contractor

Where discrepancy occurs between scope of works, specification and programme and drawings the Contract Administrator must be notified immediately

KEY

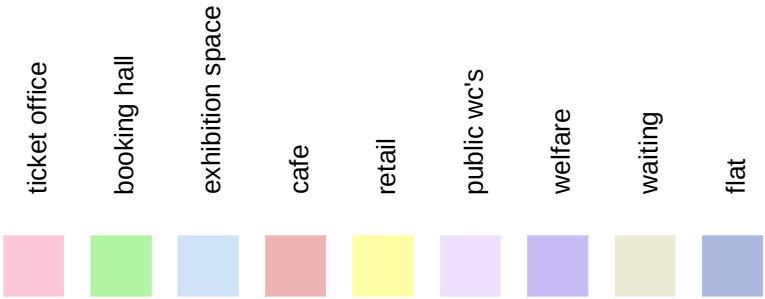

F2	09.08.2015	UPDATED FOLLOWING STAKEHOLDER MEETING	RP	CL
F1		ISSUED FOR INFORMATION	GC	CL
REVISION:	DATE	DESCRIPTION		DRAWN CHECK

FEASIBILITY

tpp CONSTRUCTION CONSULTANTS

Tel: 020 7940 6500 Fax: 020 7378 0136 Web: www.tpp.co.uk

Project Title:
Bognor Regis Station - Heritage Plan
Station Road
Bognor Regis
PO21 1QF
For : Southern

Drawing Title:
Existing Ground Floor Plan

Scale:	Date:	Drawn:	Checked:
1:100@A1 1:200@A3	04.03.2014	GMC	CL

Drawing No:	Revision
5592(02)02	F2