



ARUN DISTRICT COUNCIL BR19417/PL

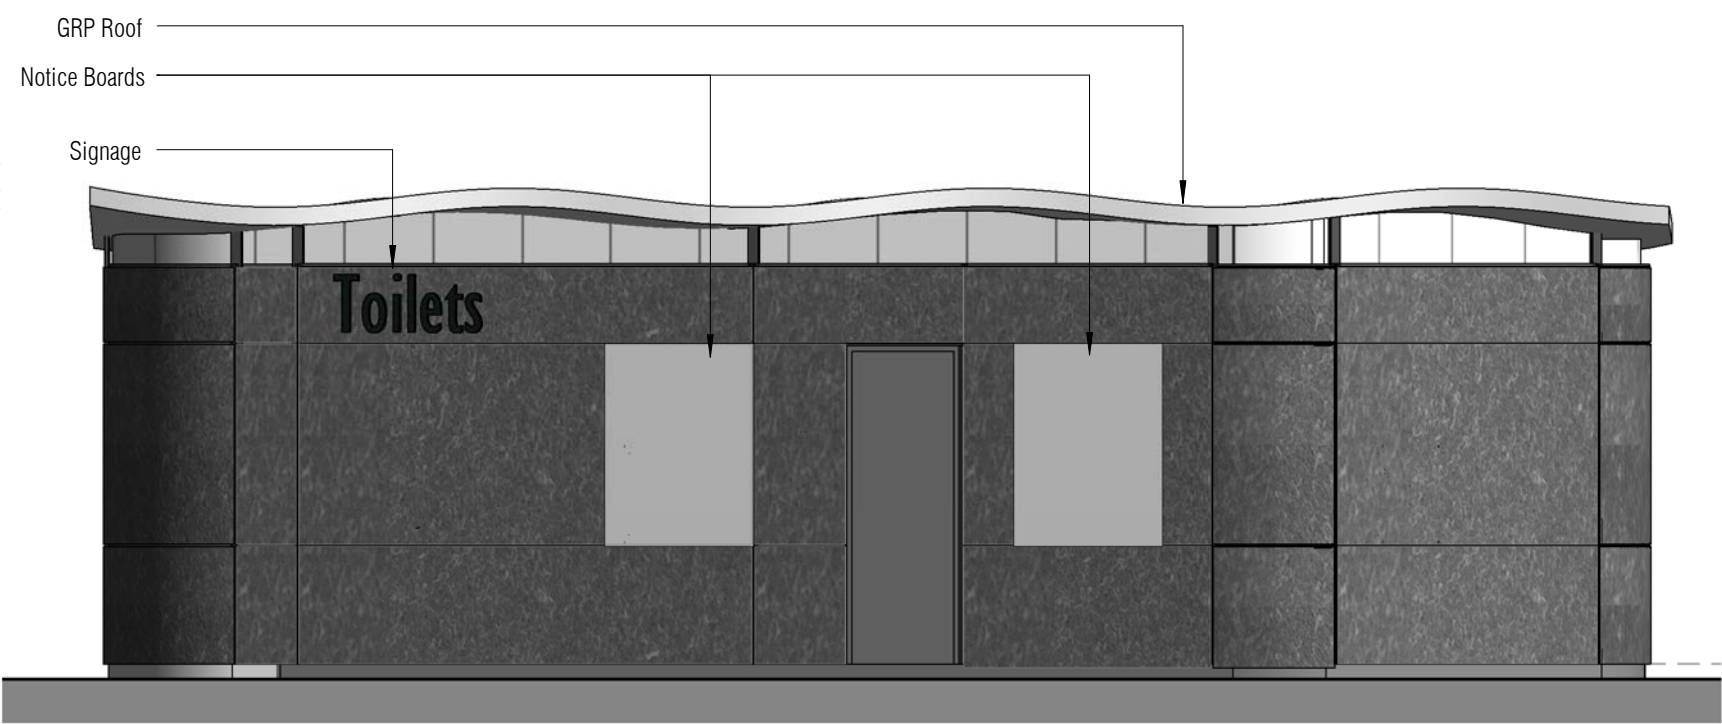

○

South Elevation

1 : 50

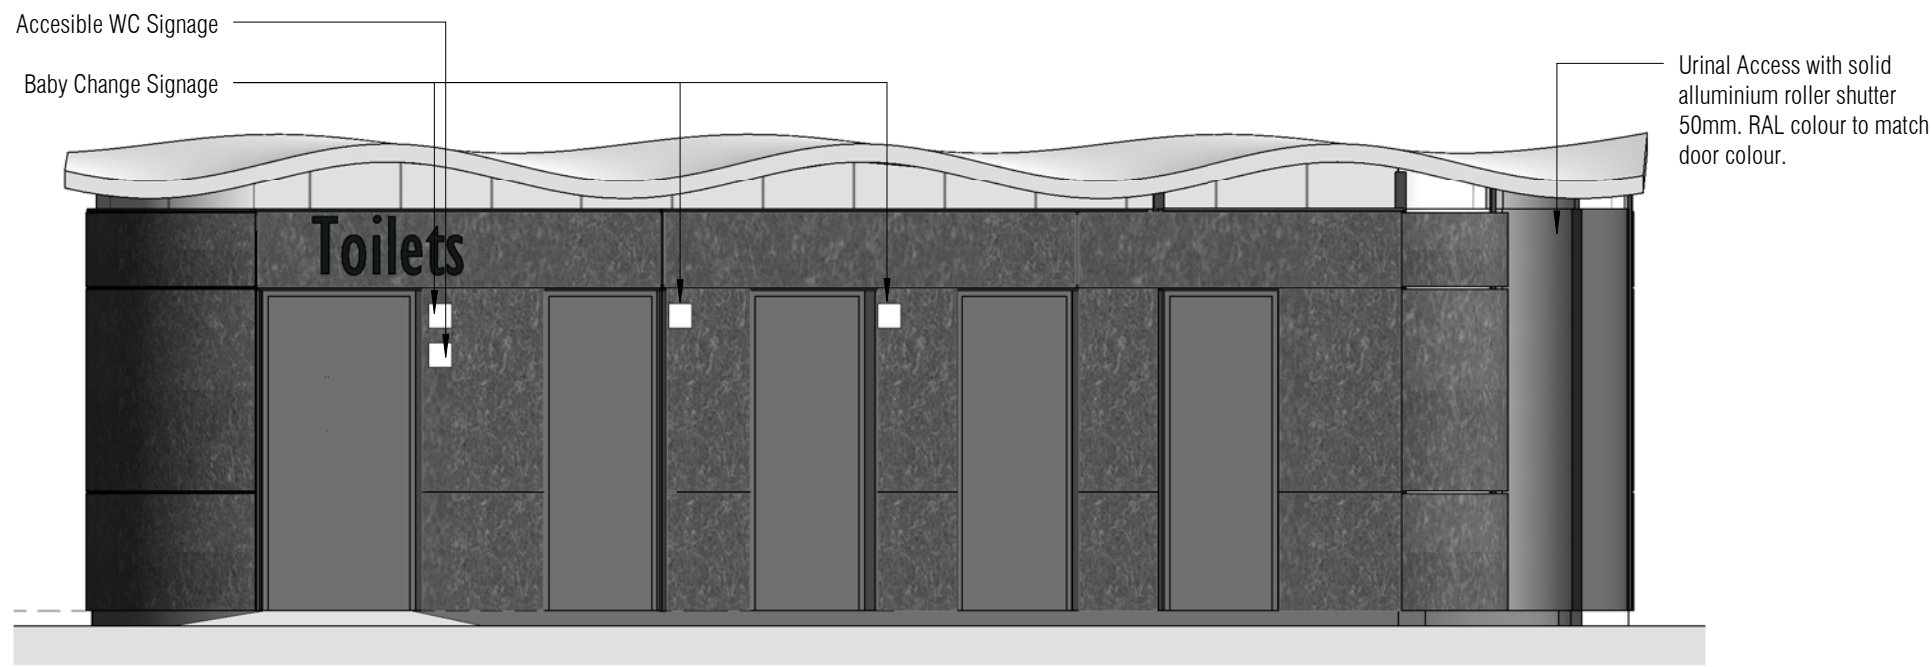

○


North Elevation

1 : 50



Revision	Date	Description	By/Ch
----------	------	-------------	-------


CLIENT
Arun District Council

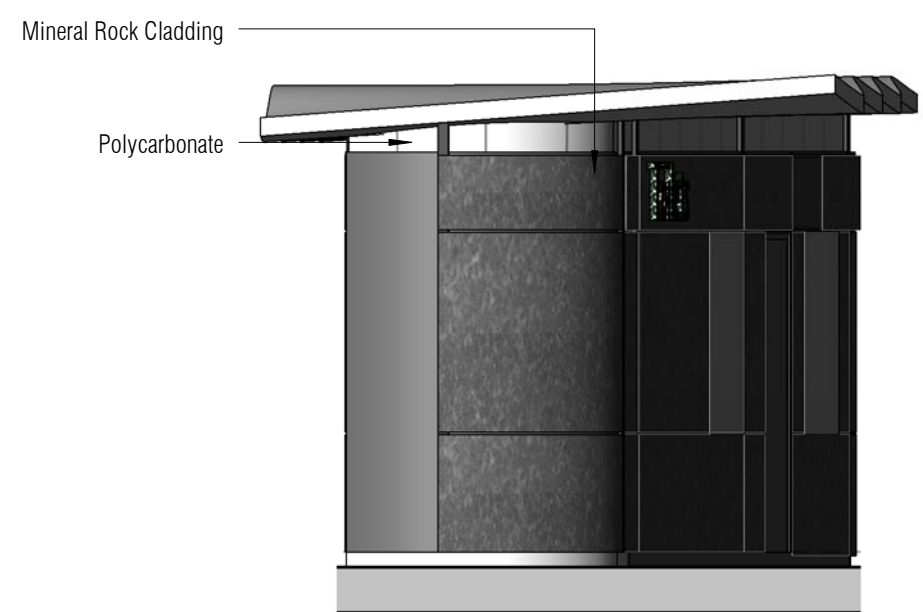

○

West Elevation

1 : 50

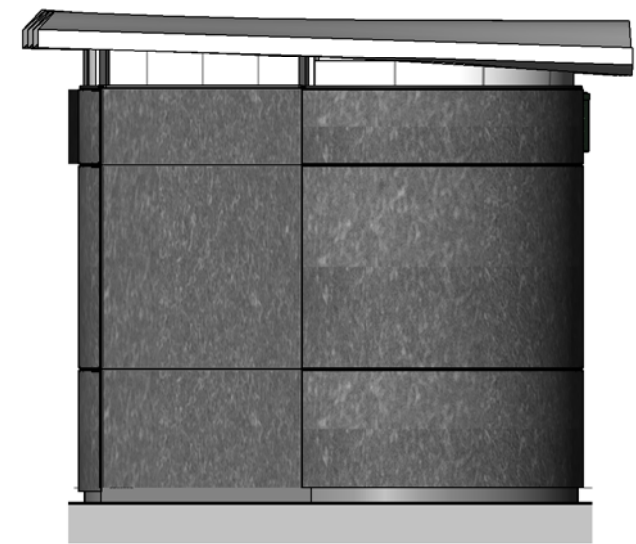

○

East Elevation

1 : 50

SPACE PLACE
ARCHITECTURE FOR HUMAN BEINGS
LONDON MANCHESTER GLASGOW TOTNES

STATUS Project Status
PROJECT
Bognor Seafront Vision

DRAWING
Proposed Toilet Elevations

SCALE 1 : 50	SHEET SIZE A3	DRAWN BY RC	CHECKED BY Nic	DATE 30/06/17
PROJECT NO. 3496	DRAWING NO. (08) 107	REVISION		

SP ARCHITECTS
THE CORNERHOUSE
91-93 FARRINGTON ROAD
LONDON
EC1M 3LN
T +44 (0)207 8028000
E answers@space-place.com
W www.space-place.com

NOTES

This drawing must not be reproduced in whole or part without written consent. Do not scale this drawing. All dimensions in millimetres. Written dimensions to be checked on site. Electronic issue to be confirmed by paper copy only. ©SPACE + PLACE. All Rights Reserved.