


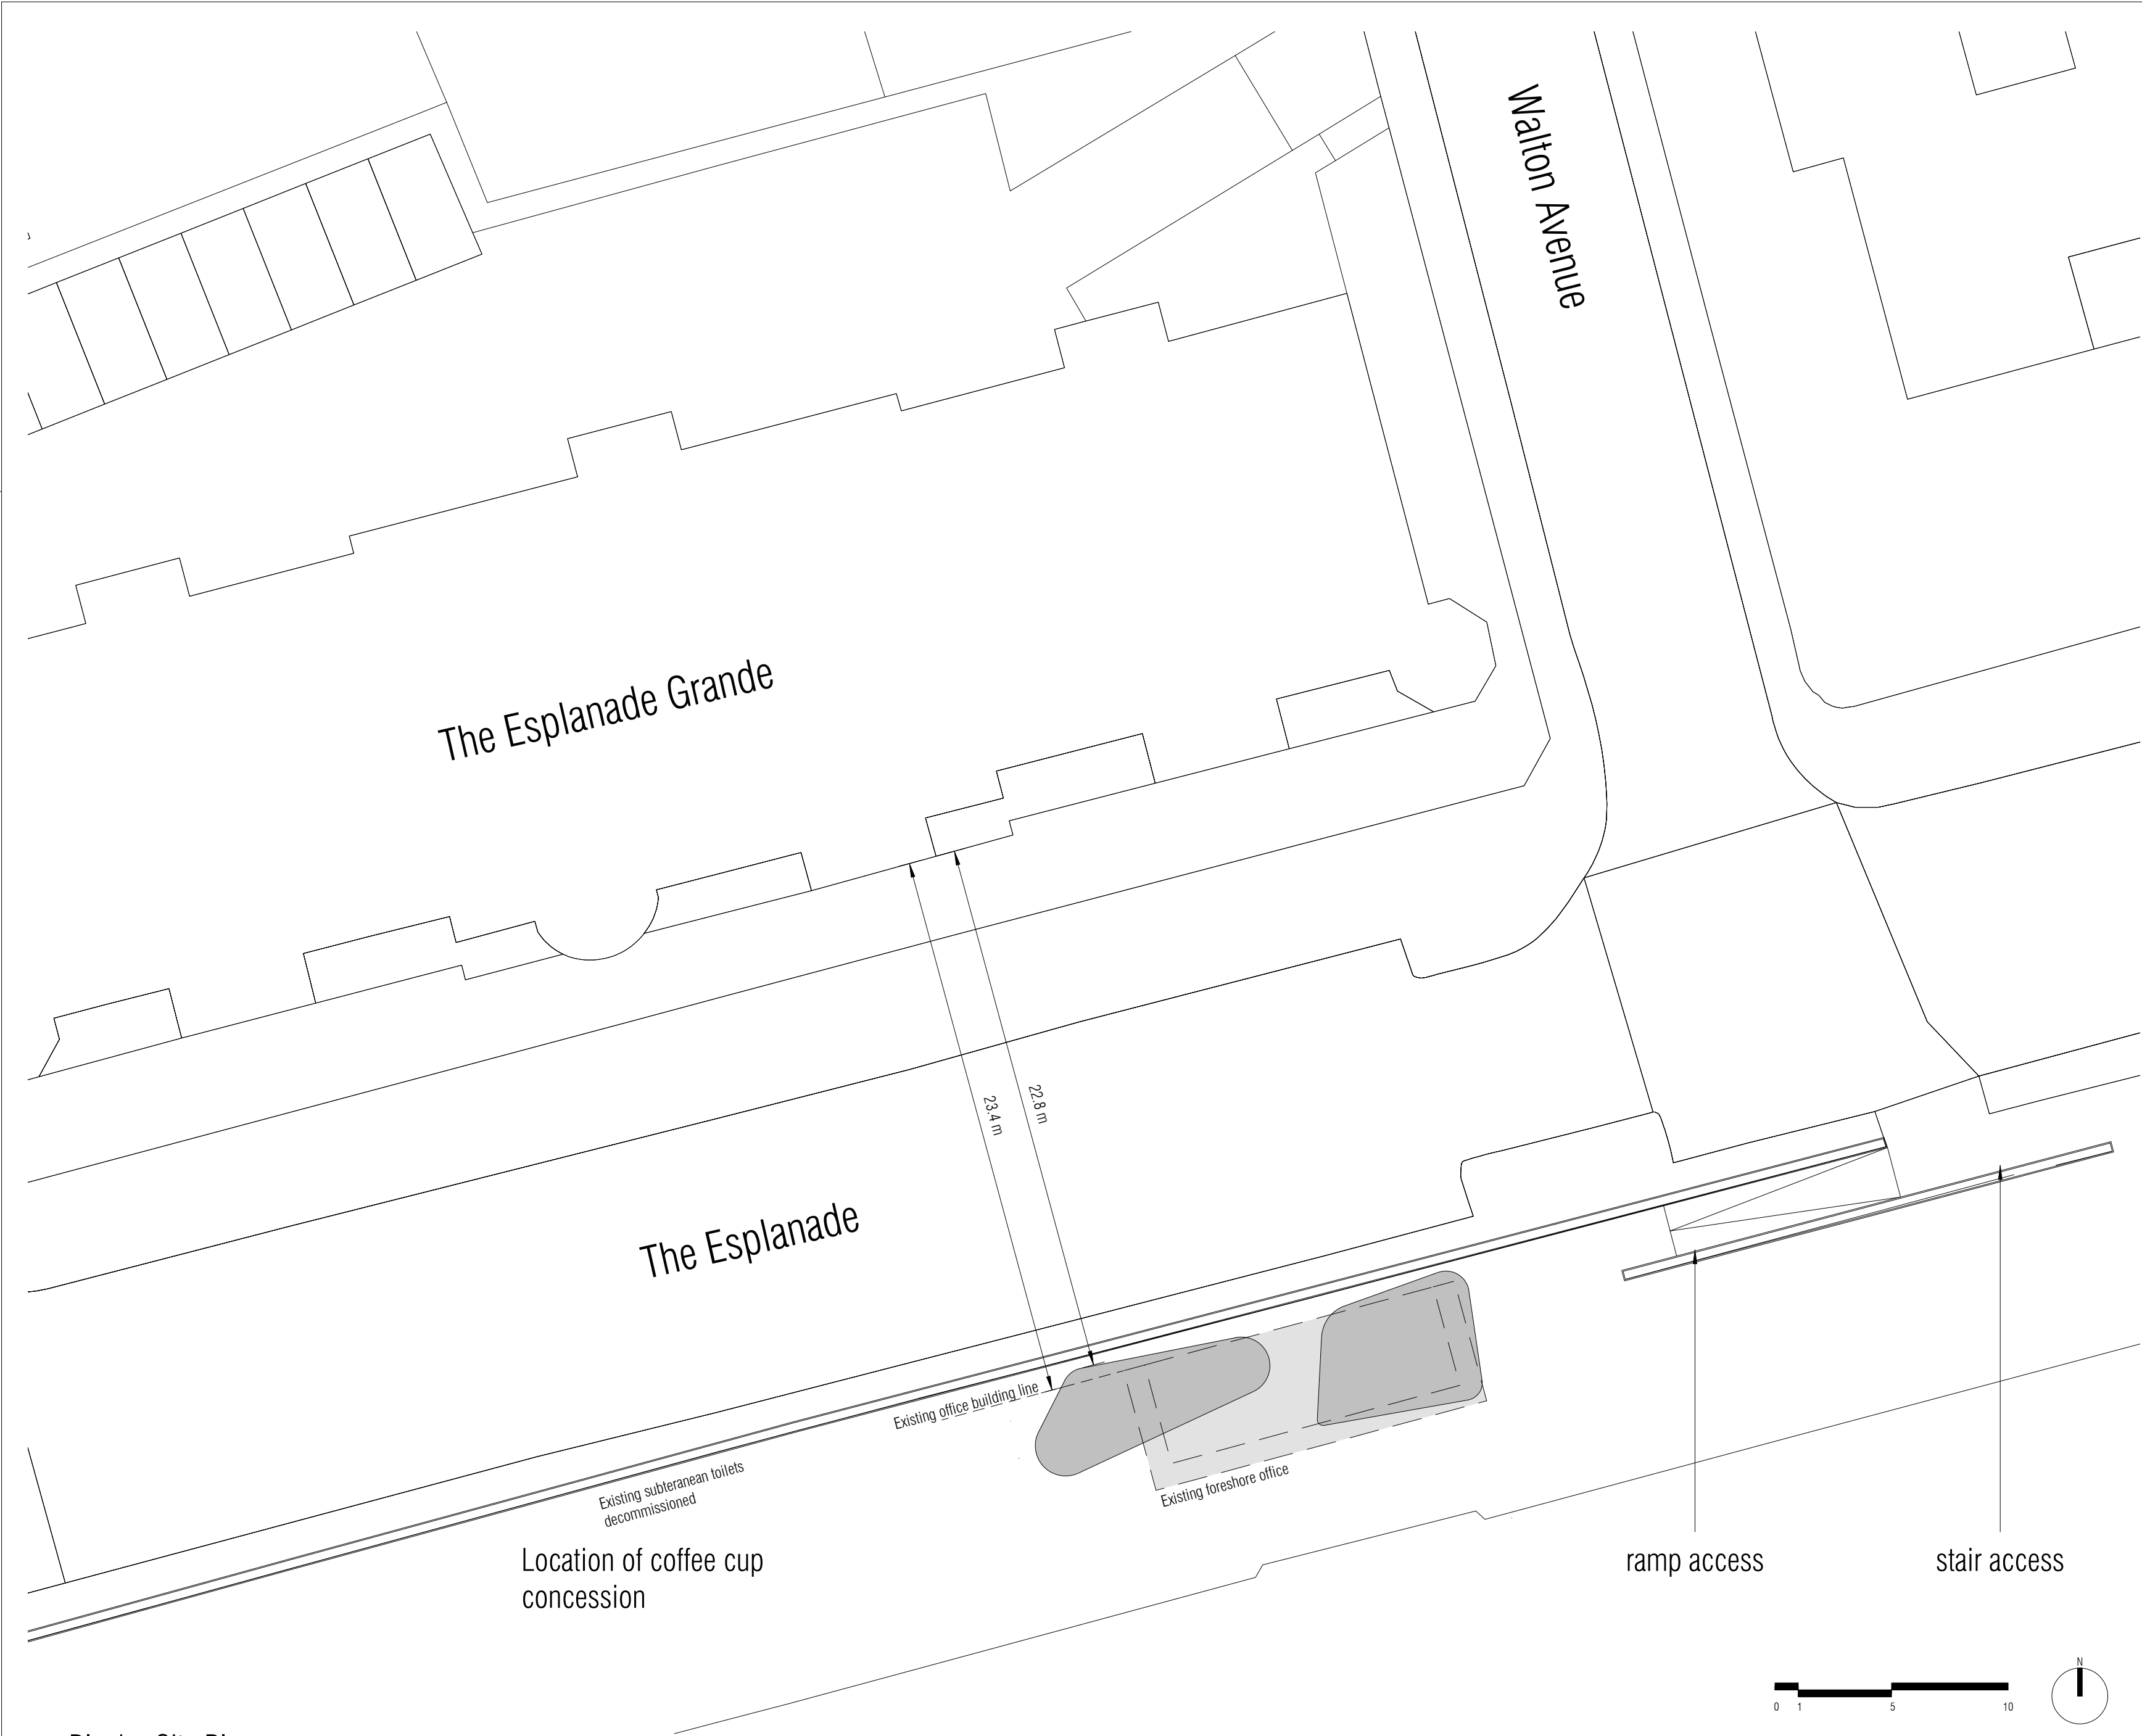

NOTE

The building will use the existing drainage on site.

Revision	Date	Description	By/Ch
A	17/10/17	Building positions changed for resubmission.	
B	09/11/17	As client comments.	
C	05/12/17	Planning Resubmission	

CLIENT
Arun District Council

SPACE

PLACE

ARCHITECTURE FOR HUMAN BEINGS

LONDONMANCHESTERGLASGOWTOTNES

SP ARCHITECTS
THE CORNERHOUSE
91-93 FARRINGTON ROAD
LONDON
EC1M 3LN

T +44 (0)207 831 8877
E answers@space-place.com
W www.space-place.com

STATUS Planning Submission

PROJECT
Bognor Seafront Vision

DRAWING
Site Plan

SCALE 1 : 200	SHEET SIZE A2	DRAWN BY RC	CHECKED BY Nic	DATE 30/06/17
PROJECT NO. 3496	DRAWING NO. (08) 102			REVISION C

This drawing must not be reproduced in whole or part without written consent. Do not scale this drawing. All dimensions in millimetres.
Written dimensions to be checked on site. Electronic issue to be confirmed by paper copy only. ©SPACE + PLACE. All Rights Reserved.