


NOTE

All doors to the WCs will be self-closing

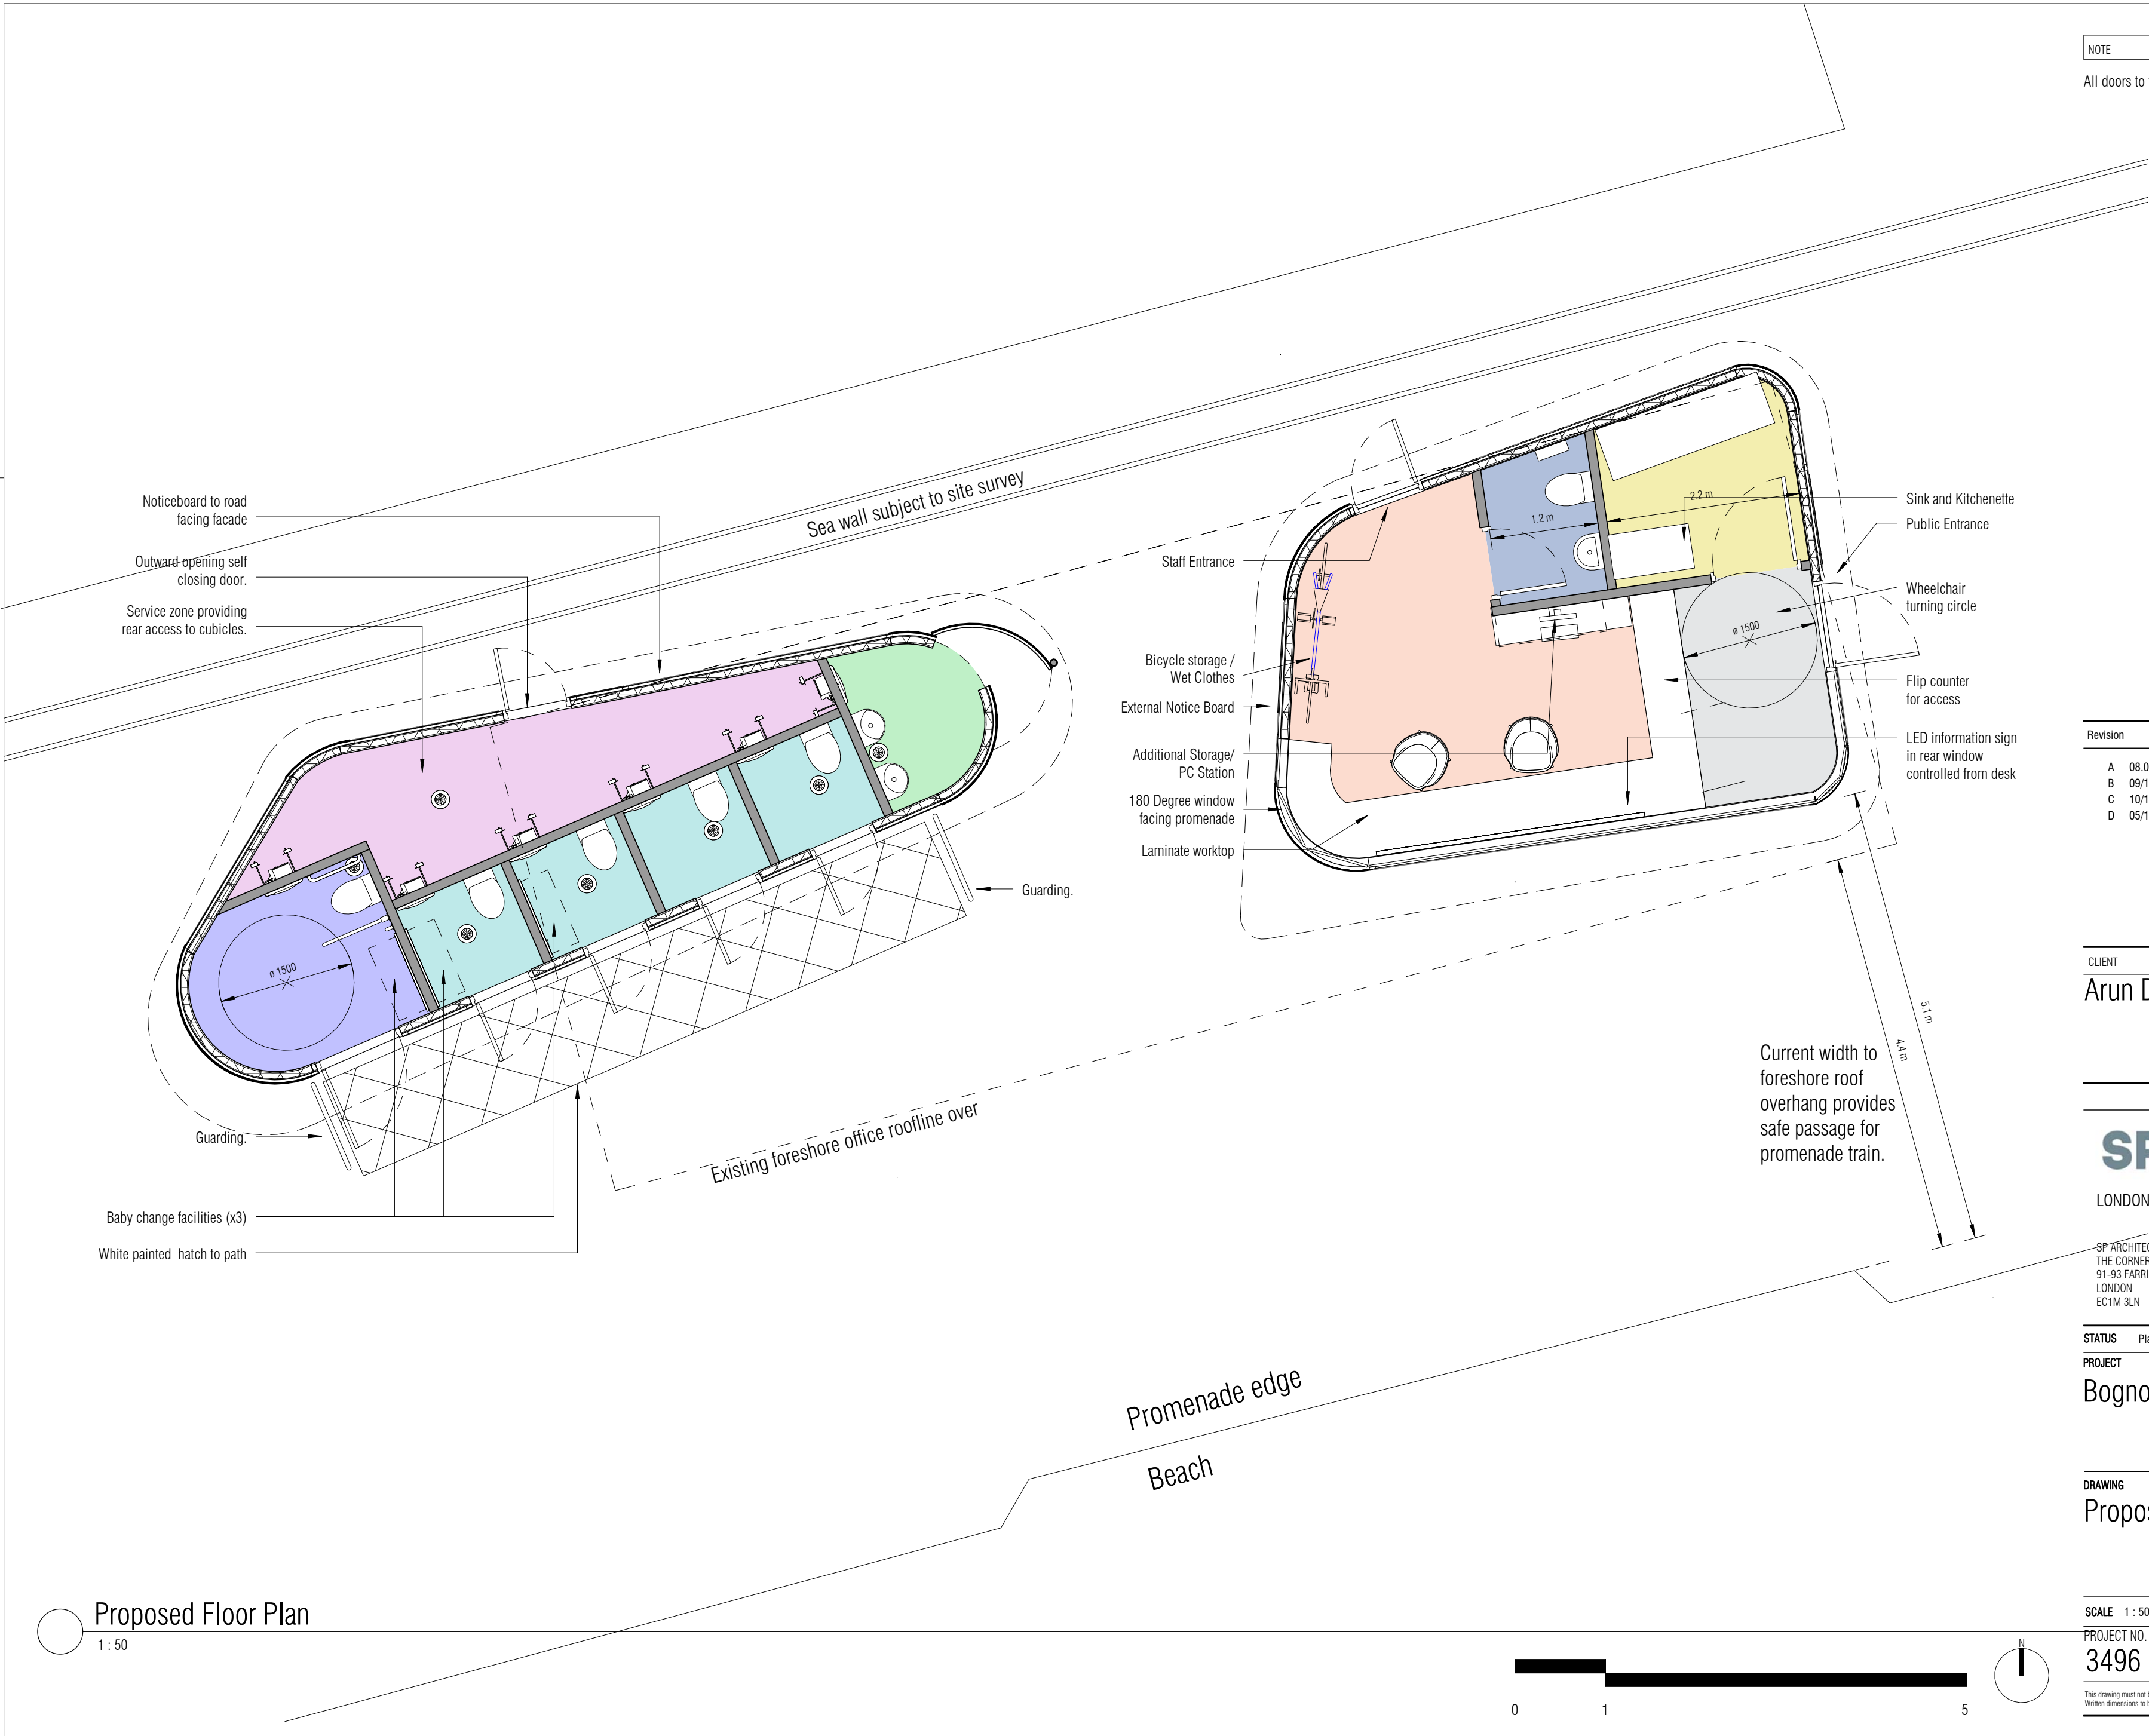

Revision	Date	Description	By/Ch
A	08.09.17	Dimension to sea wall added	
B	09/11/17	As client comments.	
C	10/11/17	Final ADC review update.	
D	05/12/17	Planning Resubmission	

CLIENT

Arun District Council



SP ARCHITECTS
THE CORNERHOUSE
91-93 FARRINGTON ROAD
LONDON
EC1M 3LN

T +44 (0)207 831 8877
E answers@space-place.com
W www.space-place.com

STATUS Planning Submission

PROJECT

Bognor Seafront Vision

DRAWING

Proposed Floor Plan

SCALE	1 : 50	SHEET SIZE	A2	DRAWN BY	RC	CHECKED BY	Nic	DATE	30/06/17
PROJECT NO.	3496	DRAWING NO.	(08) 103	REVISION	D				

This drawing must not be reproduced in whole or part without written consent. Do not scale this drawing. All dimensions in millimetres. Written dimensions to be checked on site. Electronic issue to be confirmed by paper copy only. ©SPACE + PLACE. All Rights Reserved.