




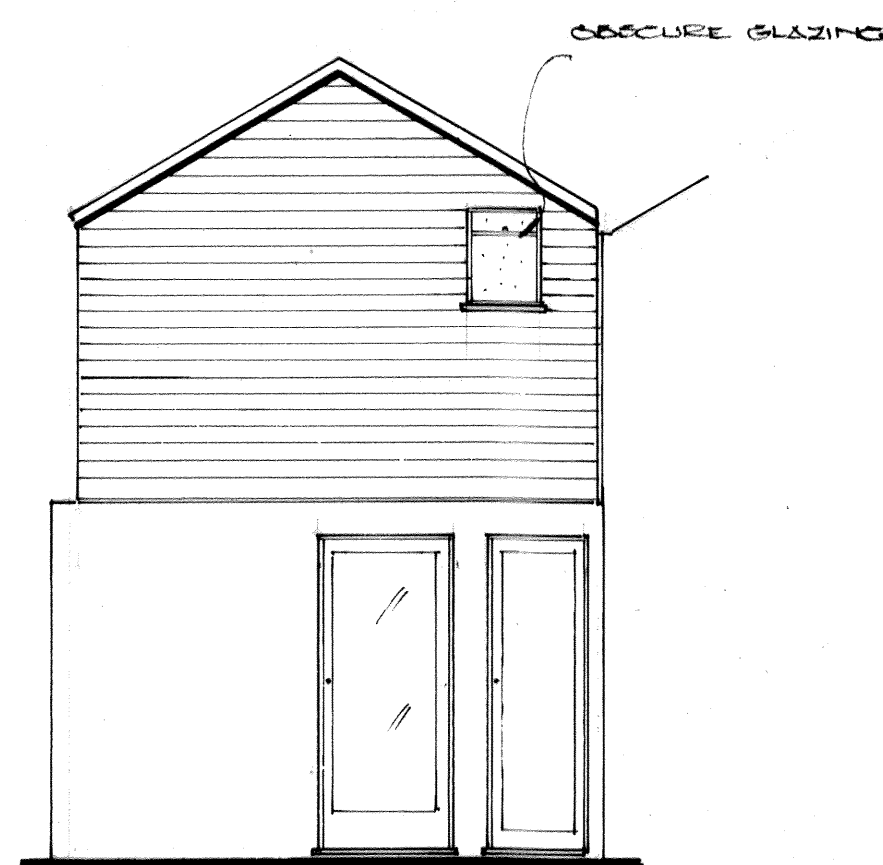


WEST ELEVATION

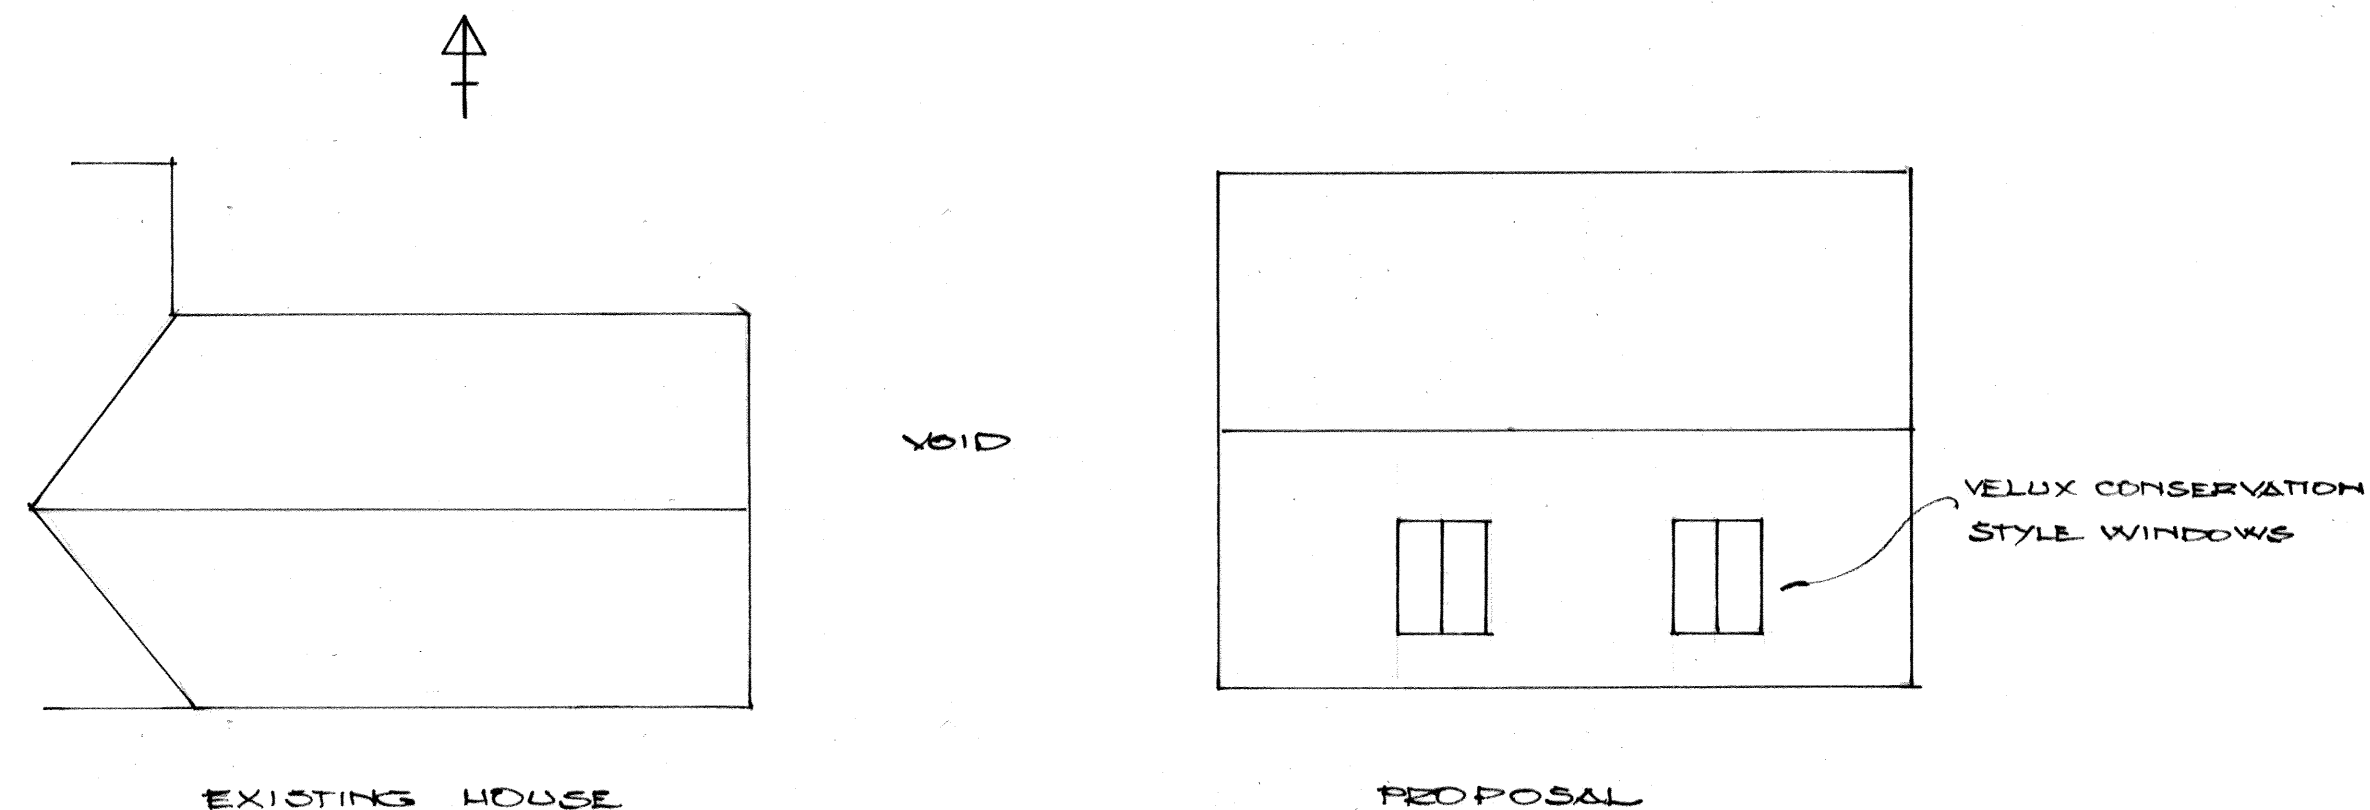


ROOF PLANS

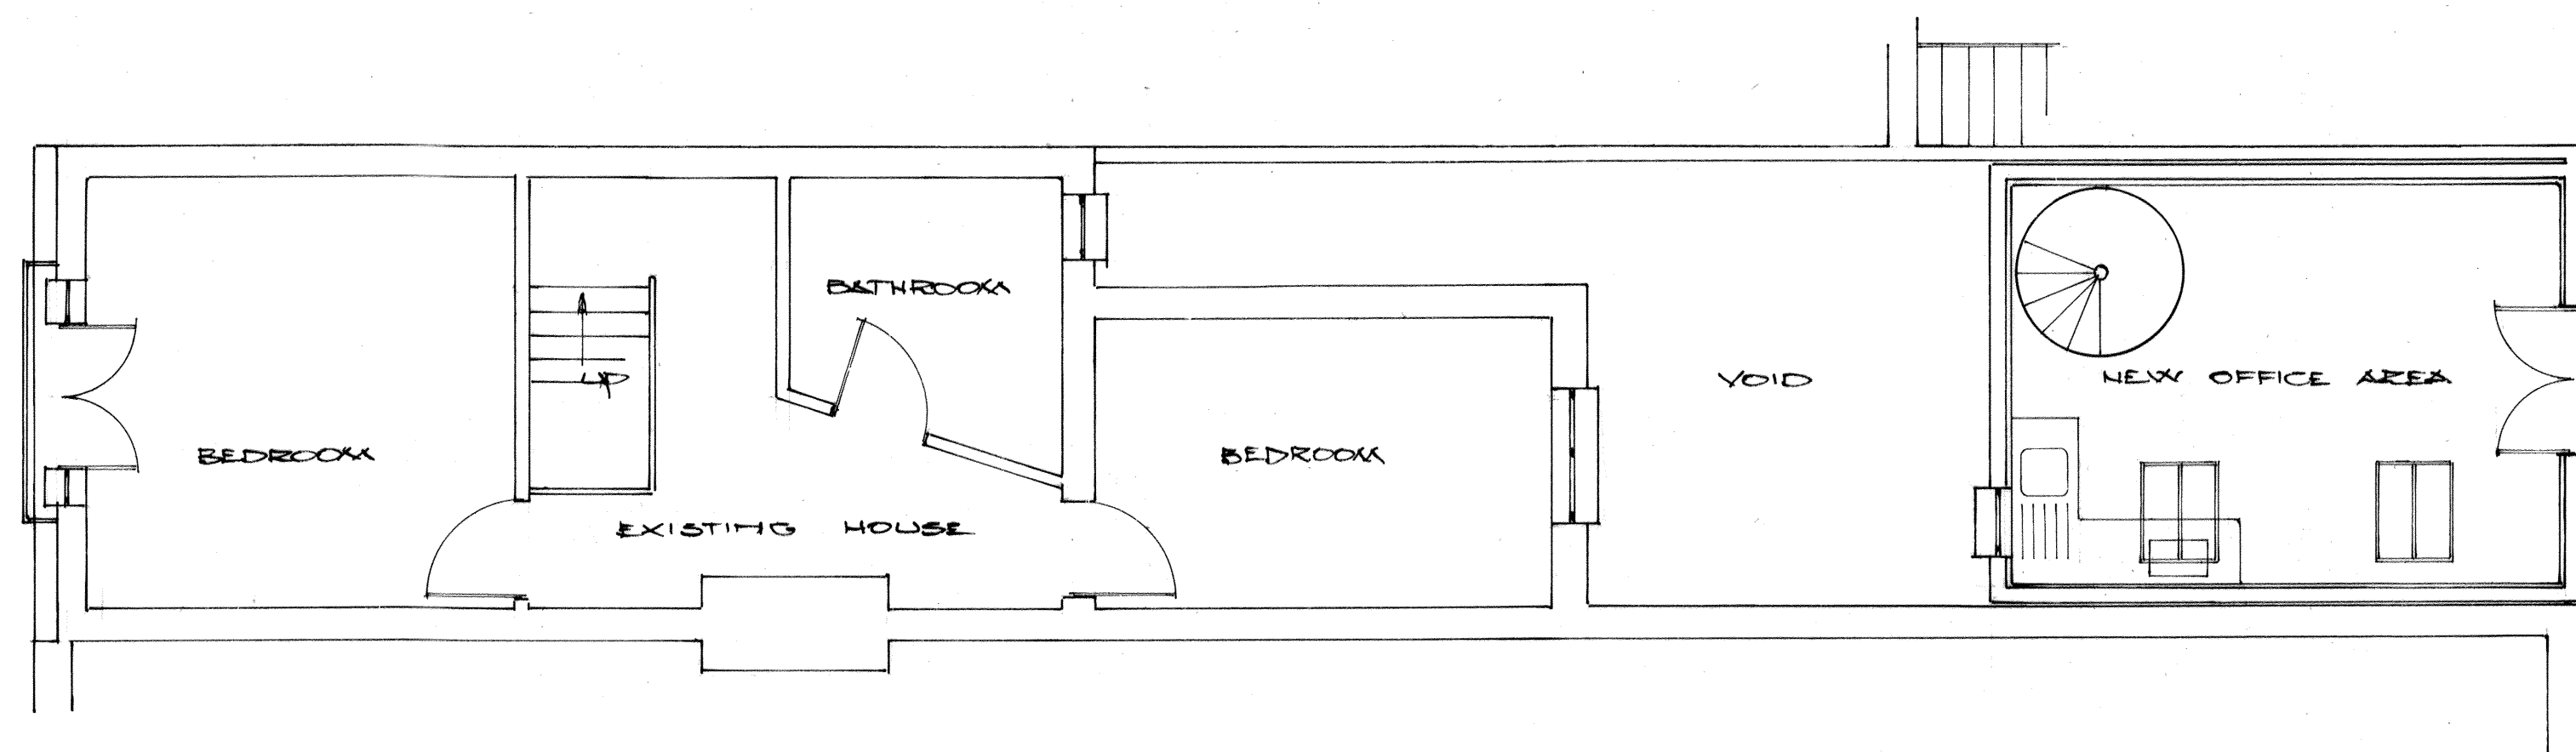

FIRST FLOOR PLAN

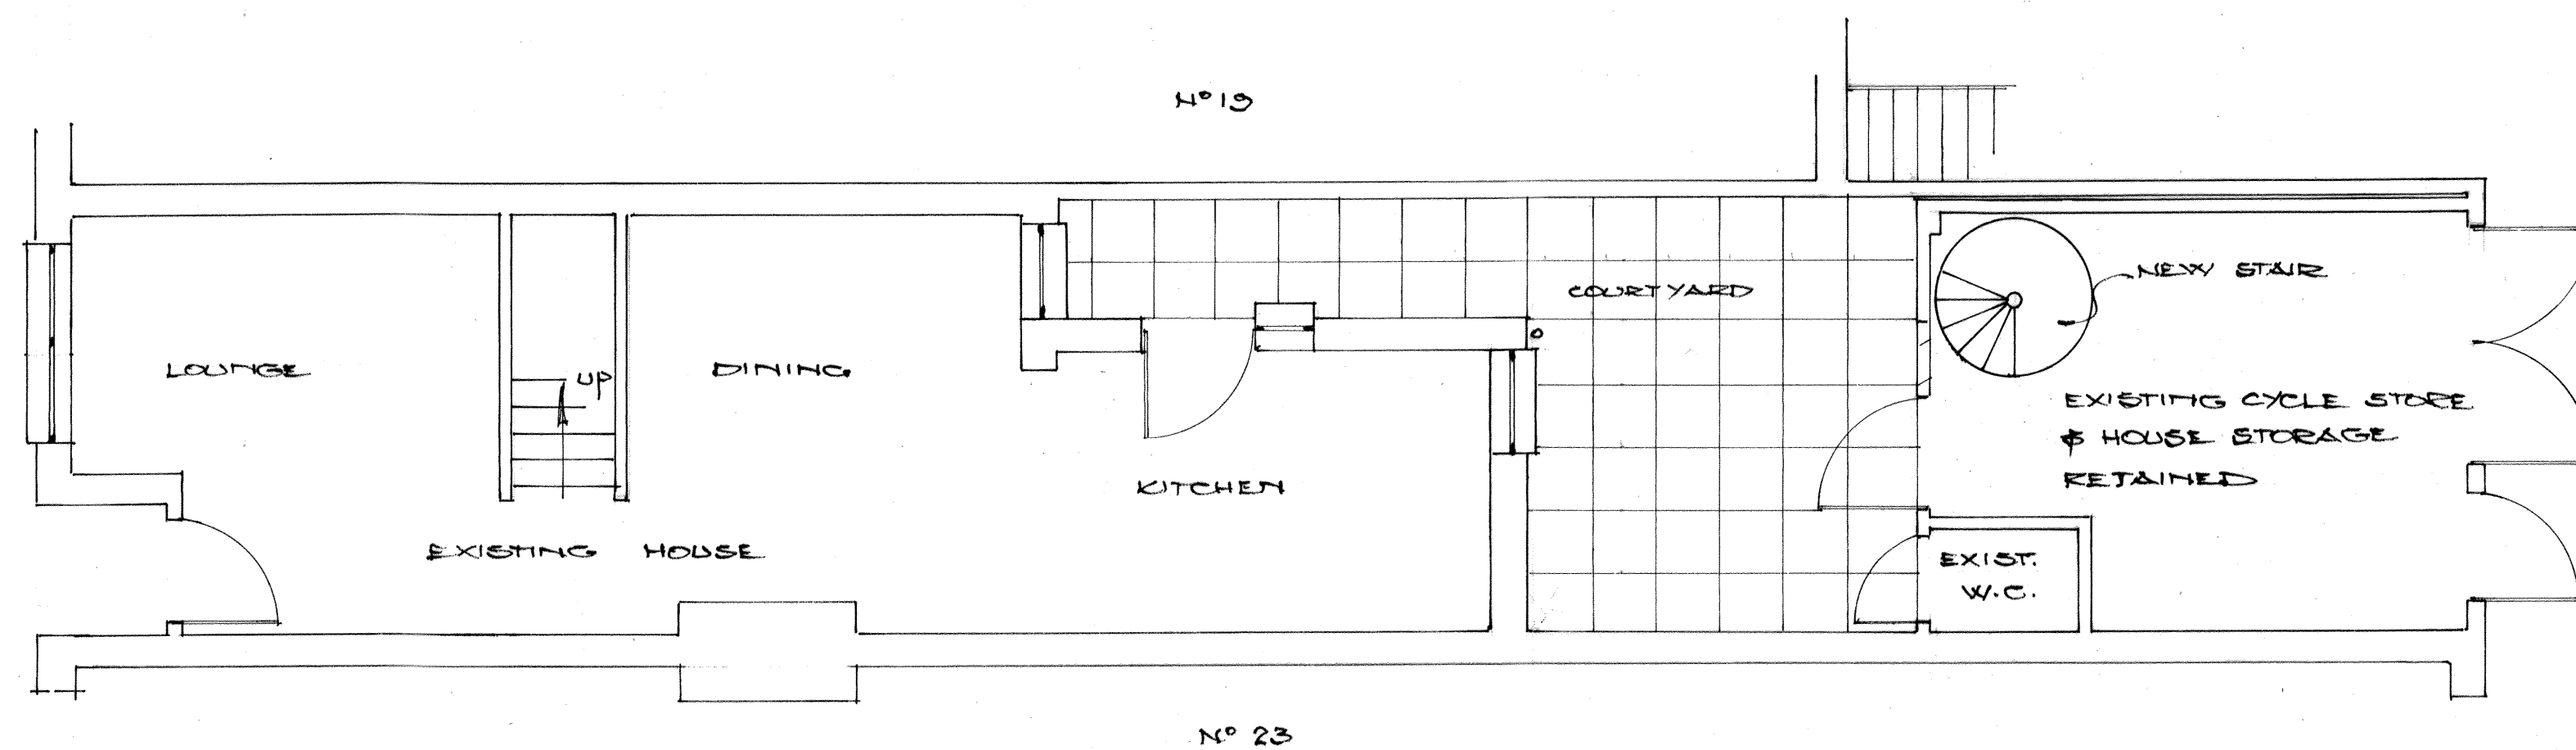

GROUND FLOOR PLAN

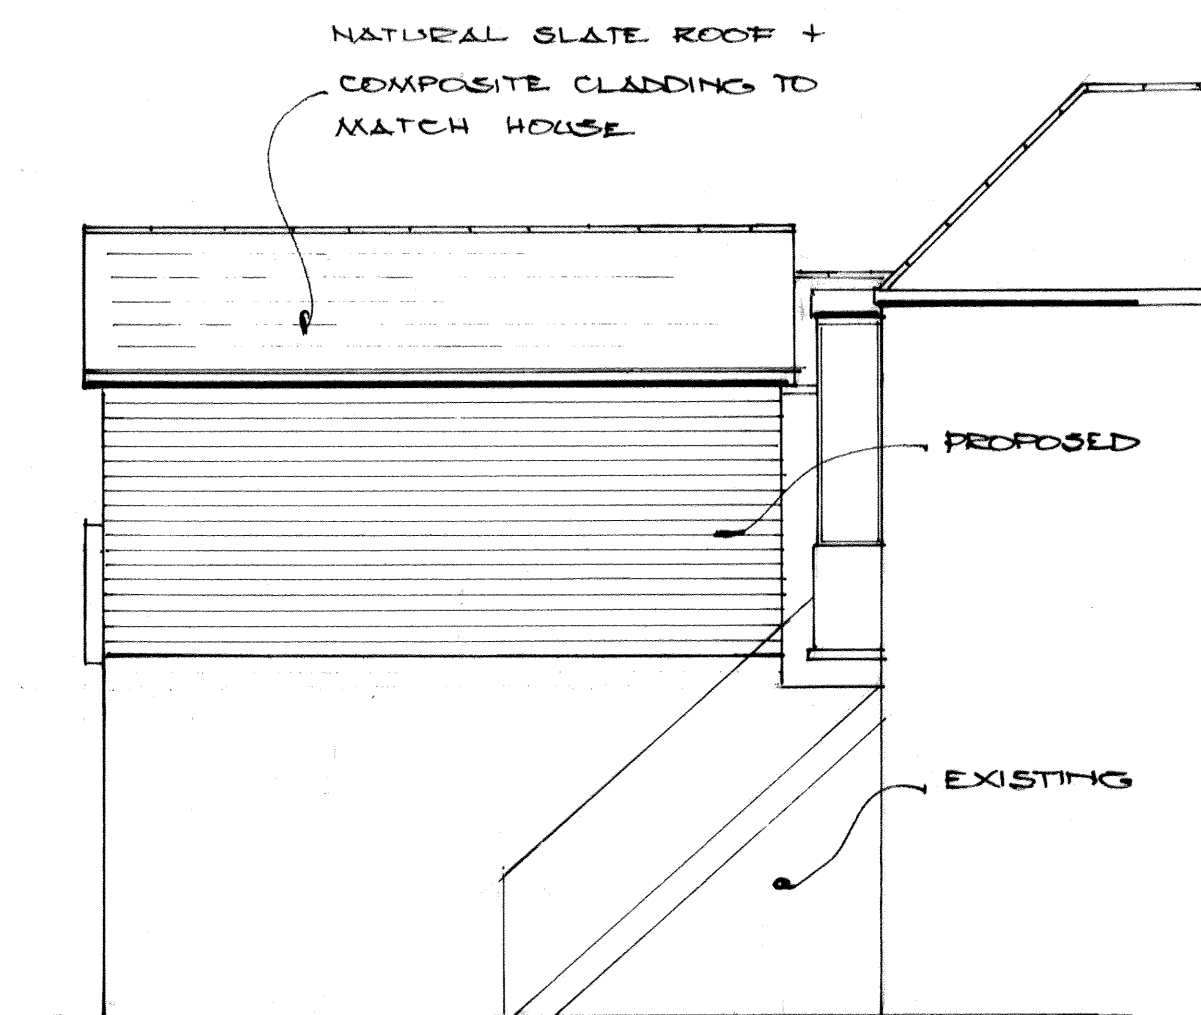

NORTH ELEVATION



EAST ELEVATION + STREET SCENE

NOTES
All dimensions must be checked on site and not scaled from this drawing.
EXCEPT ARUN D.C. USE

E		
D		
C		
B		
A		
	Date	Revisions

© copyright



Client
MR S. DRISCOLL

Job Title
21 WEST STREET
BOGNOR REGIS
PO21 1XA

Drawing Title
EXISTING +
PROPOSED DETAILS

Scale 1:150 AT A1

Date JULY 21 Drawn by JB

Drg. No. - 7645 / 01 Rev.