



OUTLINE OF EXISTING PLANS
4 ELEVATIONS

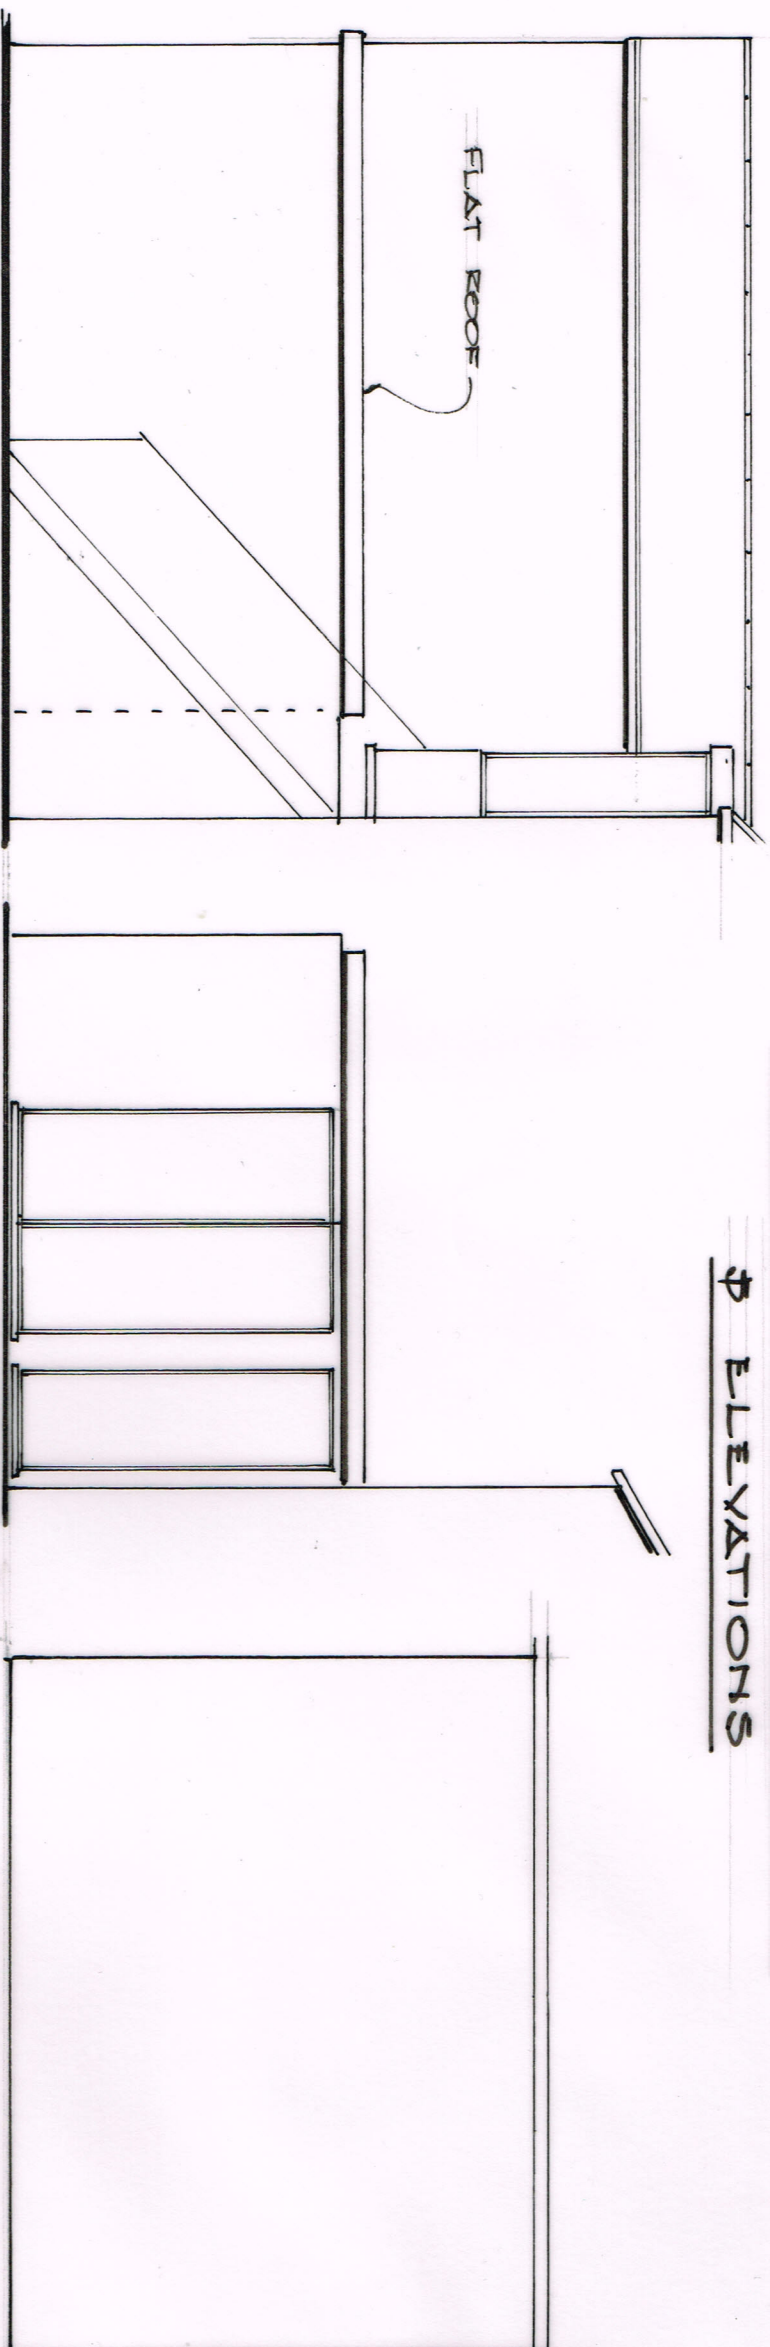


NORTH
VIEW

WEST VIEW

ROOF PLAN

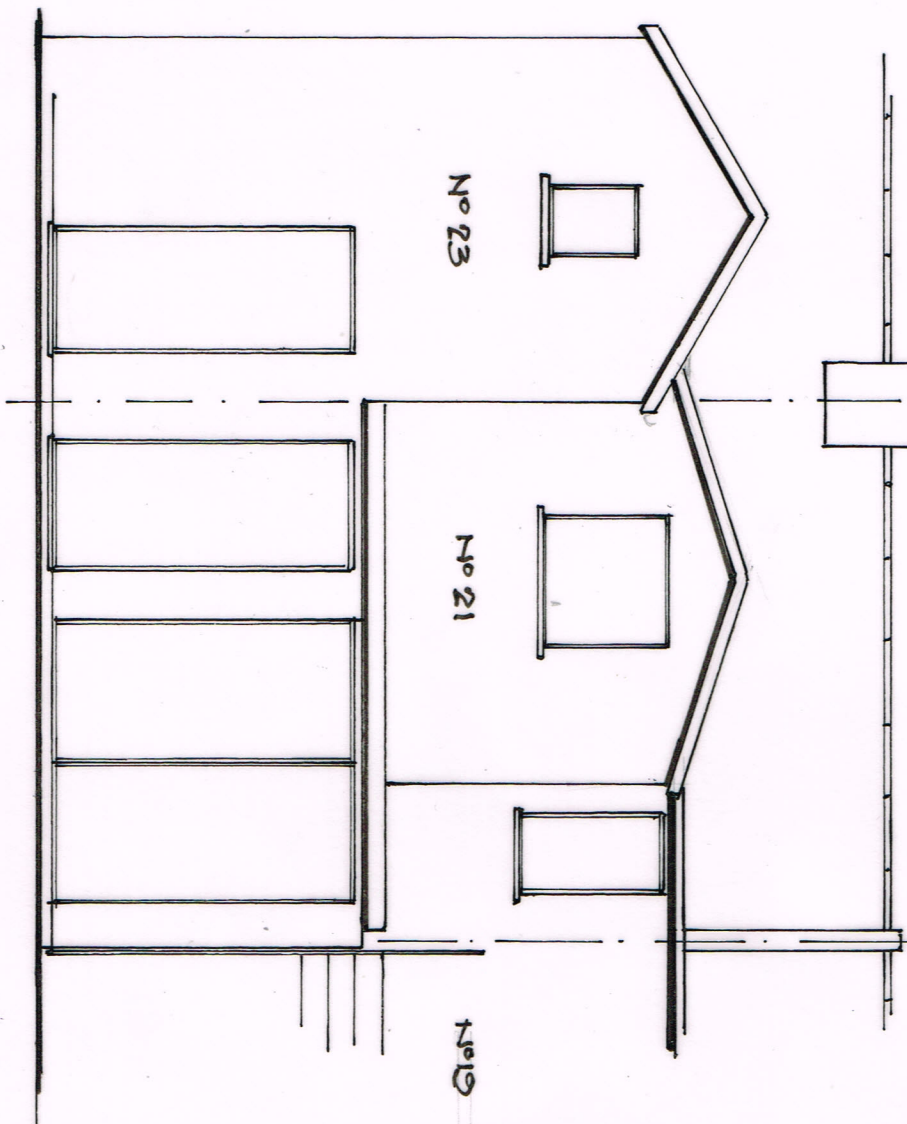

EAST VIEW & STREET SCENE

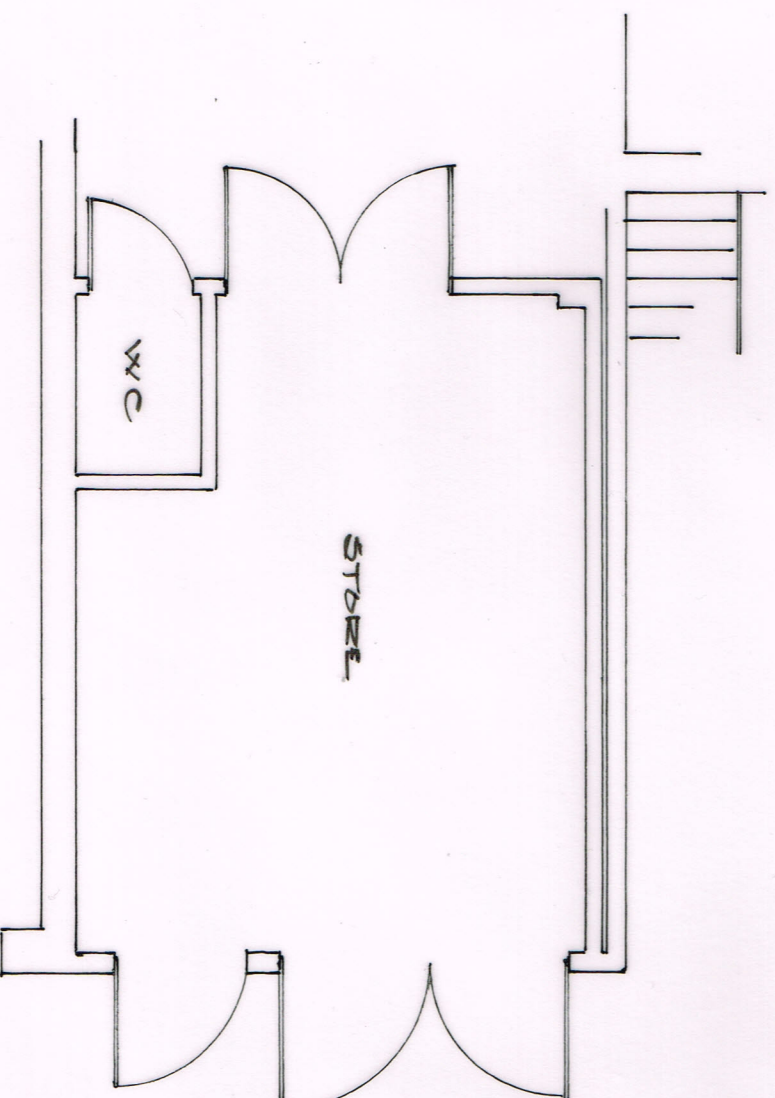

FLOOR PLAN

Note:
All dimensions must be checked on site
and not scaled from this drawing.
EXCEPT ARUN DC USE

JOHNSON
DESIGNS



Architectural & Planning Services
Building Plans

CHICHESTER, West Sussex
01243 775700
FOUR MARKS, Hampshire
01420 563303

Email: johnsonplum@yahoo.co.uk
www.johnsondesigns.co.uk

A	Date	Revision
© copyright		

Client

MR. S. DEISCOLL

Job Title

21 WEST STREET
KITCHEN REBUILDS
PO21 1XA

Drawing Title

EXISTING
DETAILS

Scale
1:50 At A3

Date July 21 Drawn by JH

Drg. No. 7649/02 Rev.