
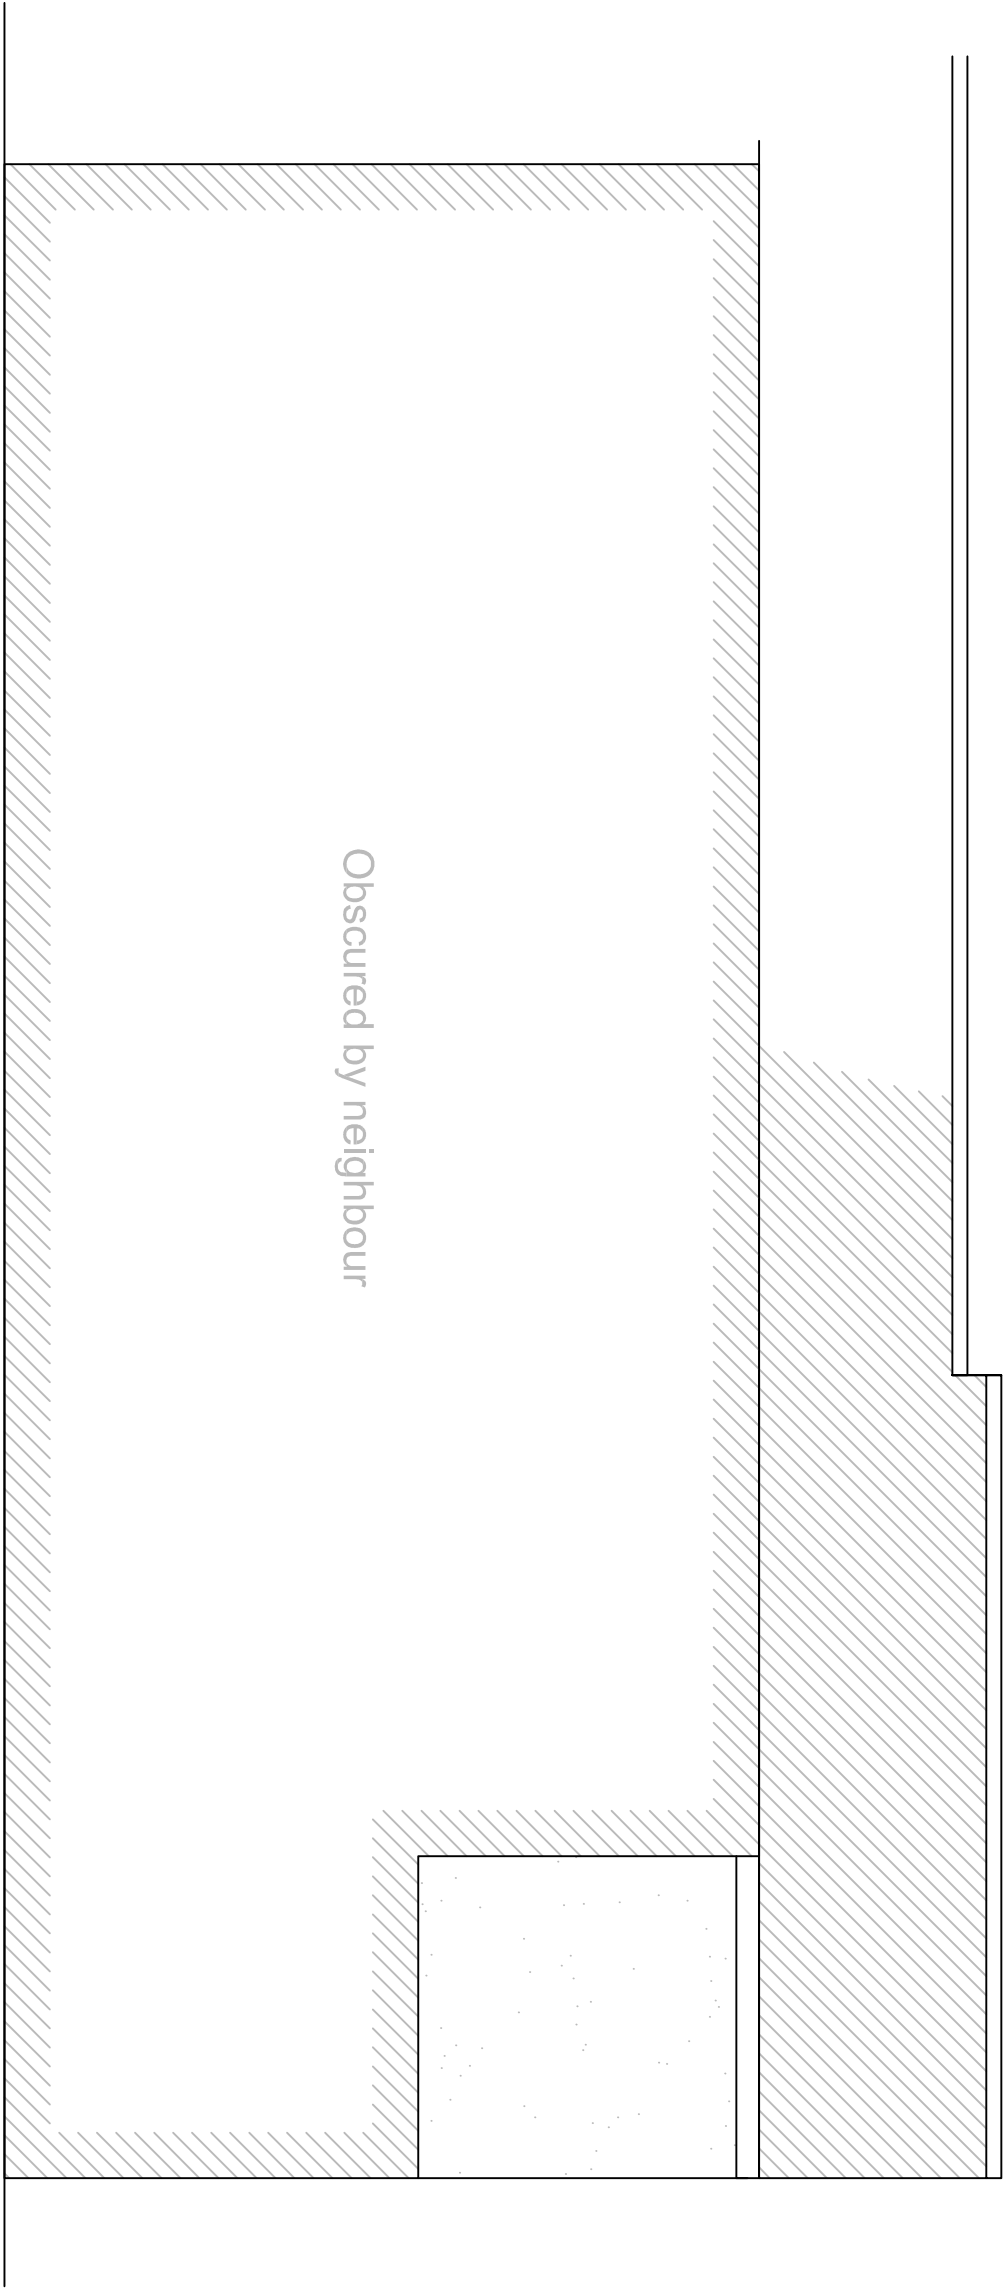
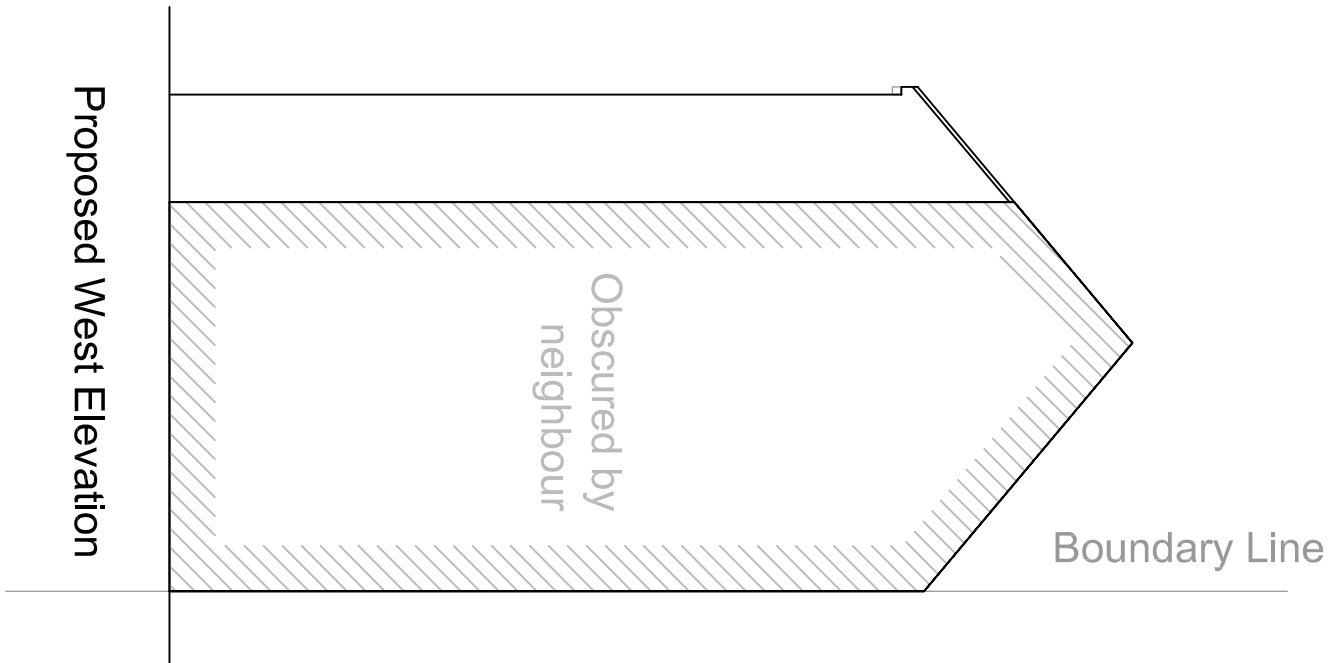
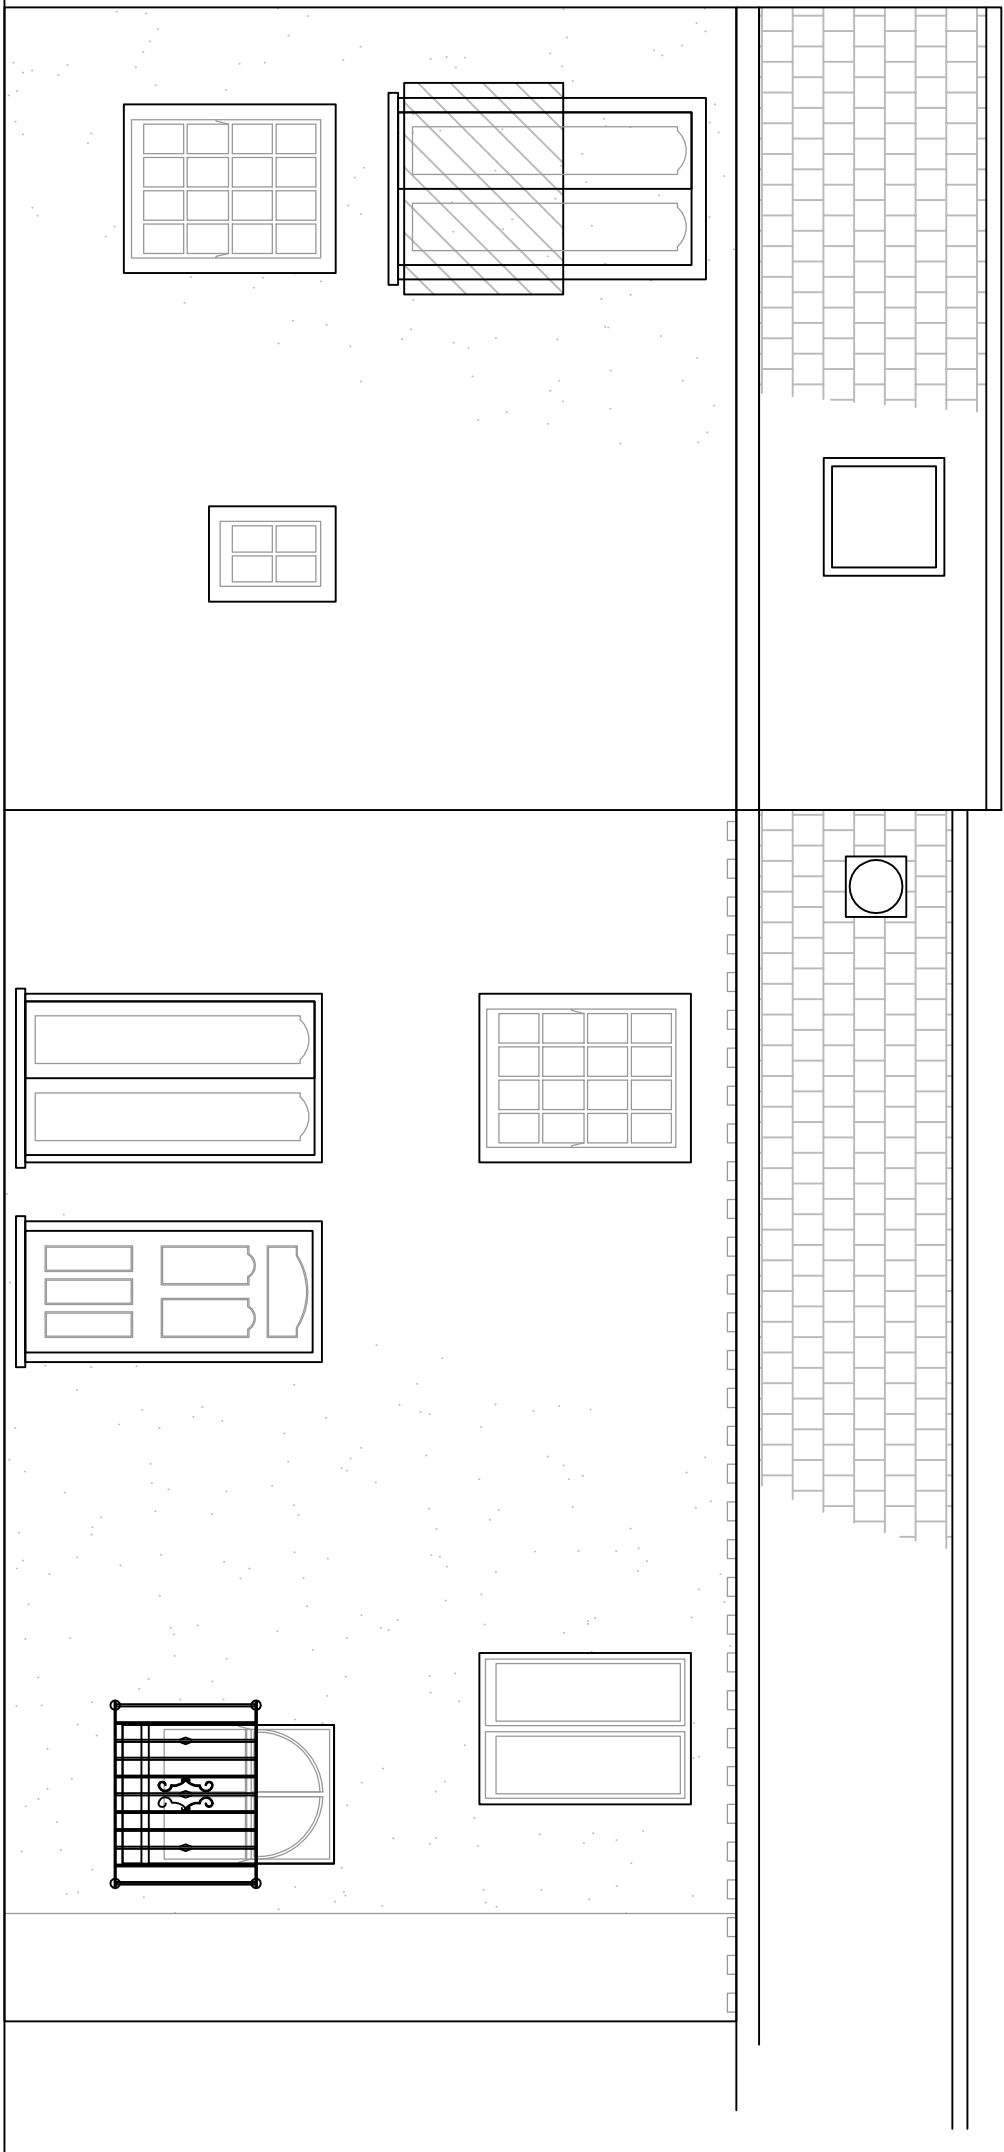
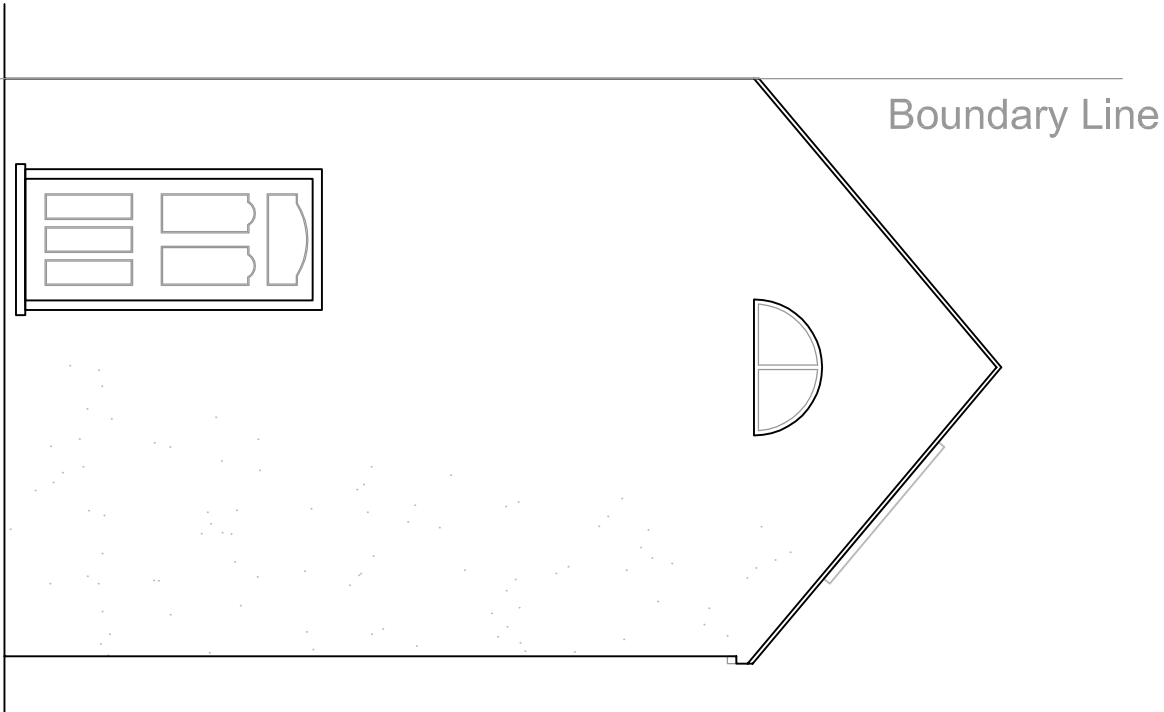
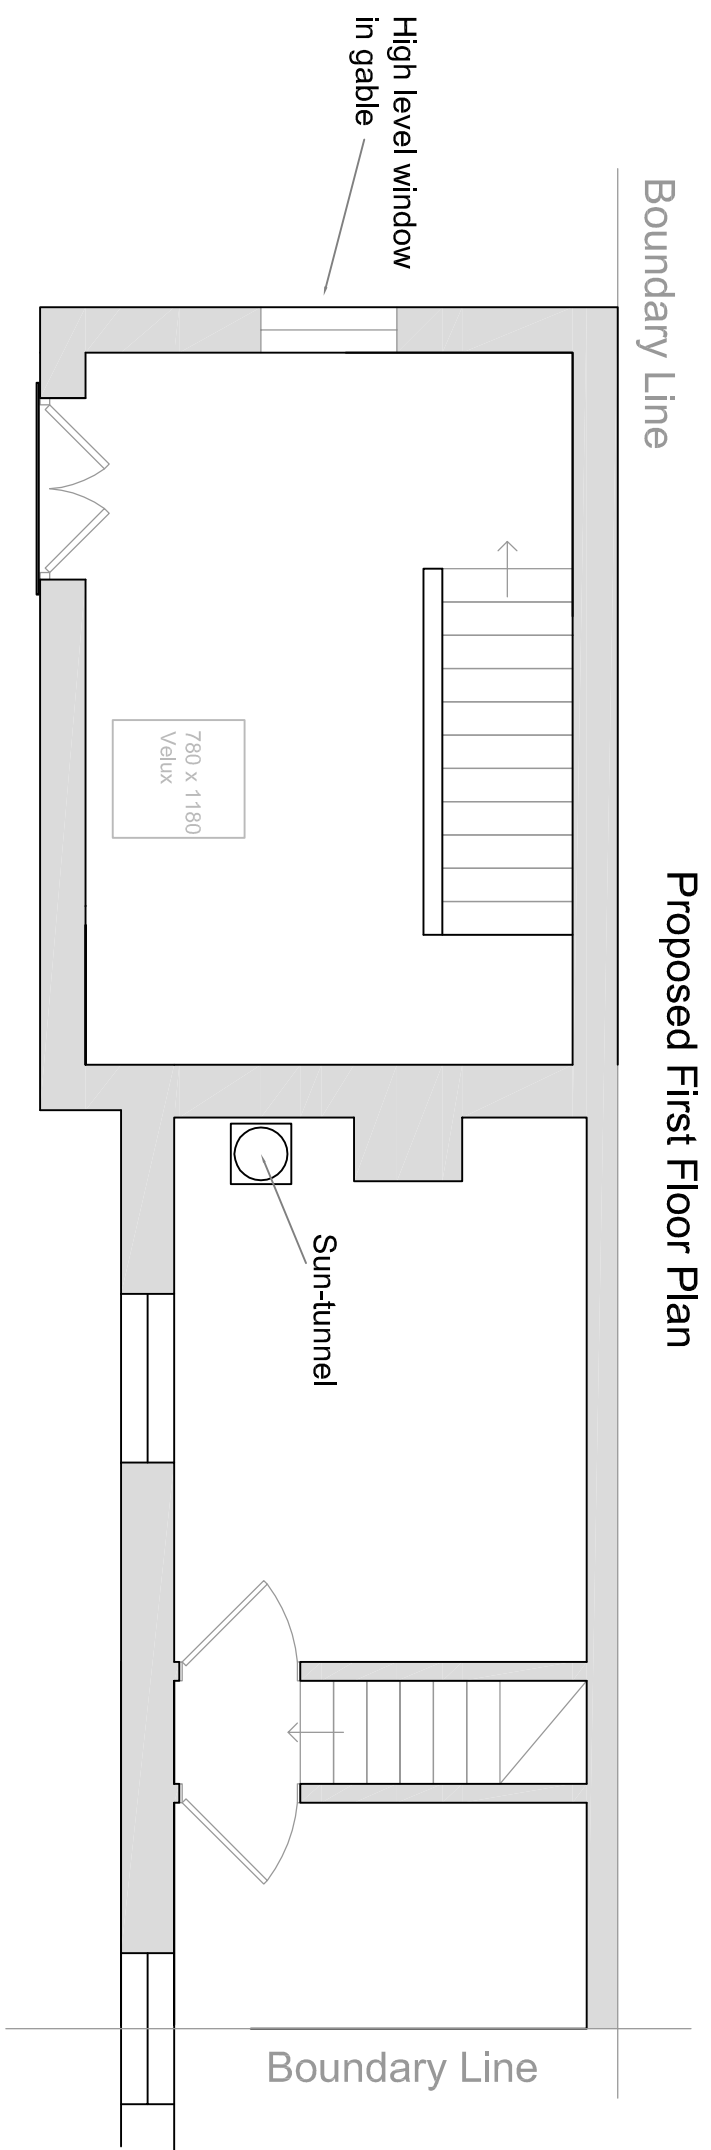


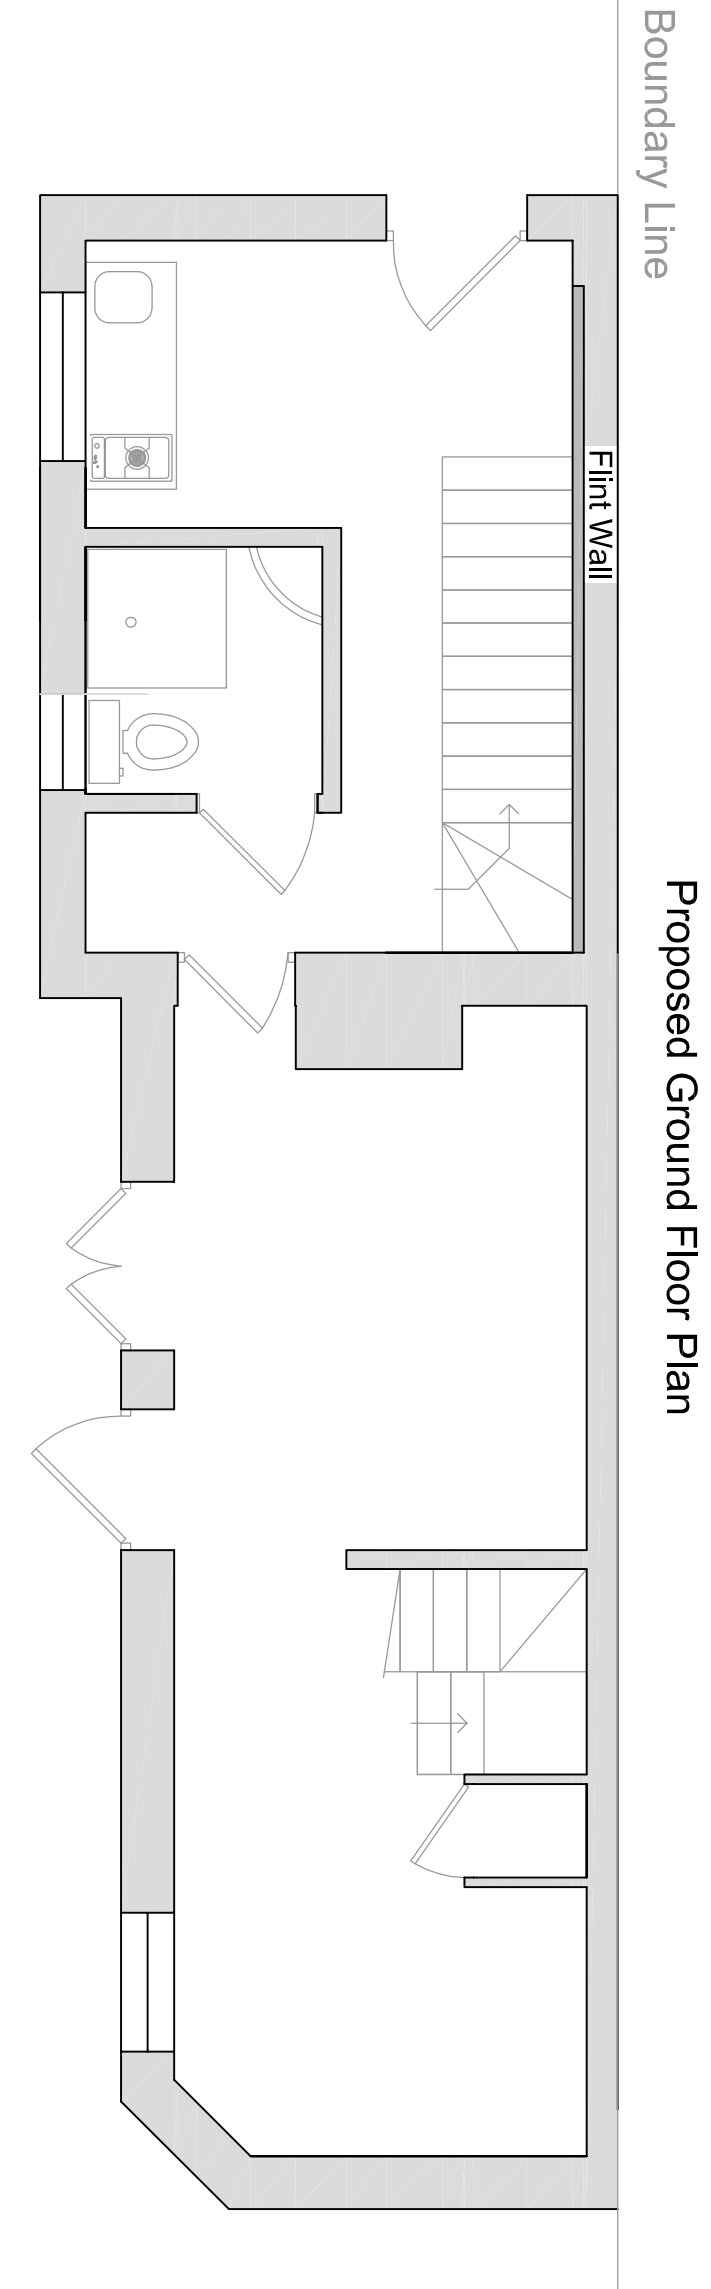

Scale 1:50		Applicant: Angela Taylor Address: Milford Cottage Bognor Regis PO21 1TD	
Project: Two-storey extension		Revision date: PLA002	
Scale: 1:50 @ A1		Date: 11/07/2018	
Title: Proposed floor plan and elevations		Plan No: PLA002	