


FRONT ELEVATION

new.  
MAUSARD ROOF

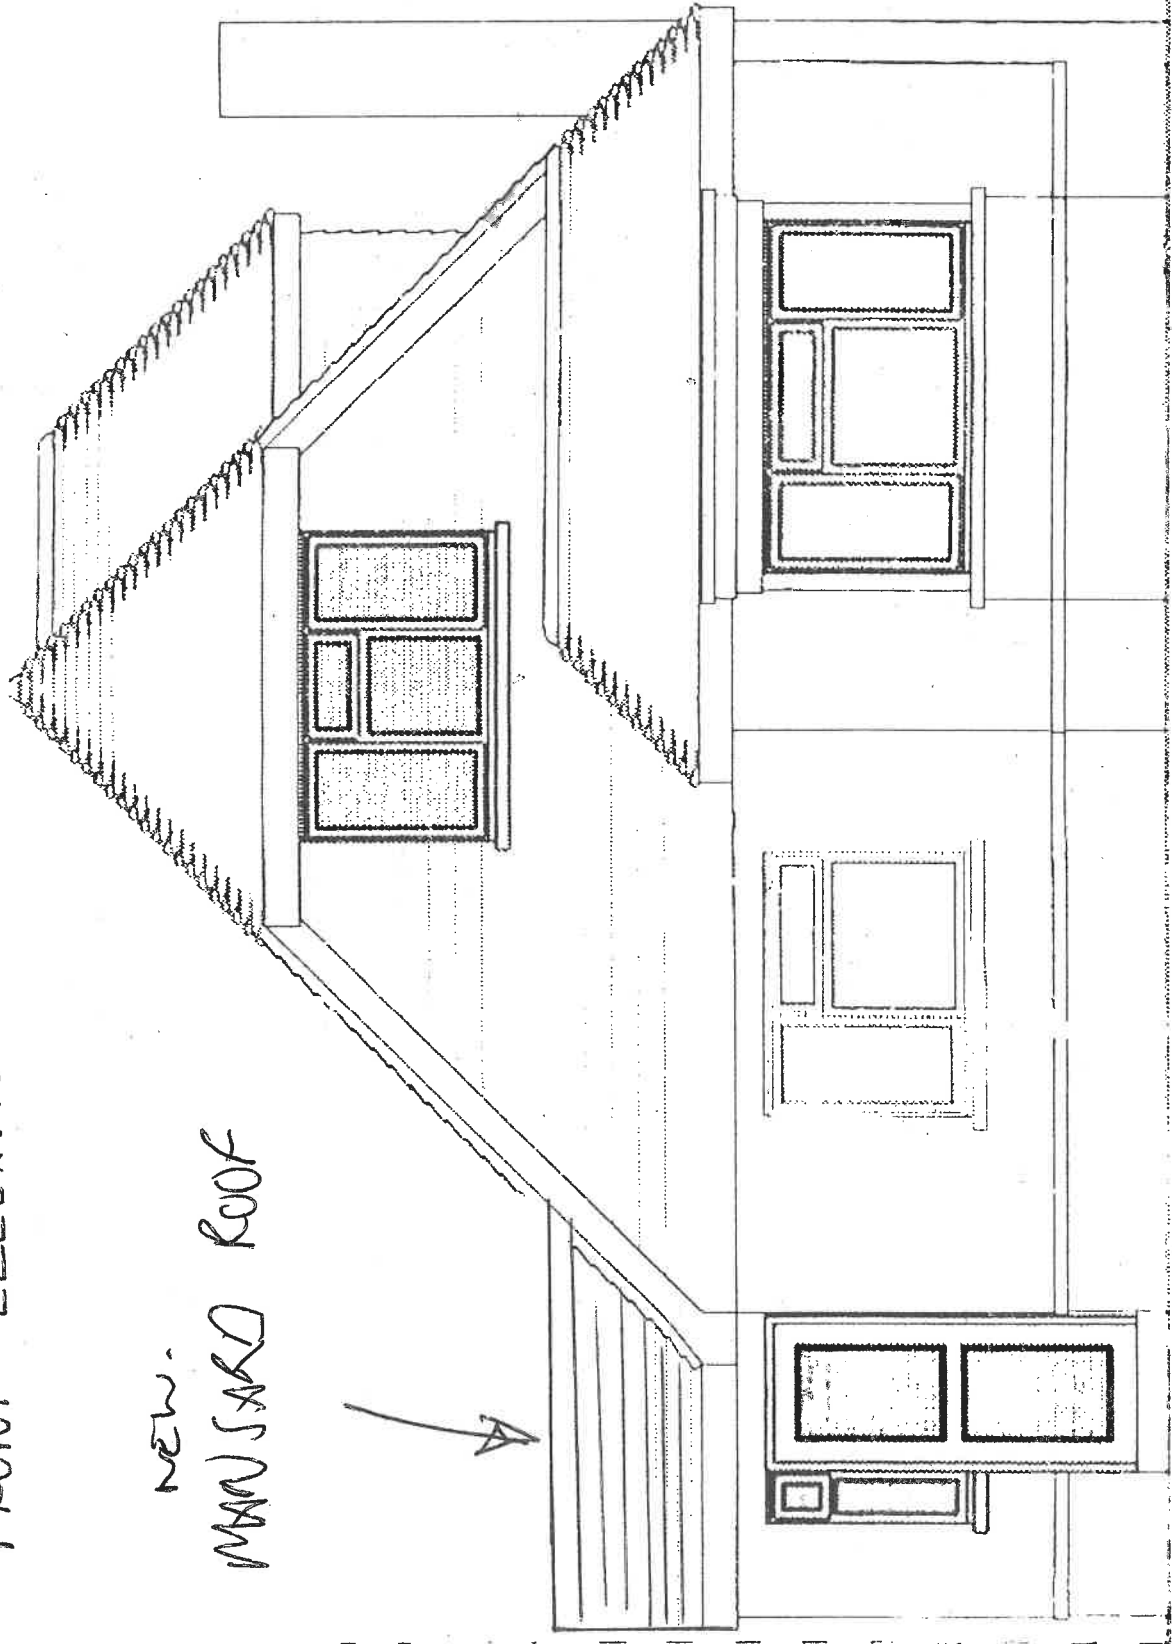

SCALE 1:50.

