



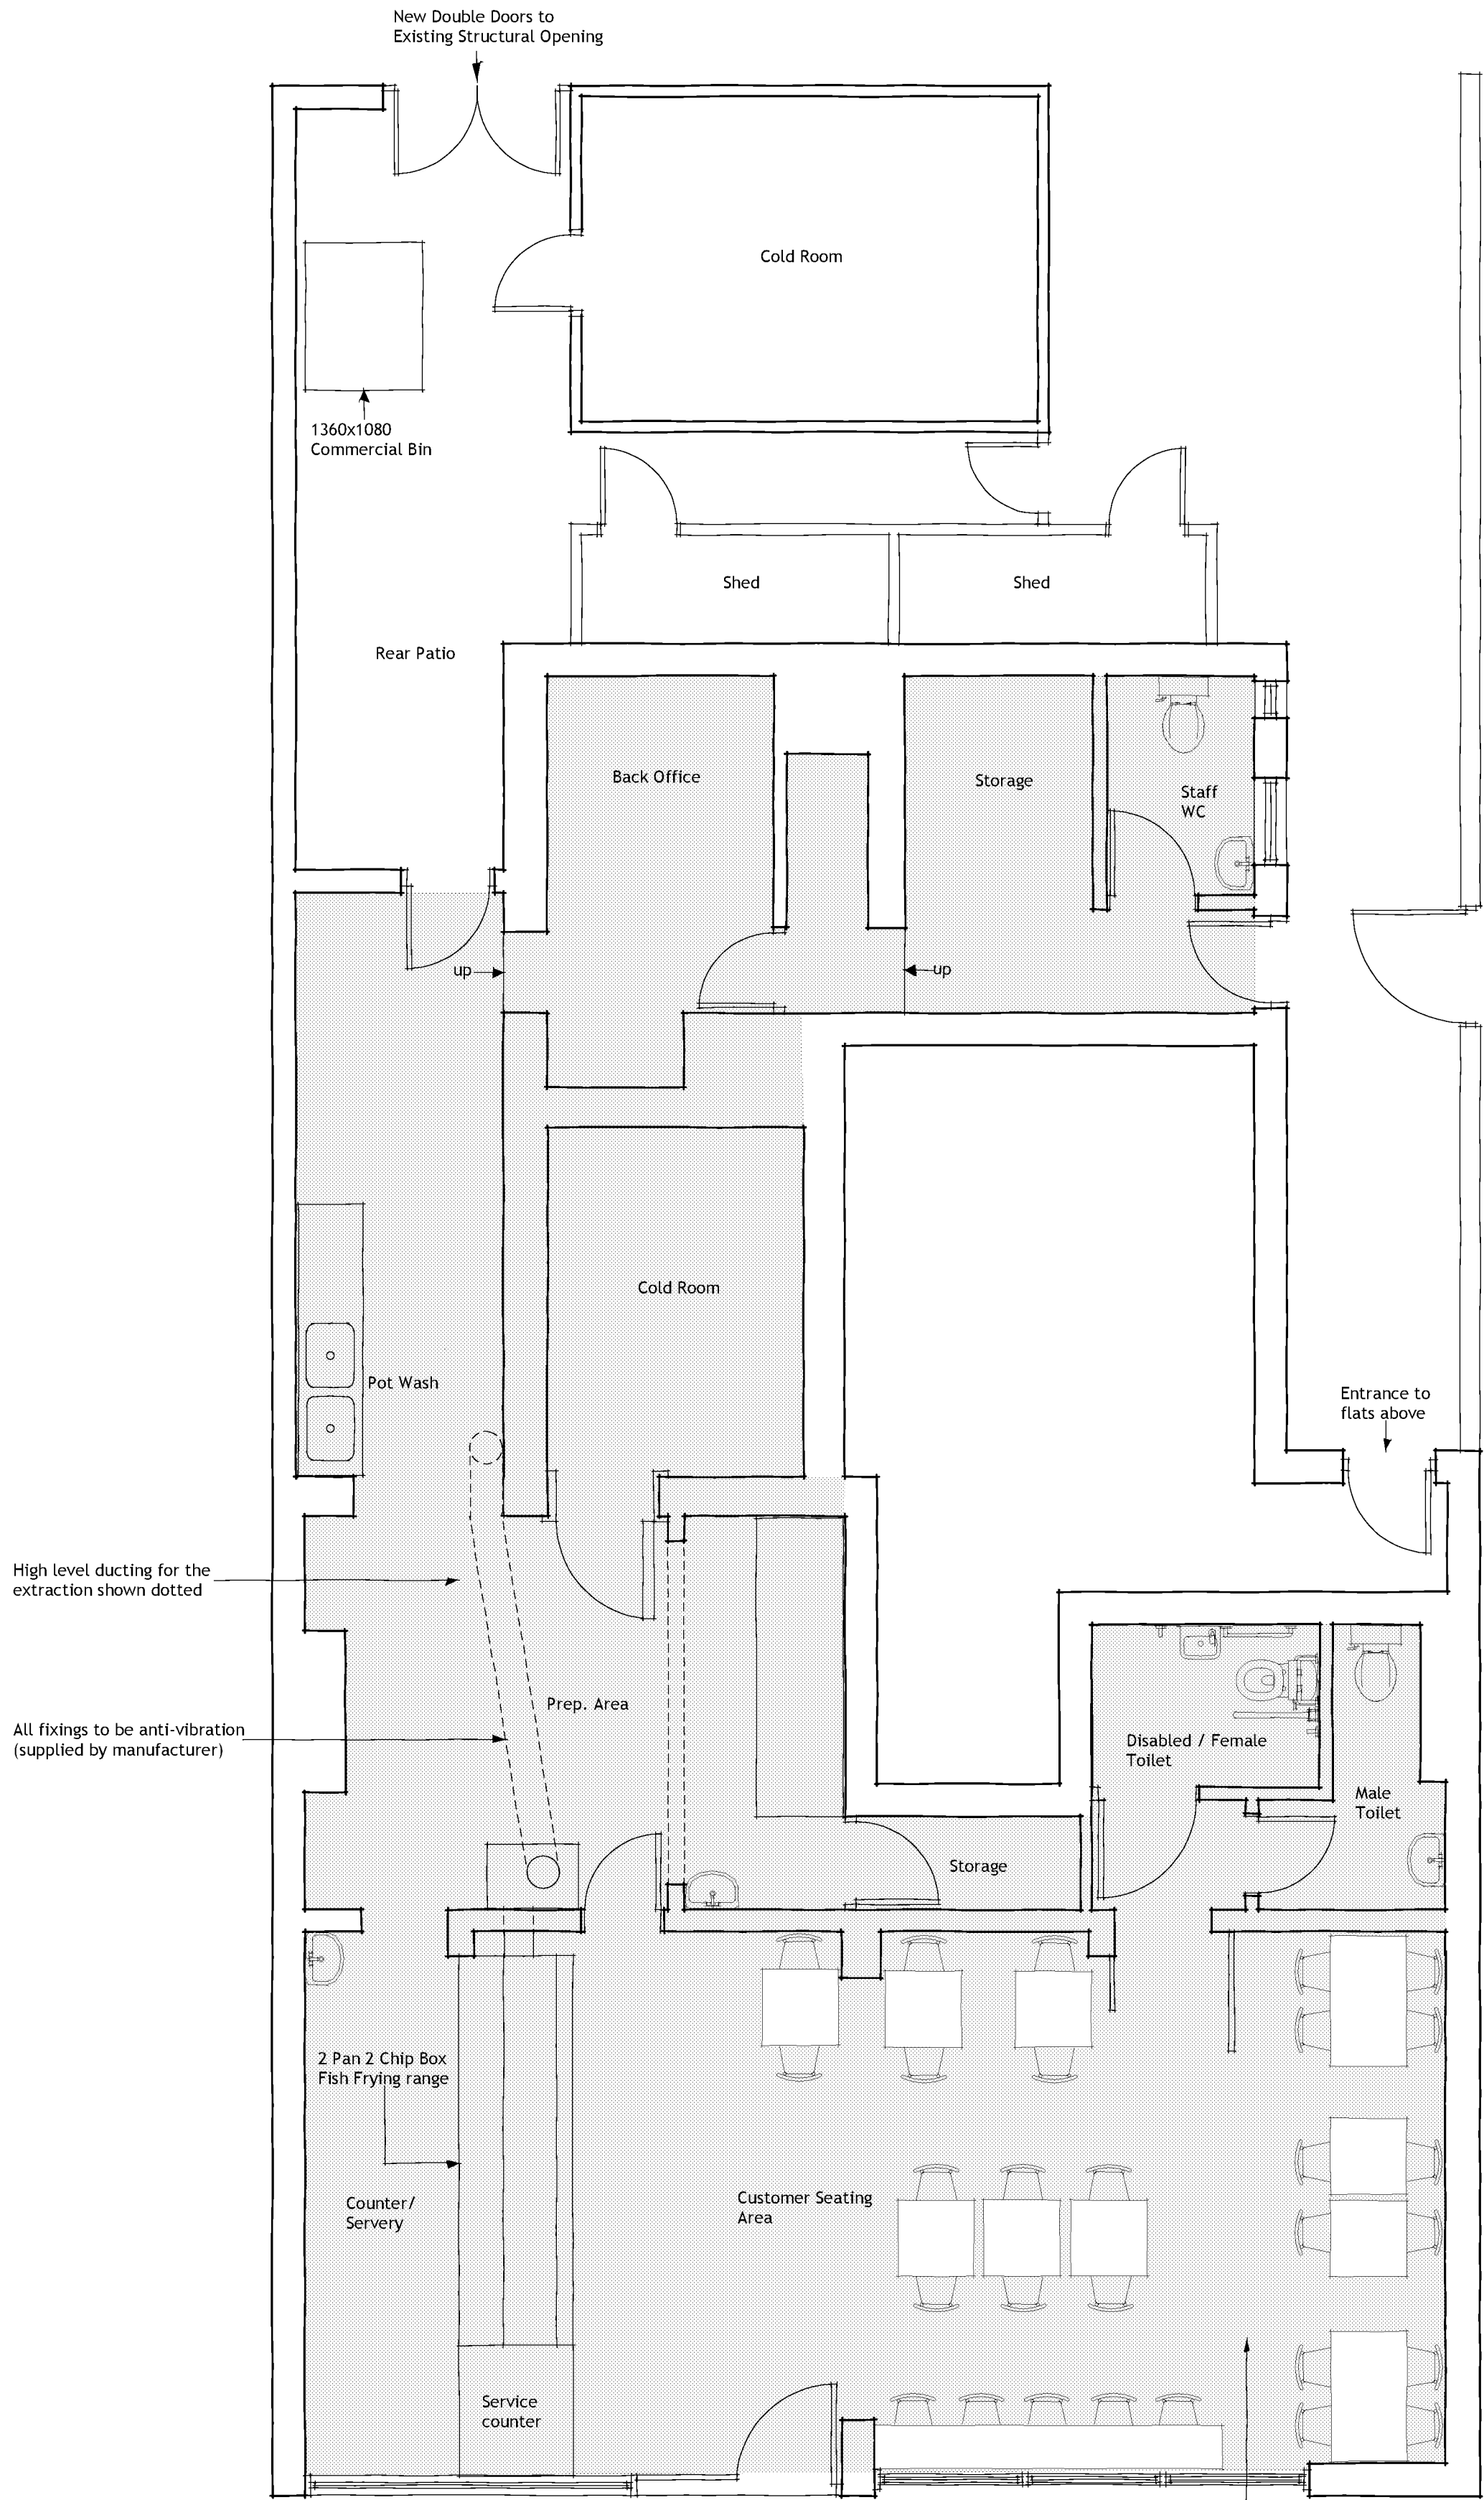


1 Proposed Floor Plan
Scale: 1:50


Shaded area denotes gross internal space 124.6 sqm

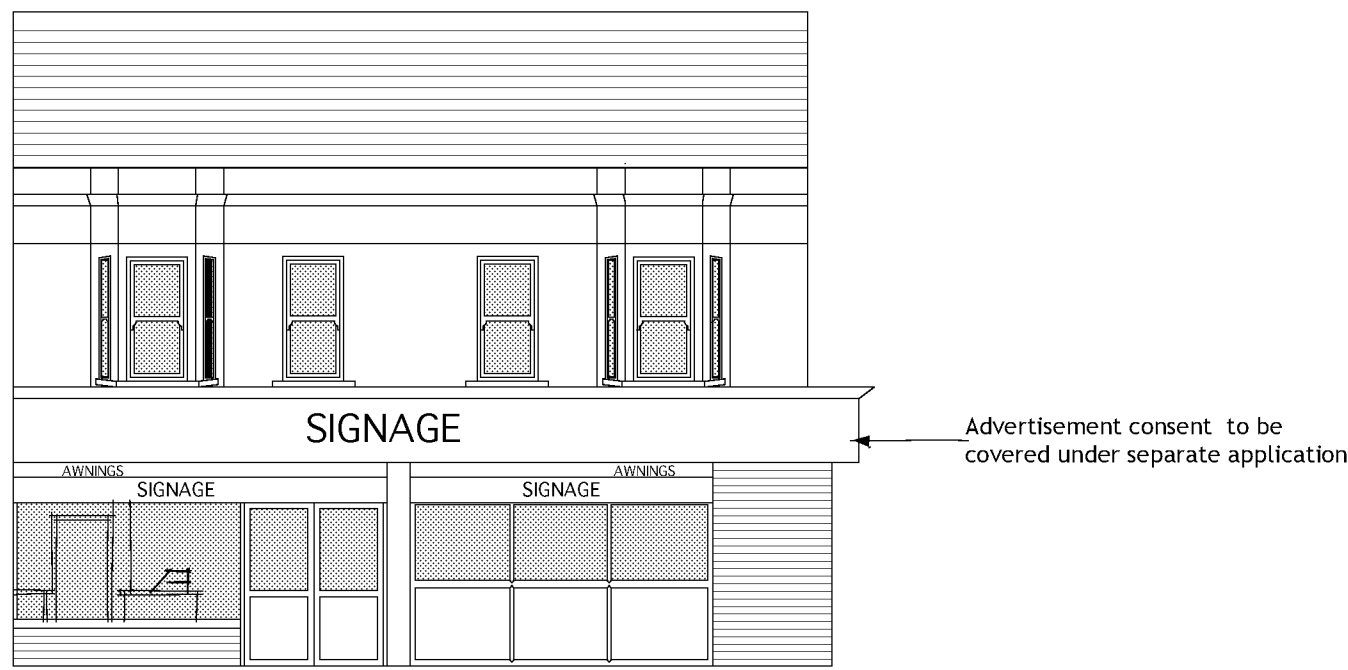


2 Proposed Front Elevation
Scale: 1:100

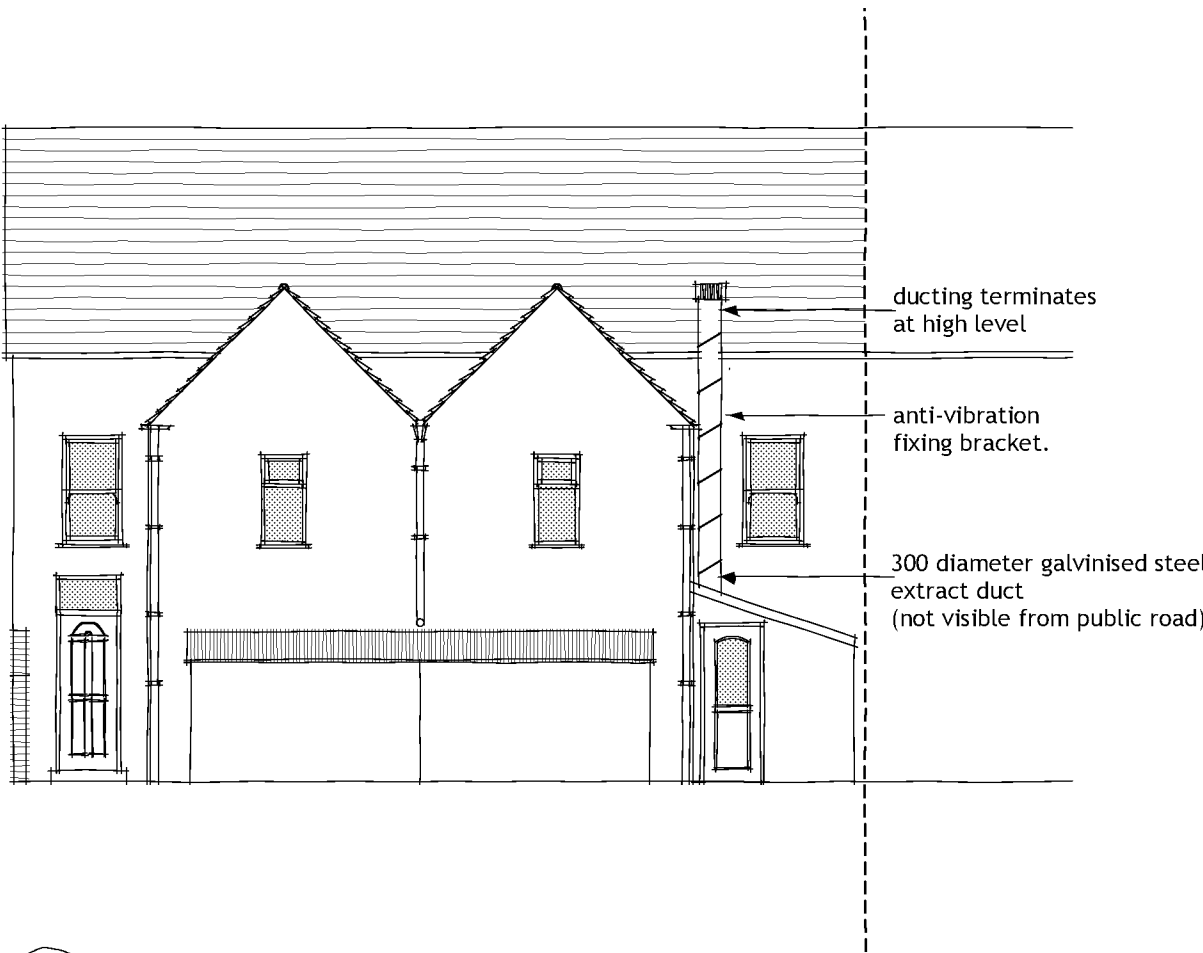

3 Proposed Rear Elevation
Scale: 1:100

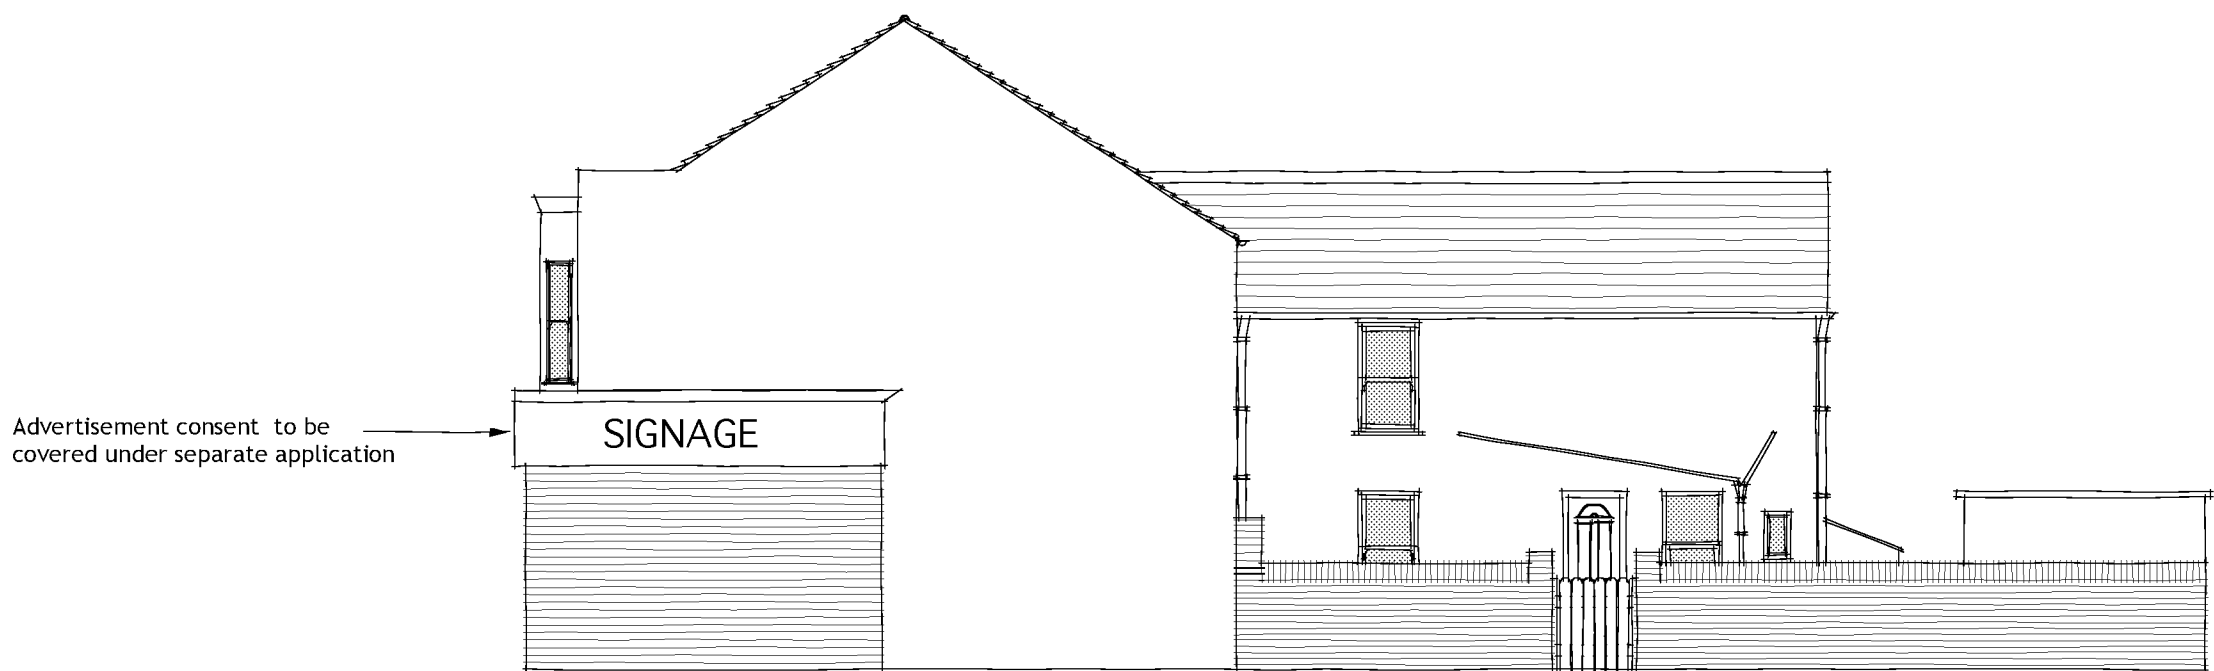

4 Proposed Side Elevation
Scale: 1:100

 

Scale Bar 1:50

Rev	Date	Description	By
-----	------	-------------	----



46 Furze Hill House, Furze Hill, Hove East Sussex BN3 1PU
E-mail: info@yotu.co.uk Tel: 07880 902 127 - 07429 503 344

Client
Mr Y Akca

Project
**5-7 Station Road
Bognor Regis
PO21 1QB**

Drawing
Proposed Drawings

Scale	Status	Date	Drawn	Checked
1:50, 1:100 @ A1	PLANNING	Jun 2017	yu	ot
Drawing No.		Revision		

068_P_04