

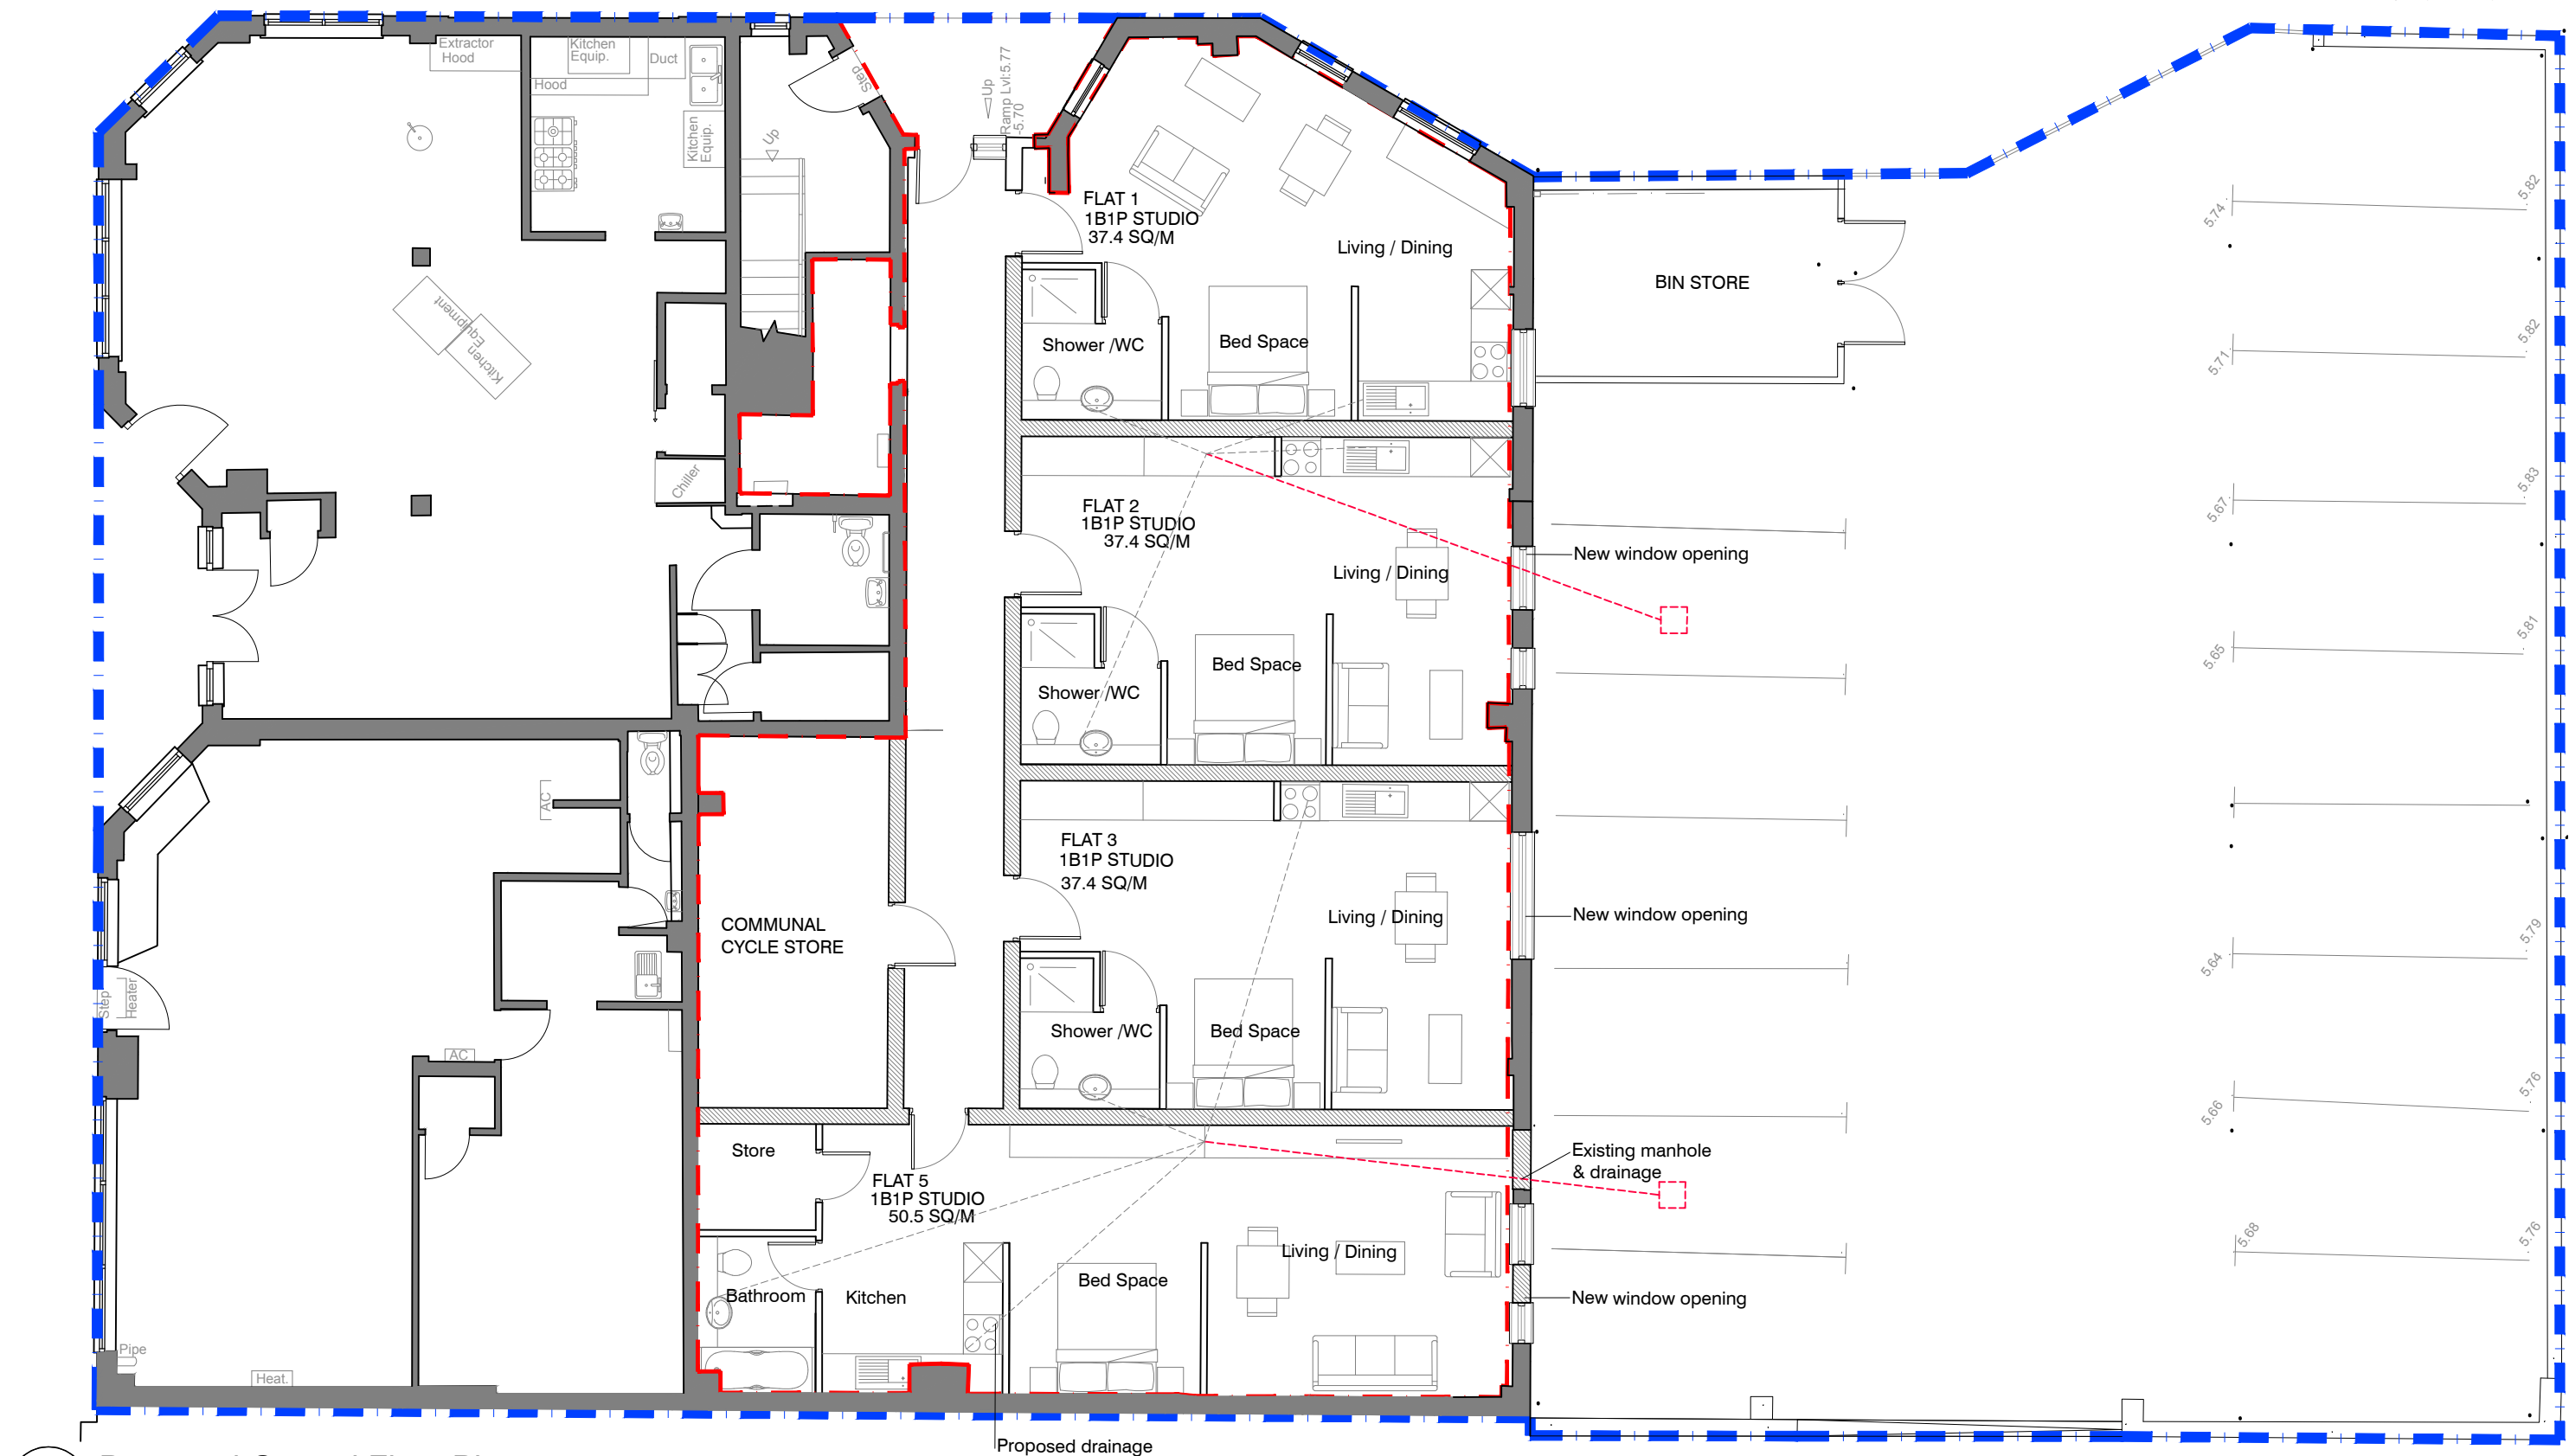


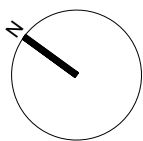

01 Proposed Ground Floor Plan
Scale:1:100

1:200 @ A3
Scale in Metres

 

Freehold Site Boundary
Application Site Boundary

ISSUED FOR
PLANNING

Rev	Date	Description
C	24.06.19	Cycle store added
B	20.06.19	Windows adjusted
A	20.06.19	Elevation adjusted
-	14.06.19	Issued for comment

PROJECT

YO361
Clock Walk, Bognor

DRAWING NAME
DWG NUMBER
SCALE
DATE
REV

Proposed Ground Floor Plan
YO361 - 120
1:100 @ A3
May 2019
C

Yelo Architects Ltd
Olivier House
18 Marine Parade
Brighton
BN2 1TL
T 01273 608 444
E mail@yeloarchitects.com
W yeloarchitects.com
Twitter yeloarchitects