




SCALE BAR 1:50

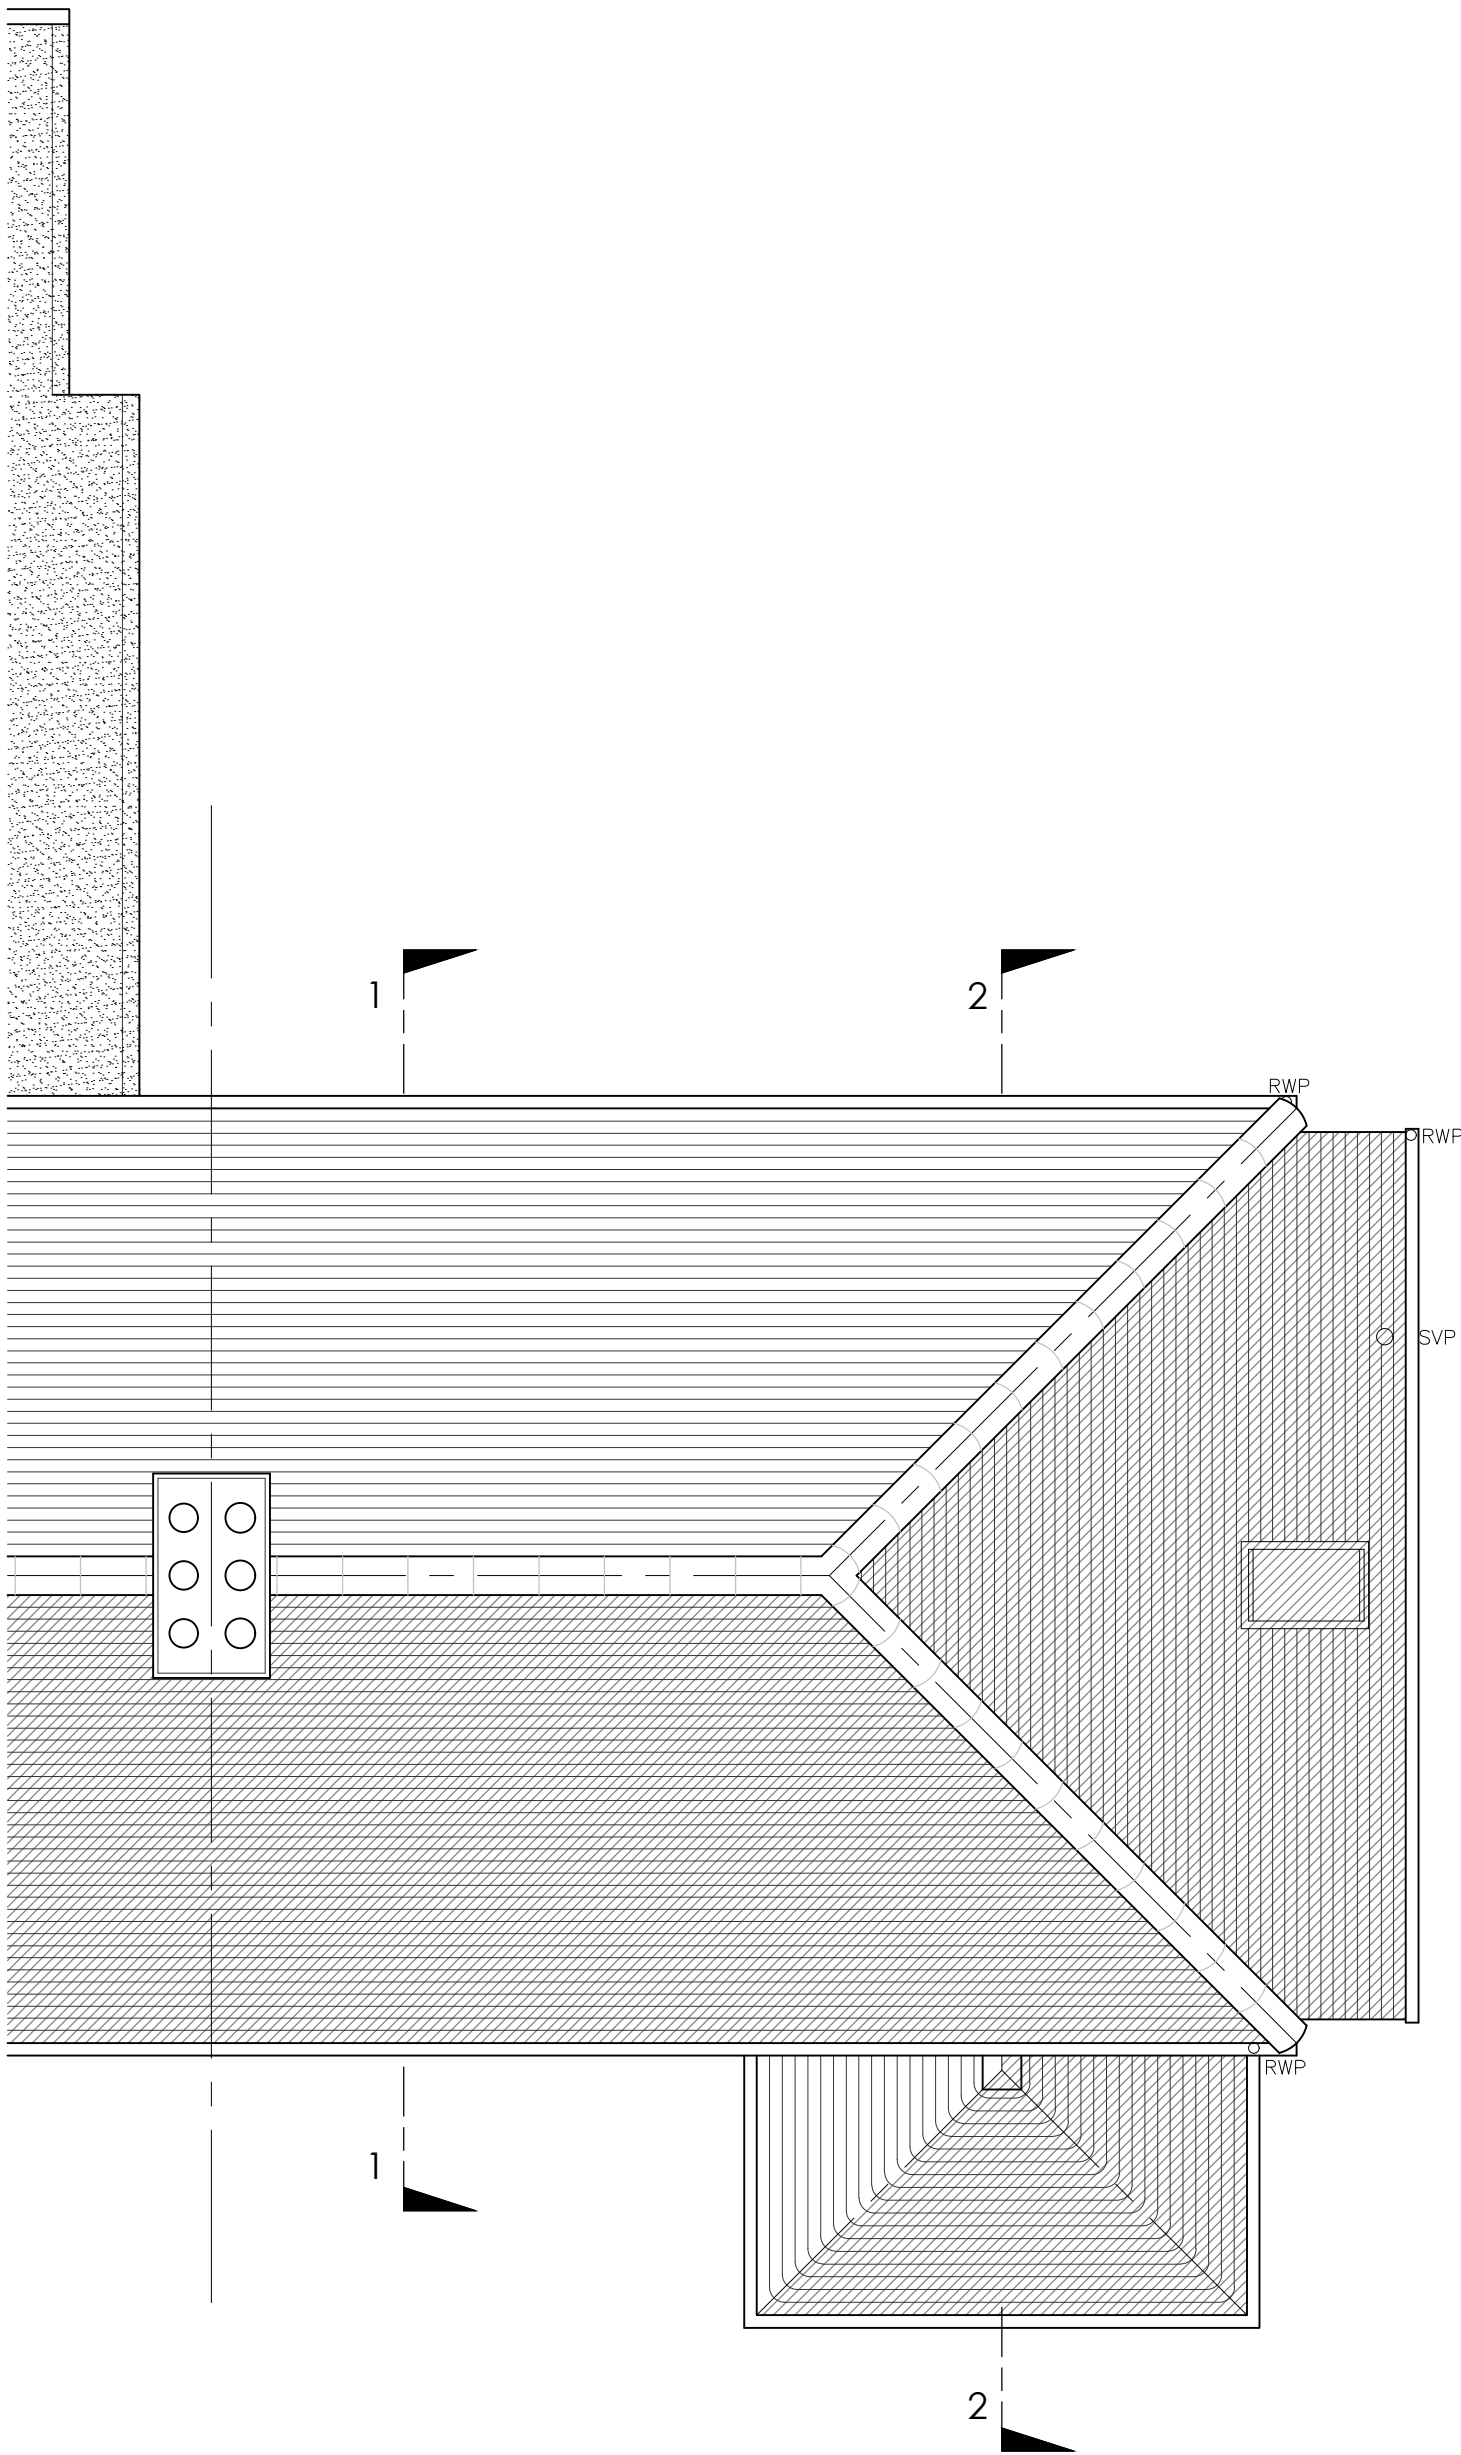

Existing Roof Plan Scale 1:50

Notes

1. This drawing is the copyright of Atram Architecture

2. Do not scale from this drawing except for Local Authority Planning Purposes

3. All dimensions must be checked on site by the contractor prior to commencement of the works

4. Party wall agreements to be arranged by client with neighbours in accordance with the Party Wall Act

CIAT

CHARTERED PRACTICE

Rev.	Revision	By	Date
-			

Building Survey Key HEIGHTS LEVELS

Notes:
Heights are taken from finished floor level (FFL)
Heights are given in metres

- B Boiler
- BH Underside of Beam
- C Ceiling Height
- CU Consumer Unit
- DH Door Head
- DS Door Sill
- E Electric Meter
- EP External Plug Socket
- FFL Finished Floor
- G Gas Meter
- GU Gulley
- IC Inspection Cover
- IV Invert Level
- PWL Parapet Wall
- R Radiator
- RE Rodding Eye
- RL Rooflight
- RG Ridge
- RWP Rain Water Pipe
- SC Stopcock
- SH Skiing Height
- SP Soil Pipe
- SVP Soil Vent Pipe
- TR Towel Rail
- TS Top of Sill
- TW Top of Wall
- UPE Underside of Pelmet
- WP Waste Pipe
- WH Window Head

ATRAM

ARCHITECTURE

t. 24 Kyoto Court | Bognor Regis | West Sussex | PO21 2UL
01243 820303
m. 07834 175378
e. joe@atramarchitecture.co.uk
w. www.atramarchitecture.co.uk

CIAT Chartered Practice - No F4642

Client	Lizzie Hawkins		
Job title	Single Storey Rear Extension 49 Mons Avenue, Bognor Regis, PO215JL		
Drawing title	Existing Roof Plan		
Drawn JNG	Date 03.11.25	Checked JNG	Date 03.11.25
Job N° 25.13	Drawing N° 04	Scale at A2 1:50	Rev. .
Status			

FOR PLANNING