




Existing North Elevation Scale 1:50

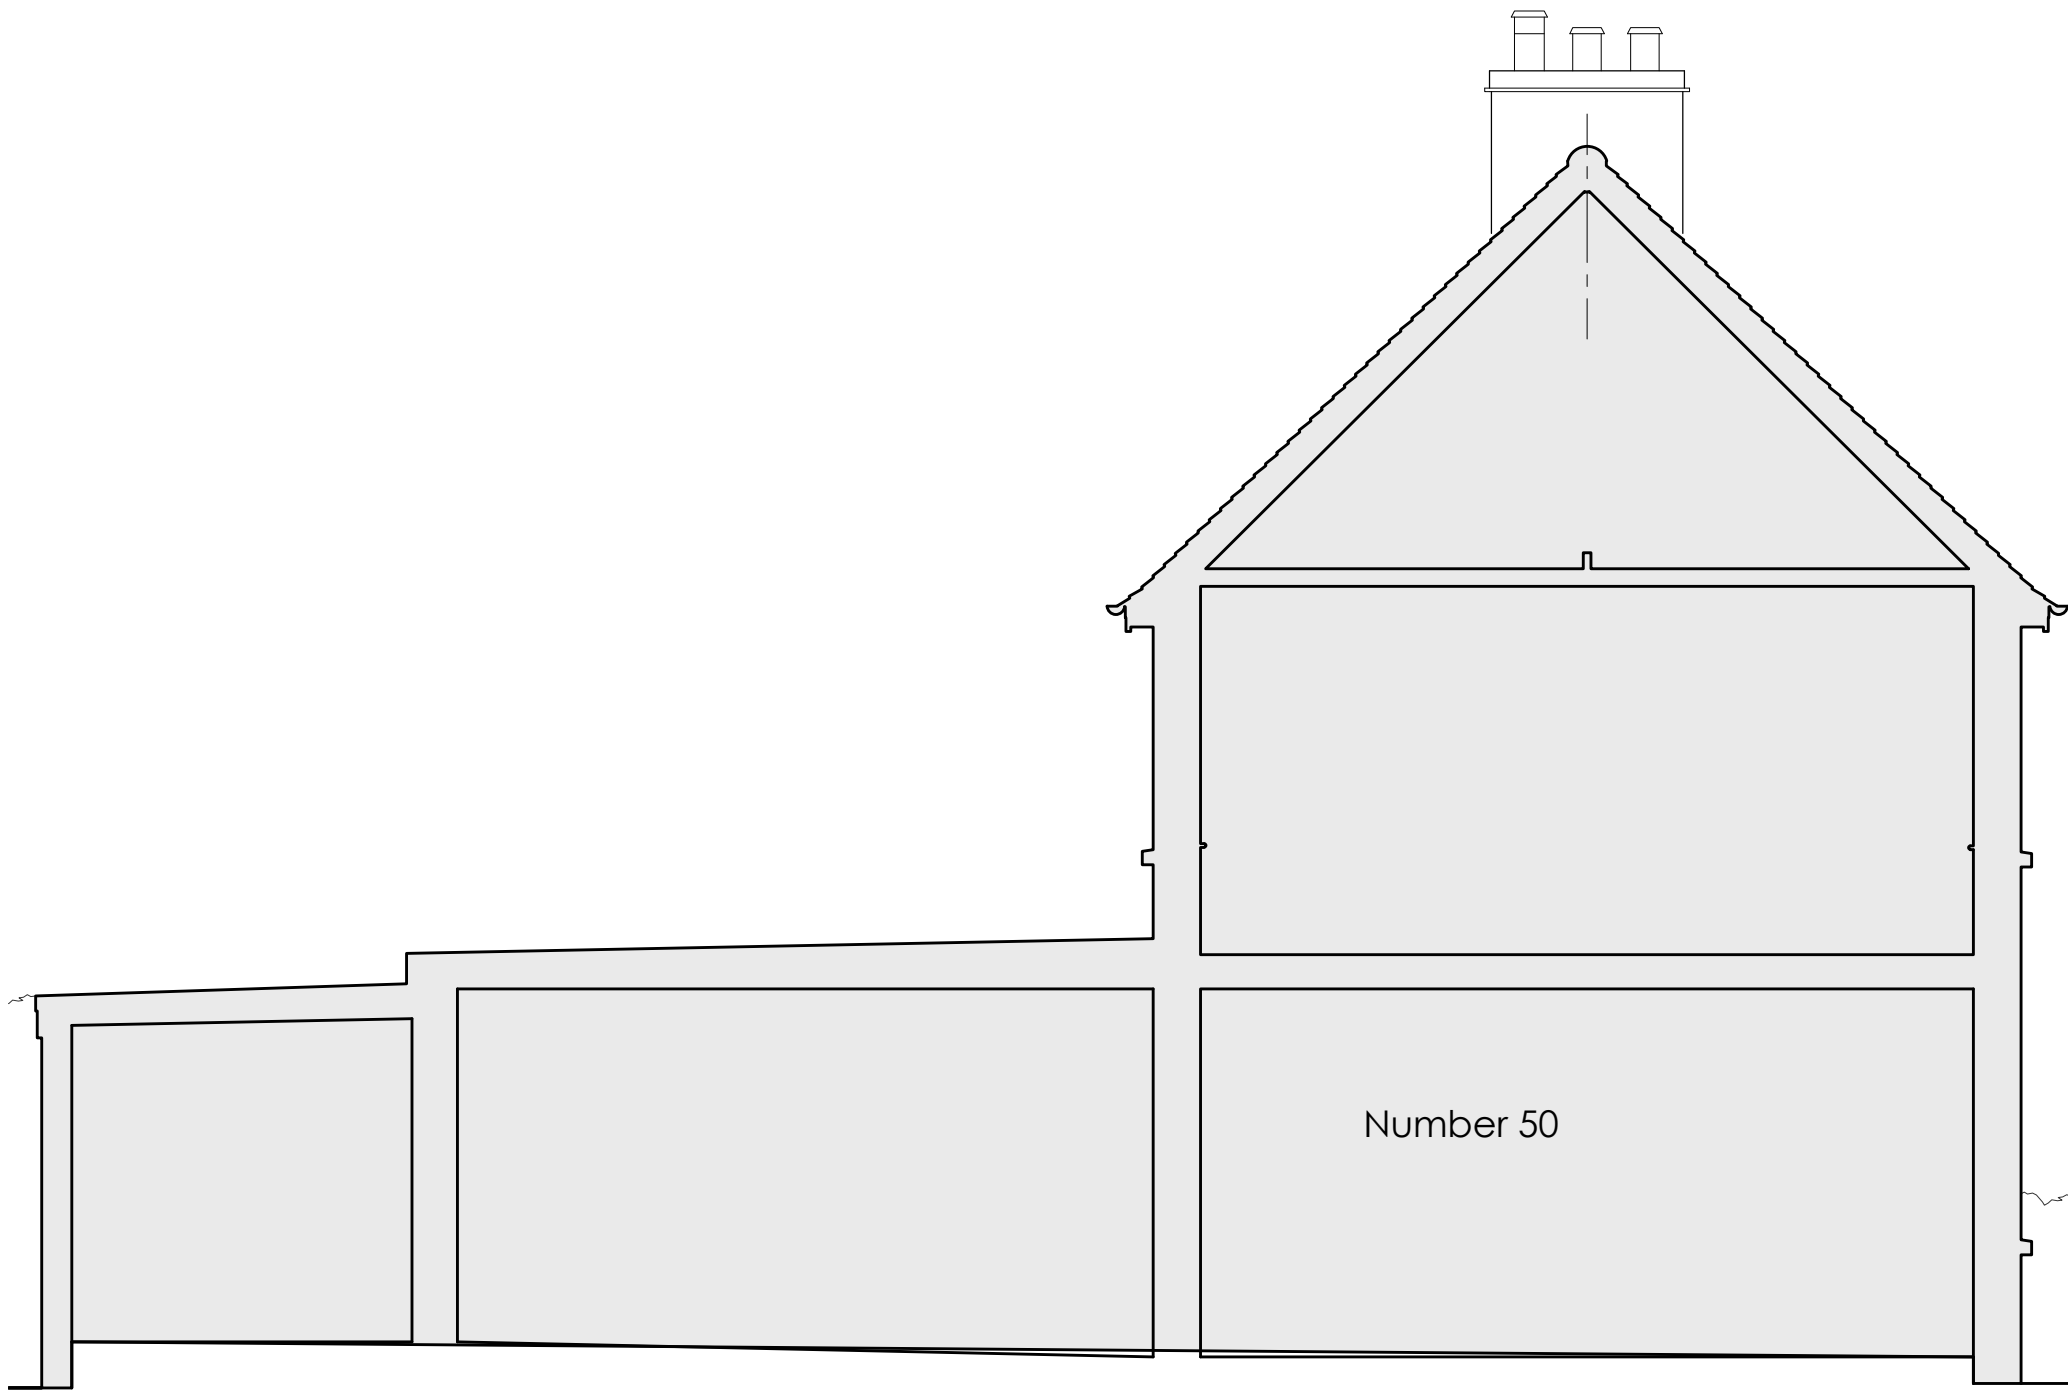

Existing East Elevation Scale 1:50




SCALE BAR 1:50

- Notes
1. This drawing is the copyright of Atram Architecture
 2. Do not scale from this drawing except for Local Authority Planning Purposes
 3. All dimensions must be checked on site by the contractor prior to commencement of the works
 4. Party wall agreements to be arranged by client with neighbours in accordance with the Party Wall Act



Rev.	Revision	By	Date
.			

ATRAM
ARCHITECTURE

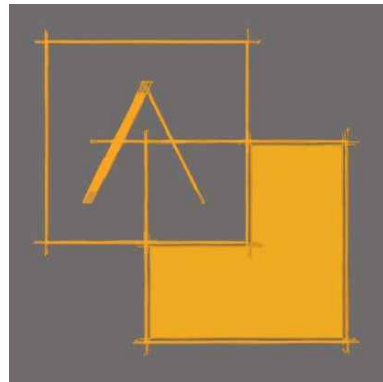

24 Kyoto Court | Bognor Regis | West Sussex | PO21 2UL
t. 01243 820303
m. 07834 175378
e. joe@atramarchitecture.co.uk
w. www.atramarchitecture.co.uk

CIAT Chartered Practice - No F4642

Client	Lizzie Hawkins		
Job title	Single Storey Rear Extension 49 Mons Avenue, Bognor Regis, PO215JL		
Drawing title	Existing North and East Elevations		
Drawn JNG	Date 03.11.25	Checked JNG	Date 03.11.25
Job N° 25.13	Drawing N° 06	Scale at A2 1:50	Rev. .
Status	FOR PLANNING		