


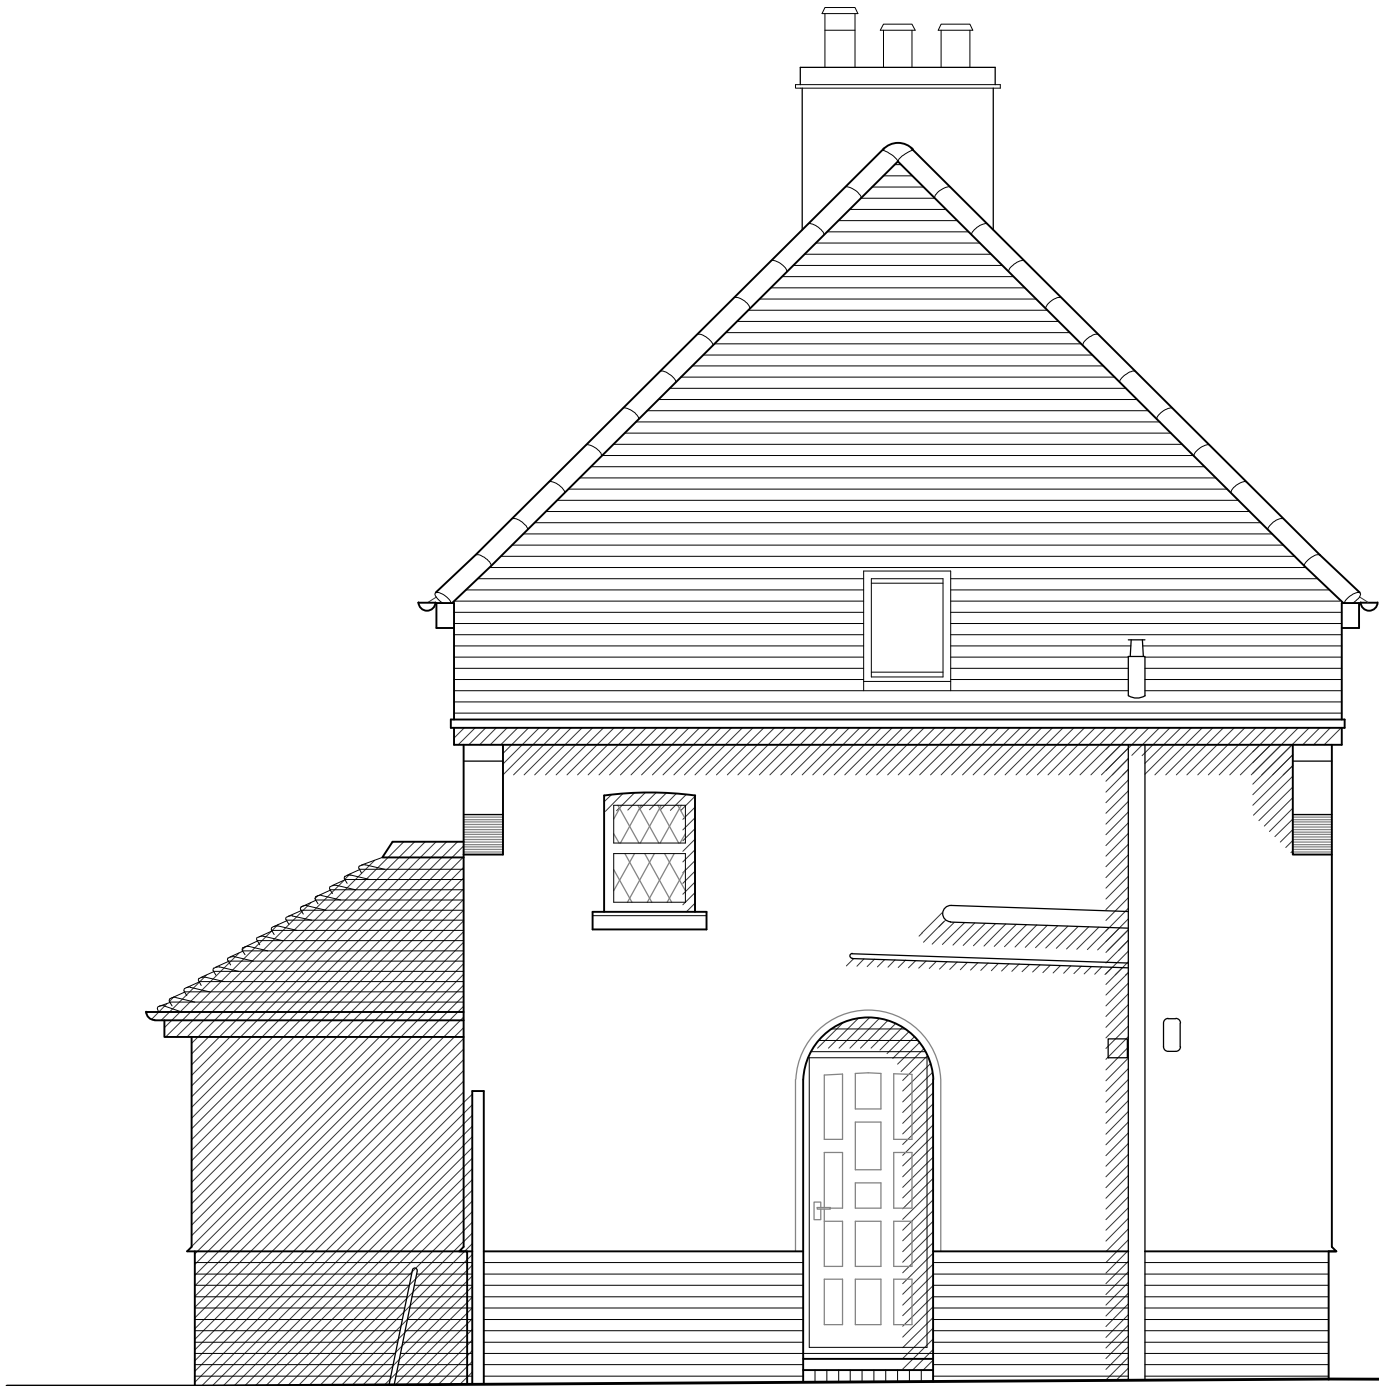

Existing South Elevation Scale 1:50




Existing West Elevation Scale 1:50



SCALE BAR 1:50

ATRAM
ARCHITECTURE

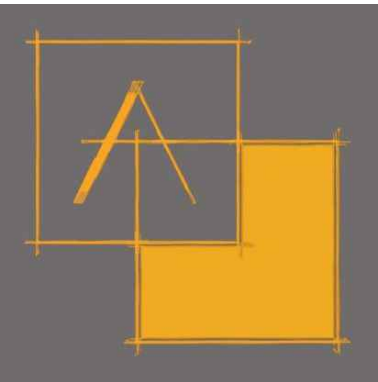

24 Kyoto Court | Bognor Regis | West Sussex | PO21 2UL
t. 01243 820303
m. 07834 175378
e. joe@atramarchitecture.co.uk
w. www.atramarchitecture.co.uk

CIAT Chartered Practice - No F4642

Client	Lizzie Hawkins		
Job title	Single Storey Rear Extension 49 Mons Avenue, Bognor Regis, PO215JL		
Drawing title	Existing South and West Elevations		
Drawn JNG	Date 03.11.25	Checked JNG	Date 03.11.25
Job N° 25.13	Drawing N° 07	Scale at A2 1:50	Rev. .
Status	FOR PLANNING		