

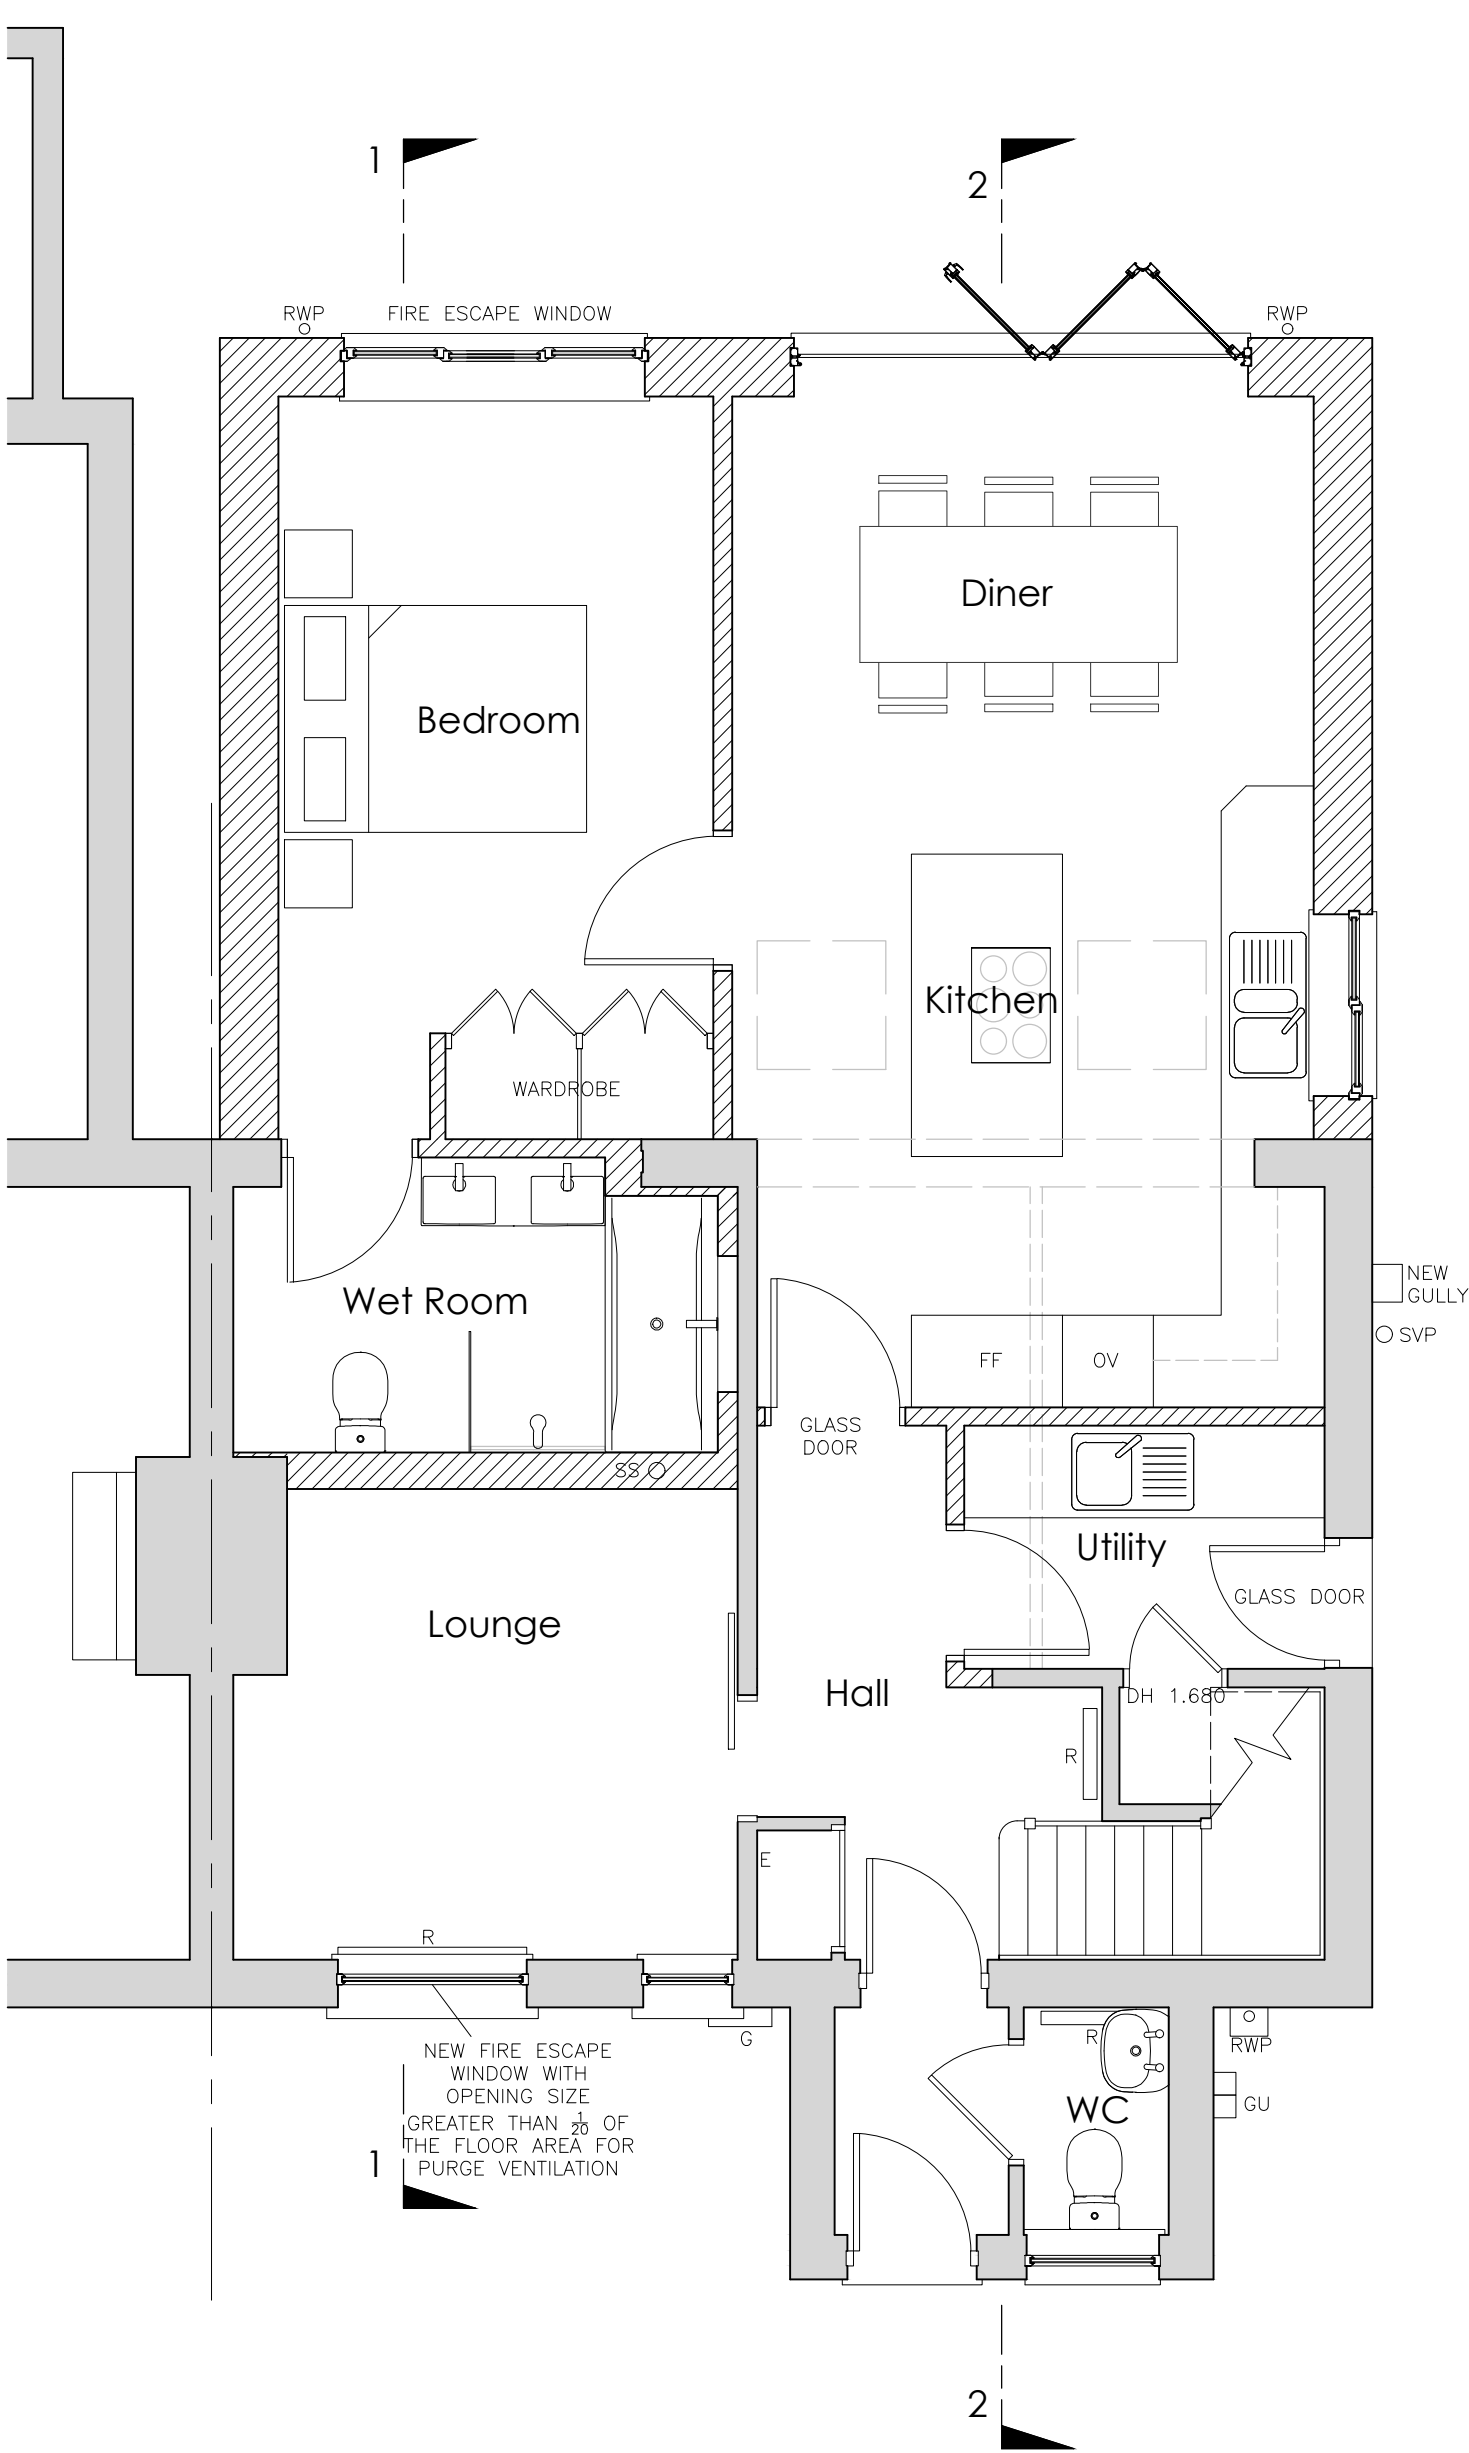


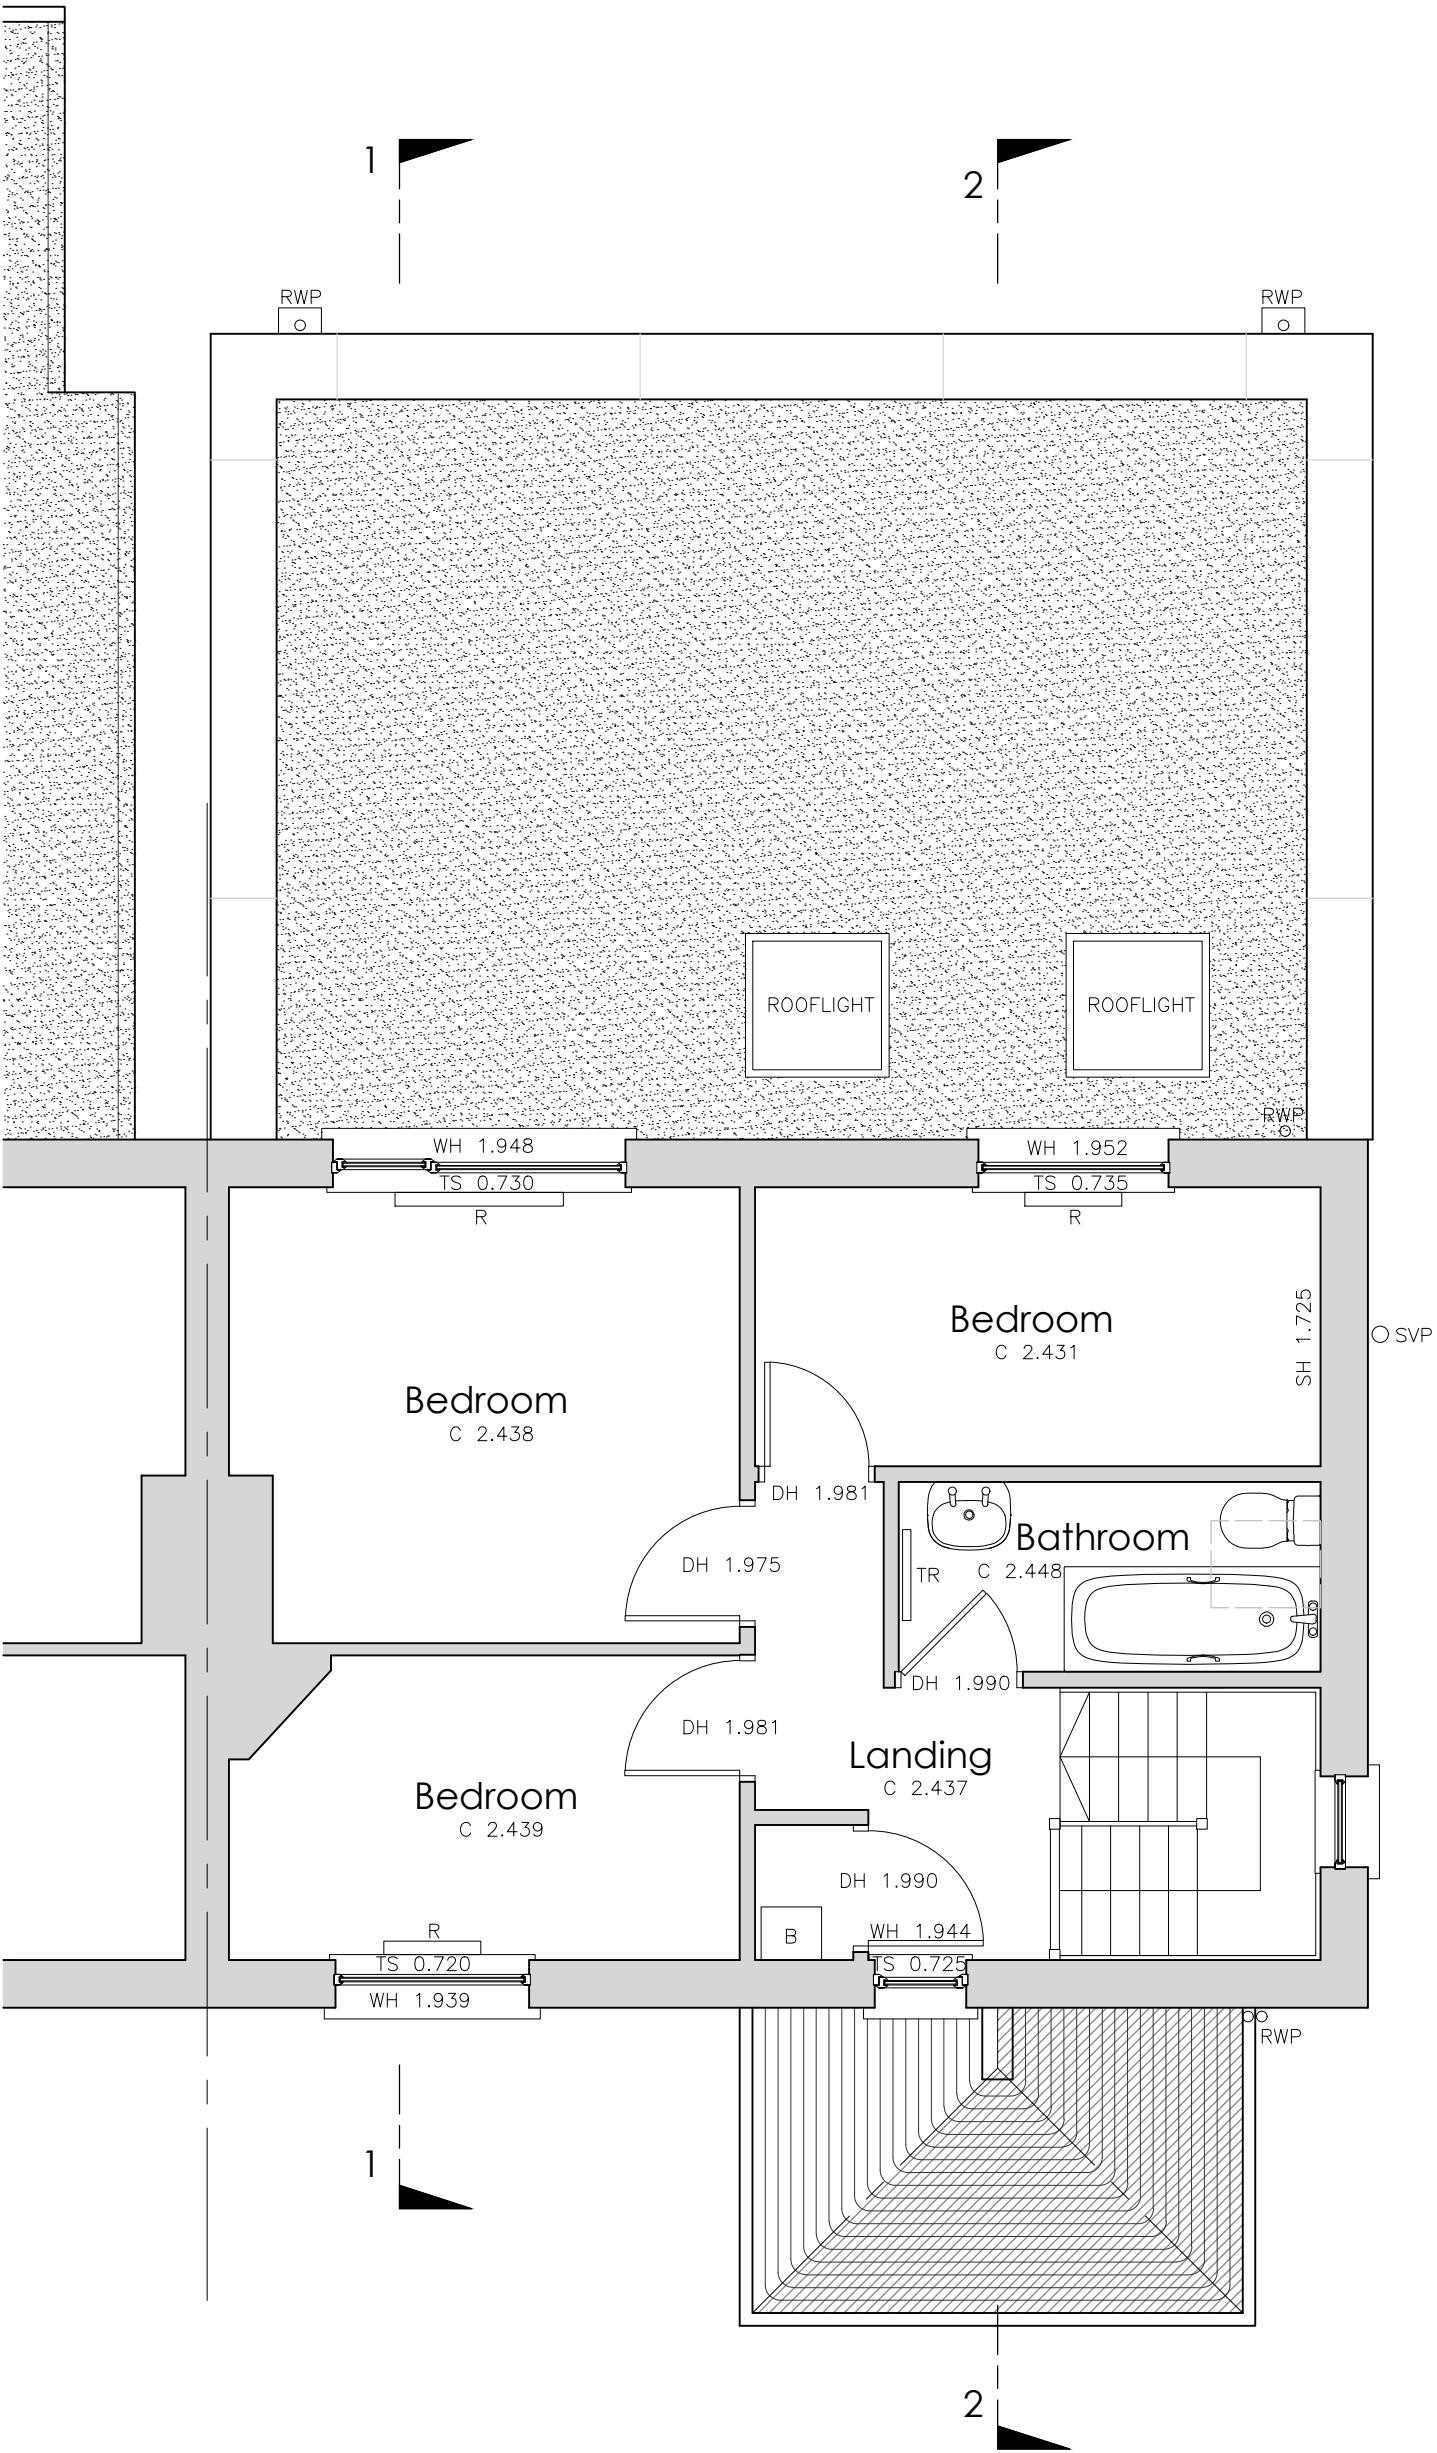

Proposed Ground Floor Plan Scale 1:50

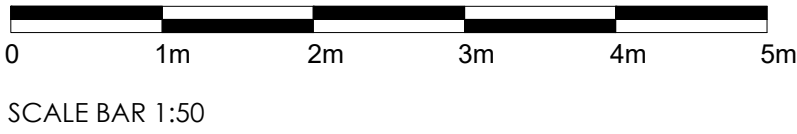

Proposed First Floor Plan Scale 1:50

Notes

1. This drawing is the copyright of Atram Architecture

2. Do not scale from this drawing except for Local Authority Planning Purposes

3. All dimensions must be checked on site by the contractor prior to commencement of the works

4. Party wall agreements to be arranged by client with neighbours in accordance with the Party Wall Act

Rev.

Revision

By

Date

CIAT

CHARTERED PRACTICE

ATRAM

ARCHITECTURE

24 Kyoto Court | Bognor Regis | West Sussex | PO21 2UL

t. 01243 820303

m. 07834 175378

e. joe@atramarchitecture.co.uk

w. www.atramarchitecture.co.uk

CIAT Chartered Practice - No F4642

Client

Lizzie Hawkins

Job title

Single Storey Rear Extension
49 Mons Avenue,
Bognor Regis, PO215JL

Drawing title

Proposed Floor Plans

Drawn

Date

Checked

Date

Scale at A2

JNG

11.11.25

JNG

11.11.25

1:50

Job N°

Drawing N°

Rev.

25.13

11

.

Status

FOR PLANNING

